


NOTES

ALL DIMENSIONS ARE TO BE CHECKED ON SITE. ANY DISCREPANCIES ARE TO BE REPORTED TO THE ARCHITECT BEFORE ANY WORK COMMENCES. THIS DRAWING SHALL NOT BE SCALED TO ASCERTAIN ANY DIMENSIONS WORK TO FIGURED DIMS ONLY. READ IN CONJUNCTION WITH ALL RELEVANT DETAILS, SPECIFICATIONS, CONSULTANTS, SPECIALISTS AND SUBCONTRACTORS DRAWINGS / SPECIFICATIONS. THIS DRAWING IS THE SUBJECT OF COPYRIGHT WHICH VESTS IN UNIT 3 DESIGN STUDIO LIMITED. IT IS AN INFRINGEMENT OF COPYRIGHT TO REPRODUCE THIS DRAWING, BY WHATEVER MEANS, INCLUDING ELECTRONIC, WITHOUT THE EXPRESS WRITTEN CONSENT OF UNIT 3 DESIGN STUDIO LIMITED WHICH RESERVES ALL RIGHTS

MATERIAL KEY


1. Existing Brick
2. Existing Cream Render
3. Existing Concrete Tiles
4. Existing UPVC Windows & Doors
5. Existing Conservatory
6. Proposed Brick
7. Proposed Concrete Tiles
8. Proposed UPVC Windows & Doors

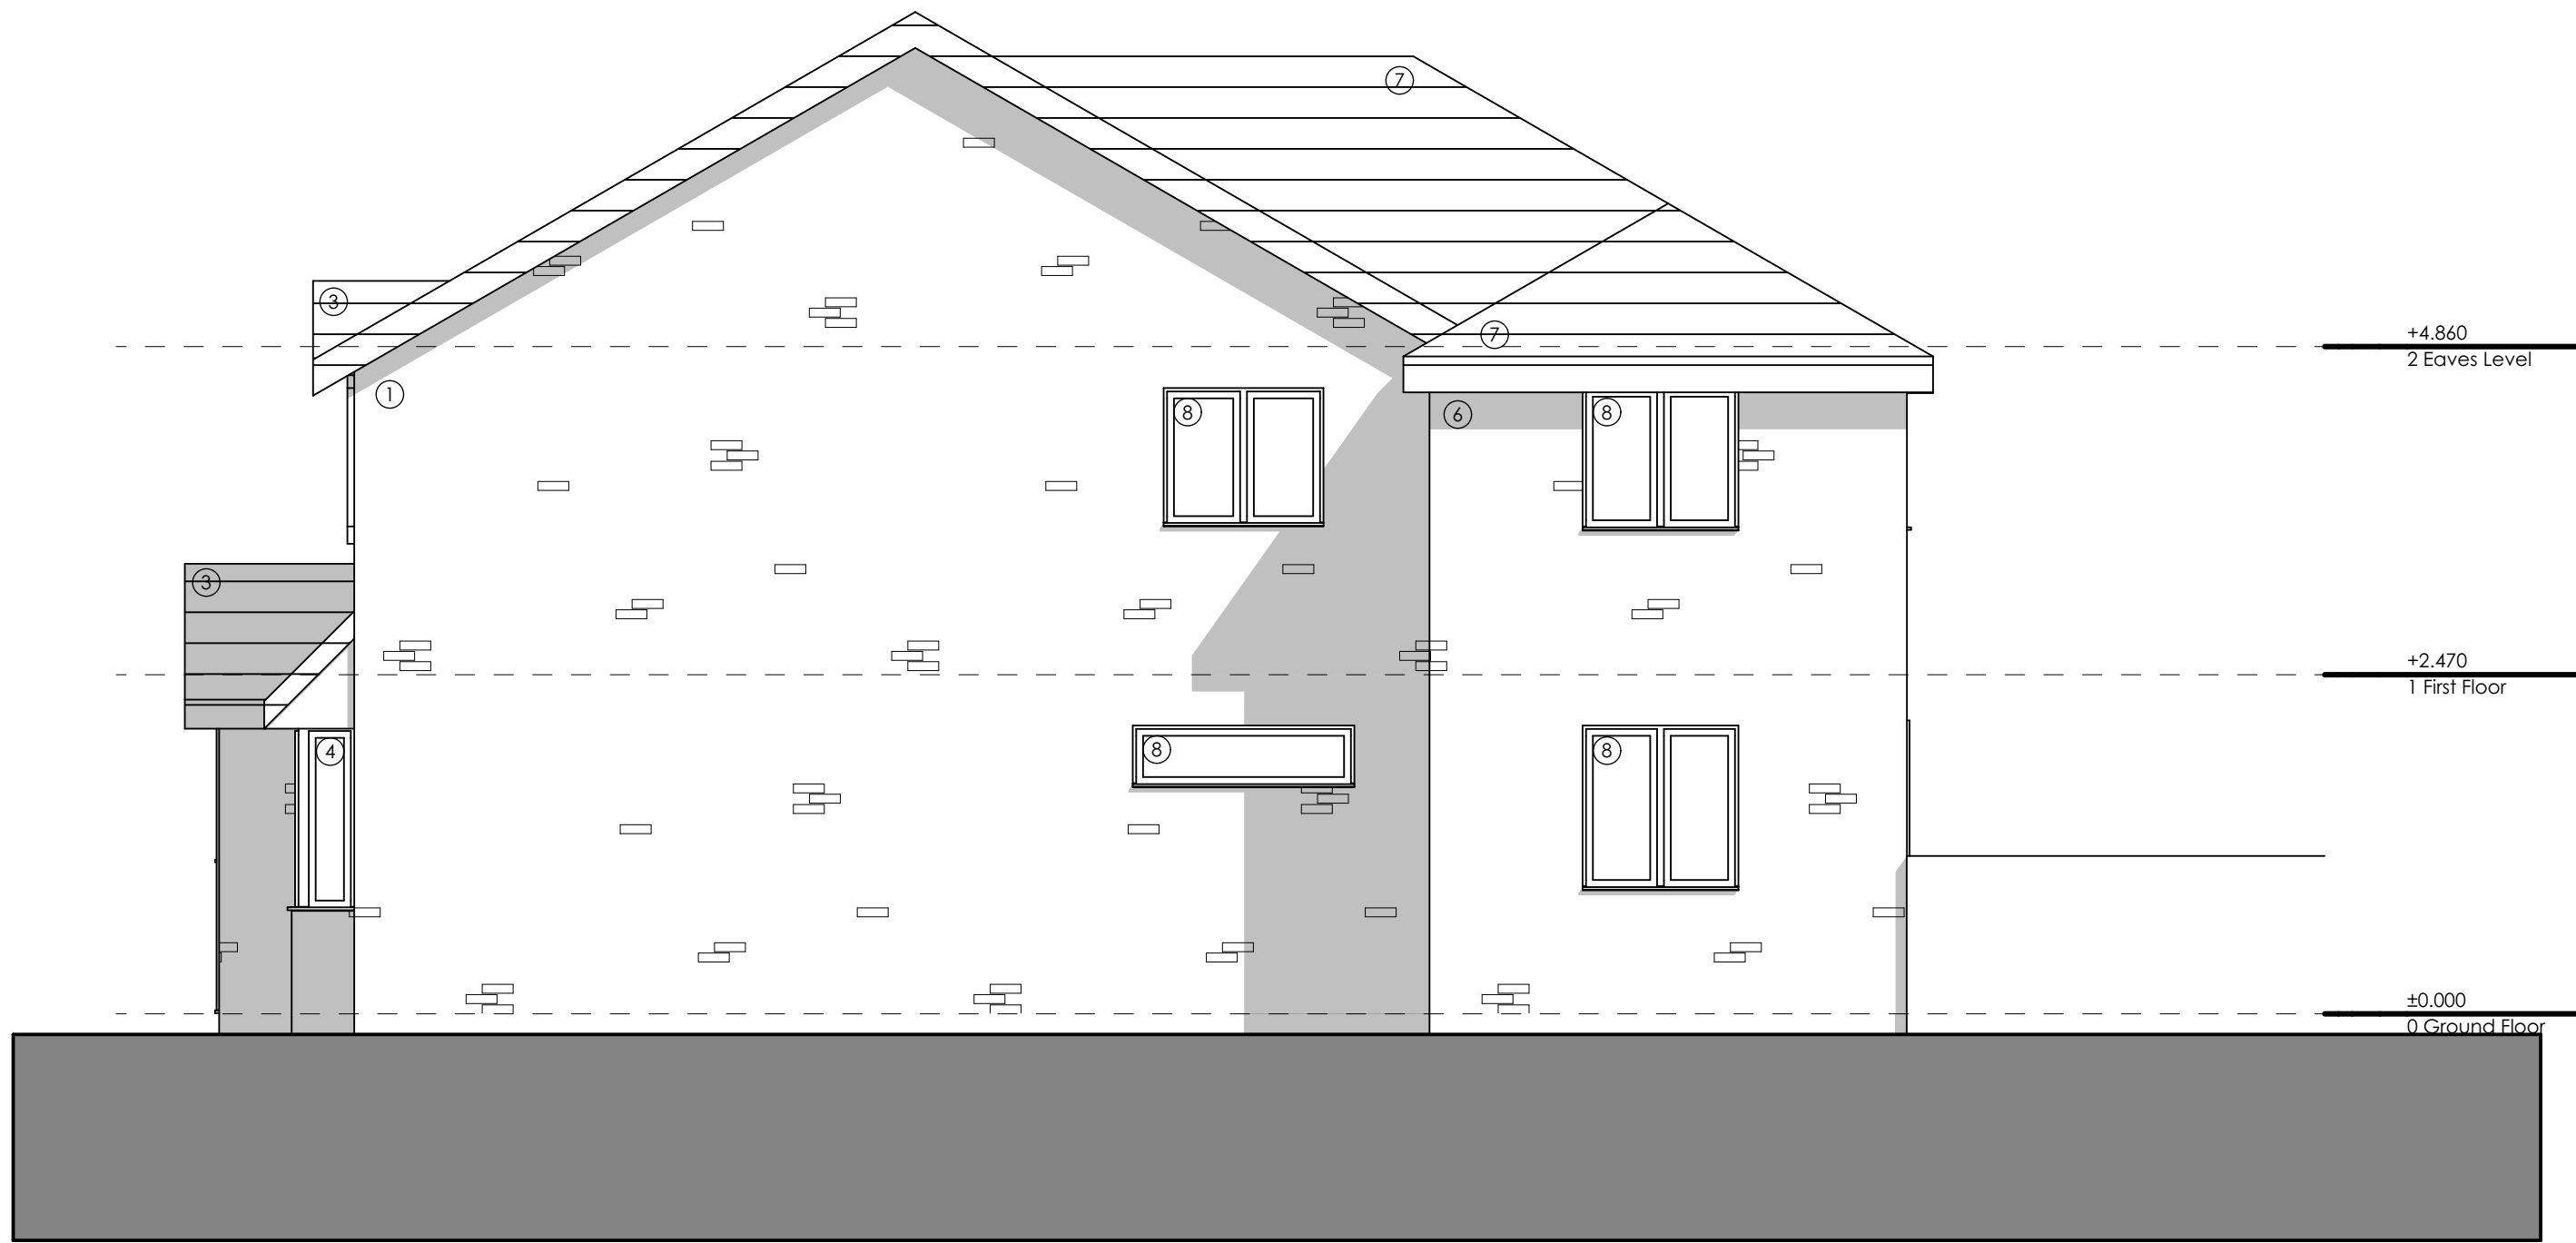


01 Side Elevation (North-East)
1:50



02 Front Elevation (South-East)
1:50

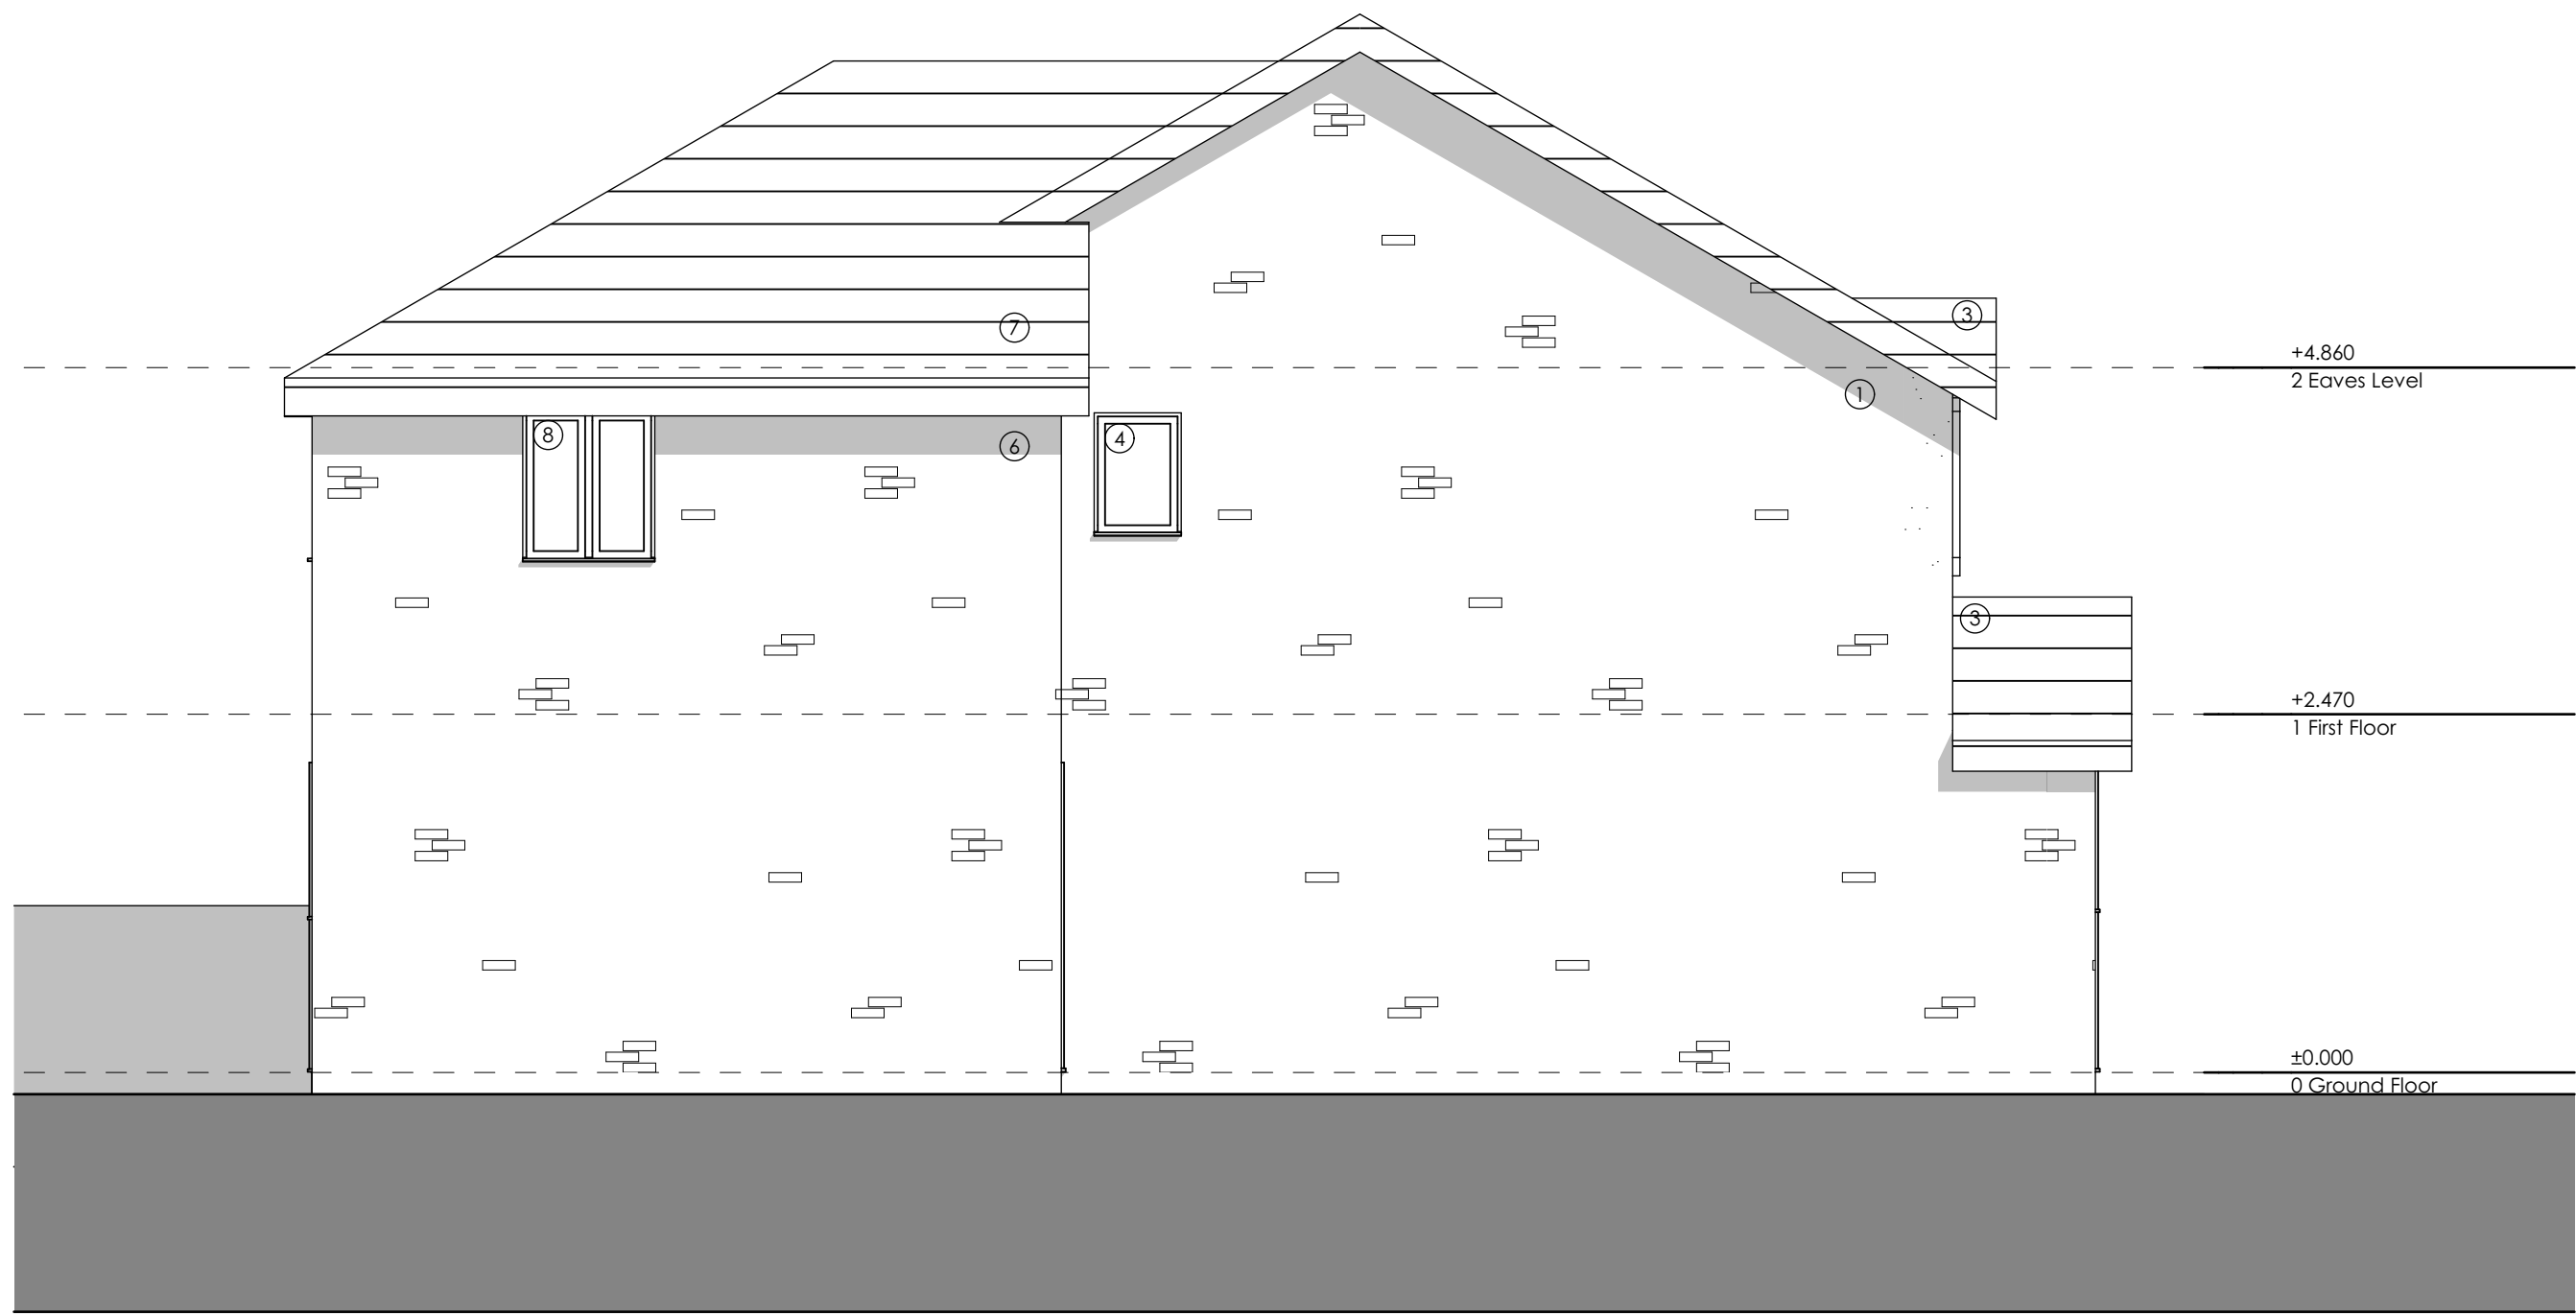

03 Side Elevation (South-West Elevation)
1:50

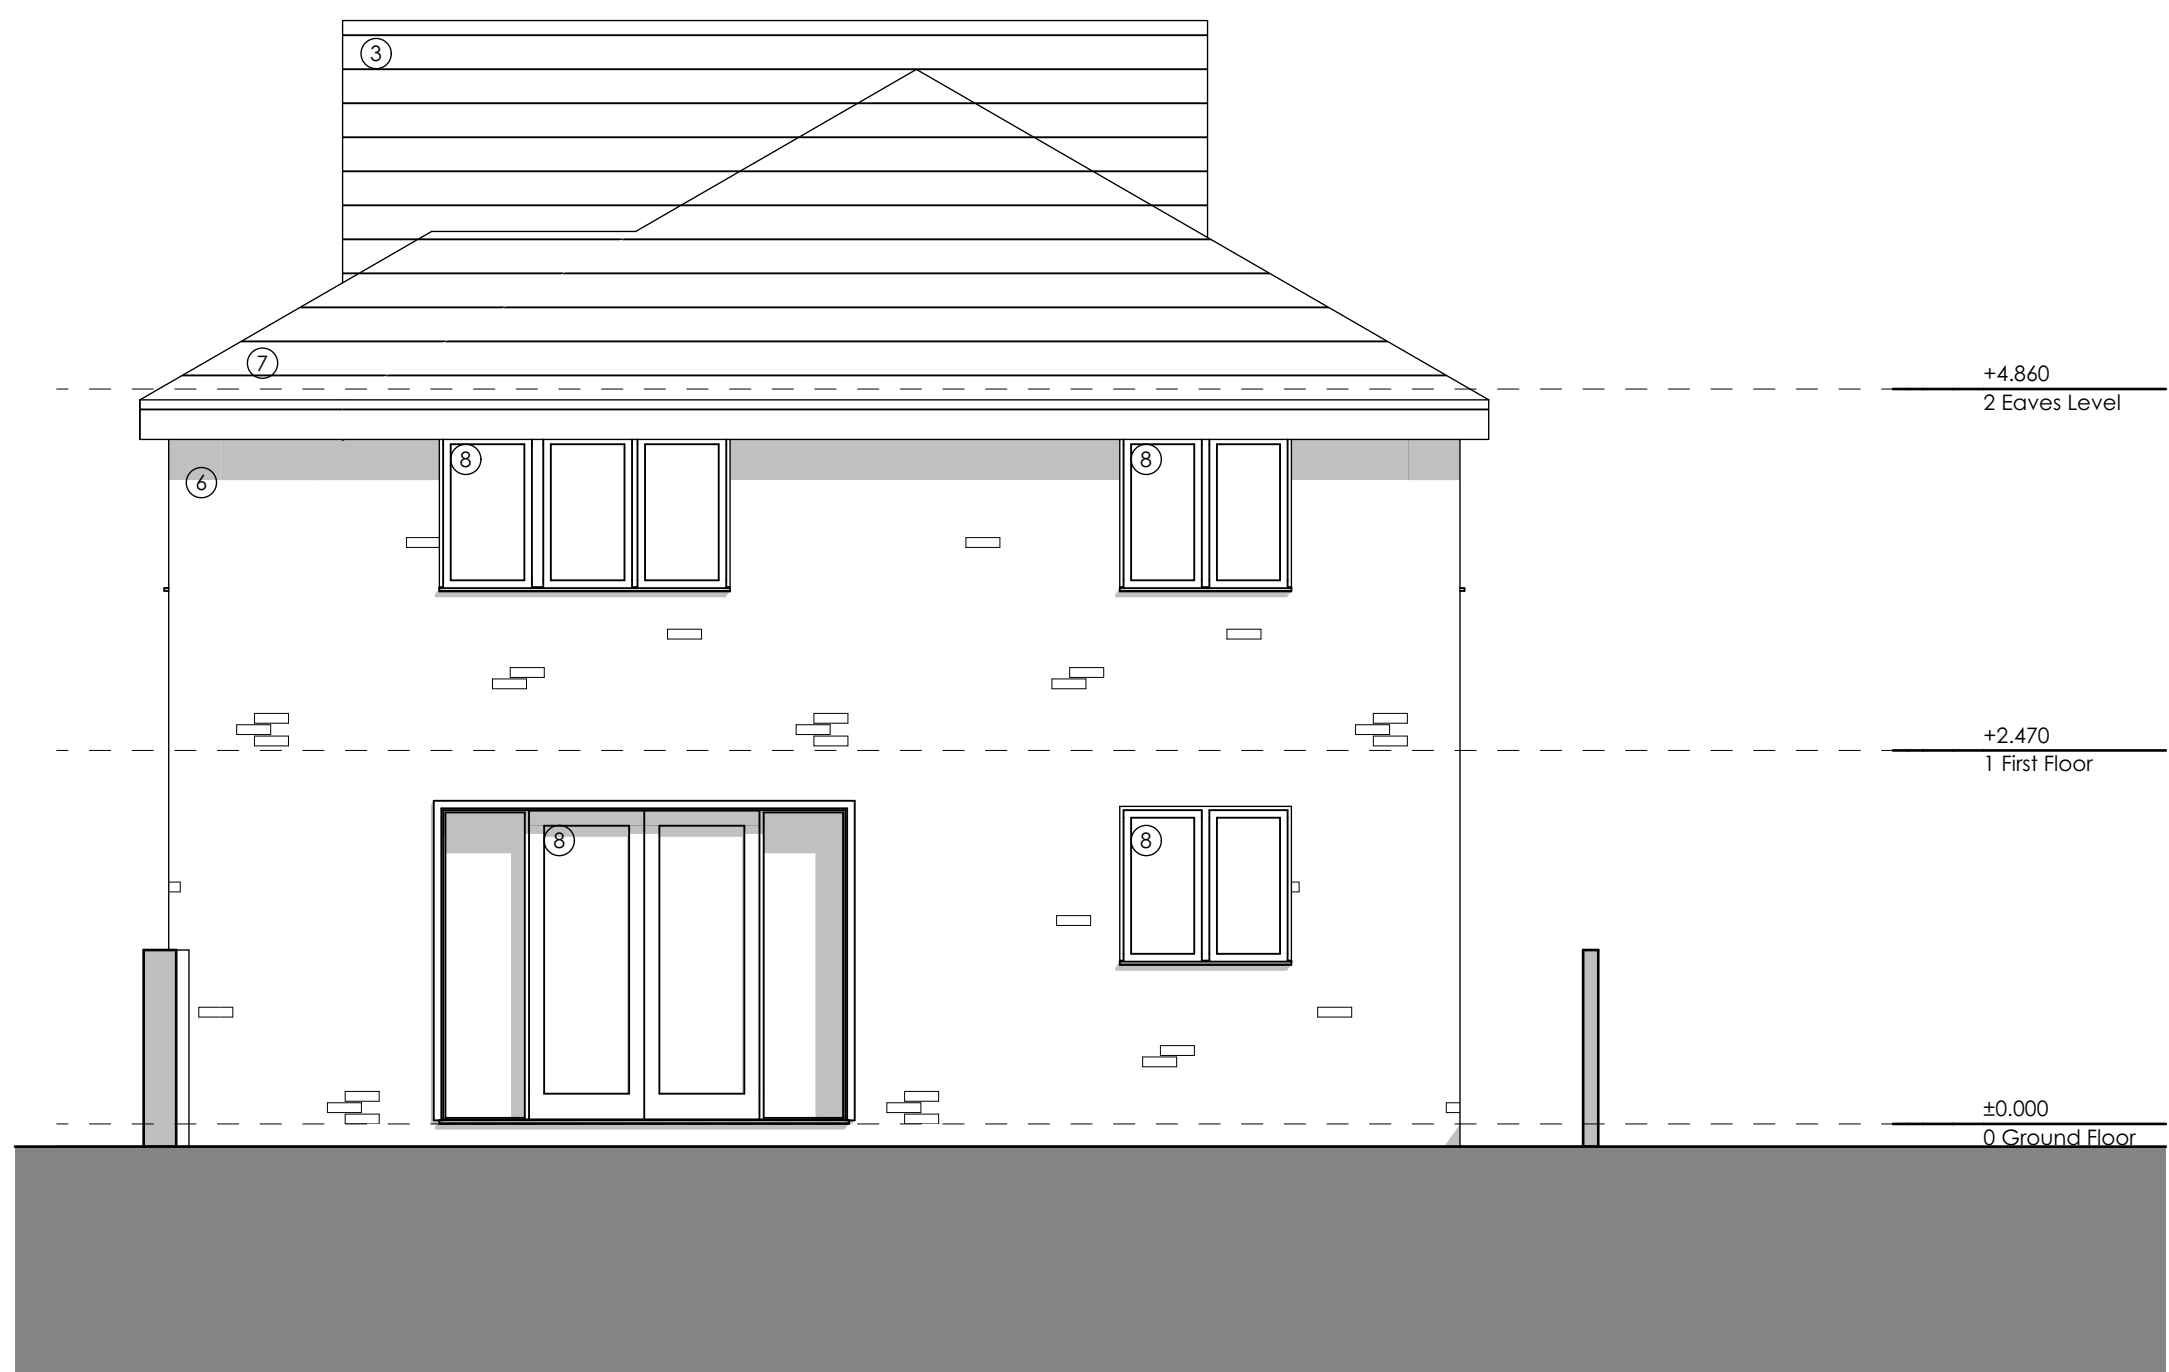


04 Rear Elevation (North-West)
1:50

P1	02/10/2023	GH	Proposed Layouts - First Issue
P2	04/10/2023	GH	Amended After Client Review
P3	10/10/2023	GH	Issued For Planning
P4	11/10/2023	GH	Additional Window to Living Room
P5	16/10/2023	GH	Issued For Planning

REV	DATE	DRN	
-----	------	-----	--

STATUS	STAGE 3 - PLANNING
--------	--------------------

 

Scale Bar 1:50
0 0.5 1 1.5 2m

CLIENT	MR & MRS WALKER
--------	-----------------

PROJECT NUMBER	237018
PROJECT	Foxleigh
SITE LOCATION	21 FOXLEIGH, LIVERPOOL, L24 7TT

unit3 designstudio	22A Jordan Street, Liverpool, L1 0BP
	T: 0151 203 1117 E: mail@unit3-designstudio.com W: www.unit3-designstudio.com

DRAWING No.	AE-20-000		
DRAWING NAME	Proposed Elevations		
REVISION	P5	SCALE - 1:50	SHEET SIZE - A1
DATE - 16/10/2023	DRAWN - CA		CHECKED - AF