

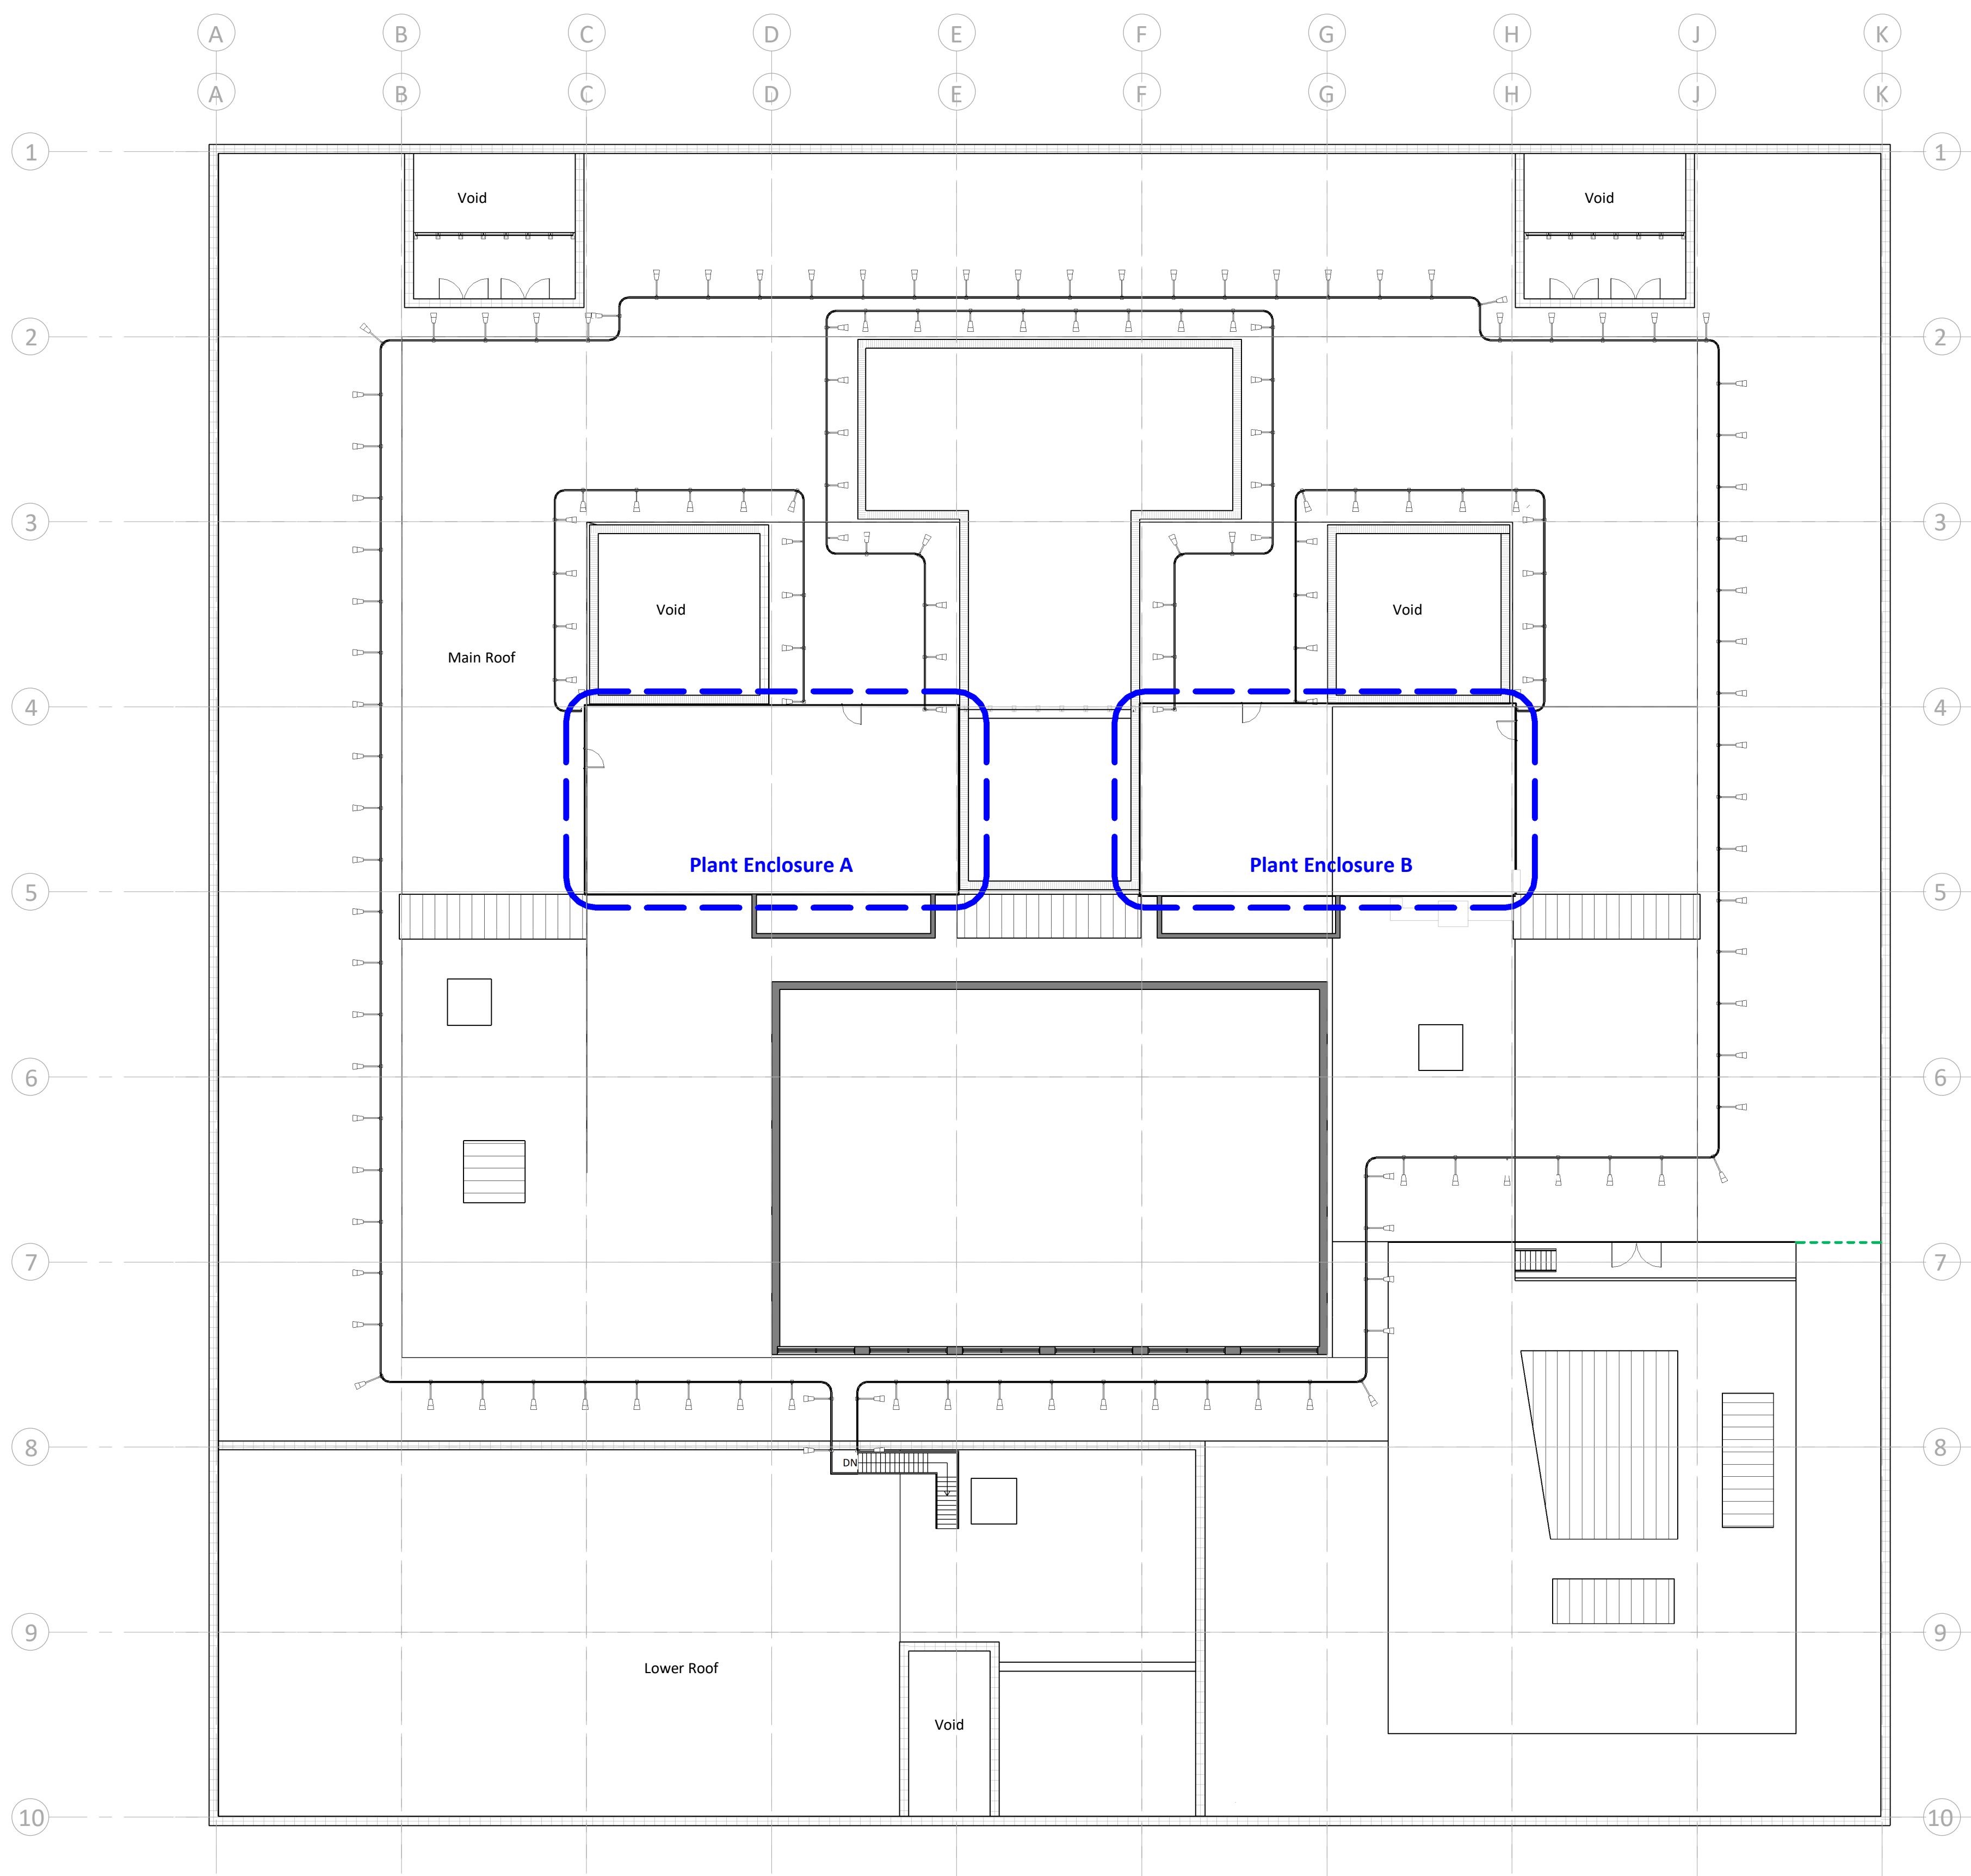


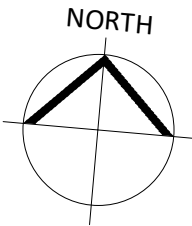

Existing - Roof Plan
1:200

 

Note: All dimensions and levels are indicative and to be checked on site by cladding installers prior to fabrication of cladding and associated components

PL	PL01	26/06/2026	Planning Issue	
S2	P03	15/05/2026	First Issue	
STATUS	REV	DATE	DESCRIPTION	
CLIENT				REVISED BY MGL
				CHECKED BY AMW
				ORIGINATOR NO 157588

CONSULTANT
STRIDE TREGLOWN
www.stridetreglown.com © Stride Treglown Limited 2020
PROJECT
LC08 Halewood Academy
The Avenue, Halewood, Liverpool L26 1UU

DRAWING TITLE
Existing - Roof Plan

STATUS CODE	SCALE
PL : Planning Issue	As indicated@A1
DRAWING USAGE: <i>Planning</i>	
PROJECT - ORIGINATOR - VOLUME - LEVEL - TYPE - ROLE - CLASS - NUMBER	STATUS_ REVISION
157588-STL-RF-03-DR-A-10100	PL_PL01