




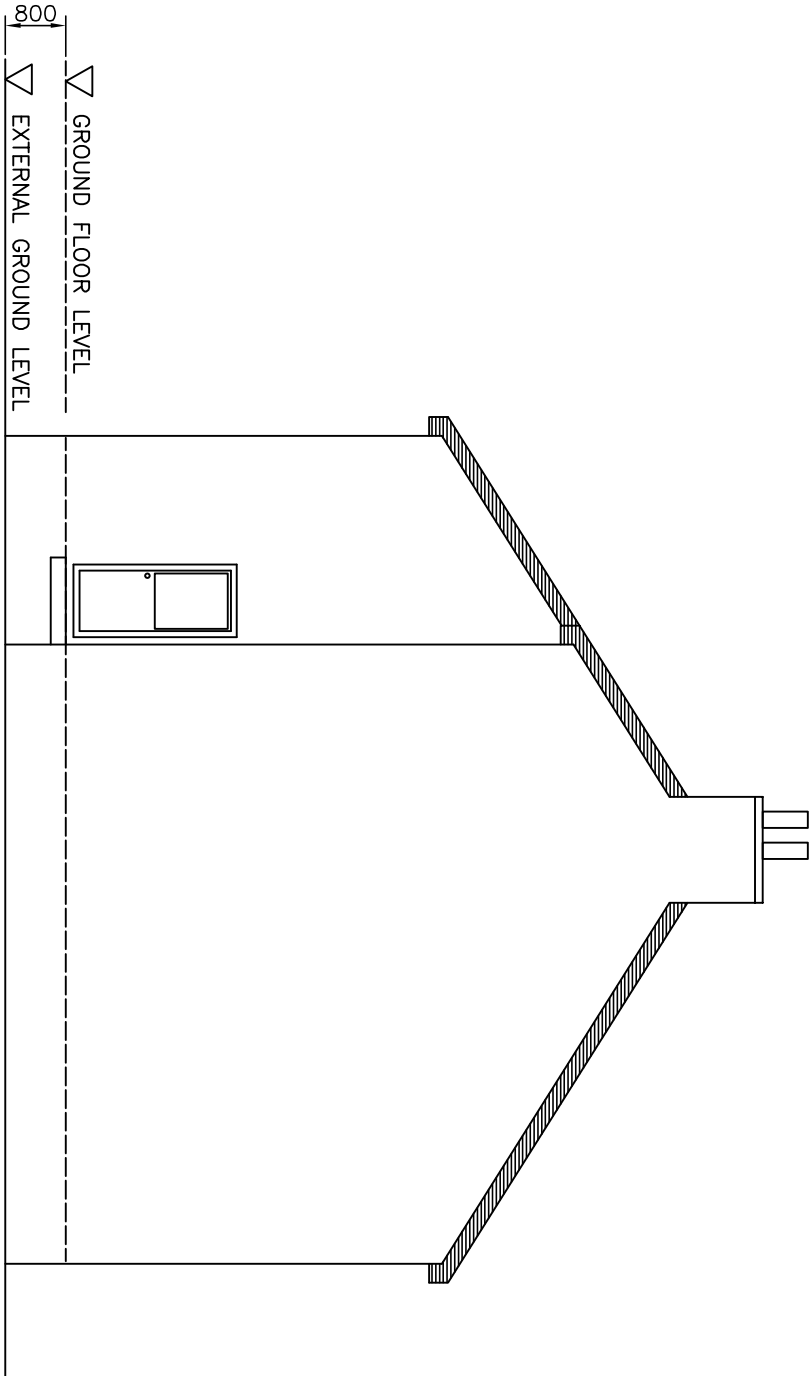


SIDE ELEVATION

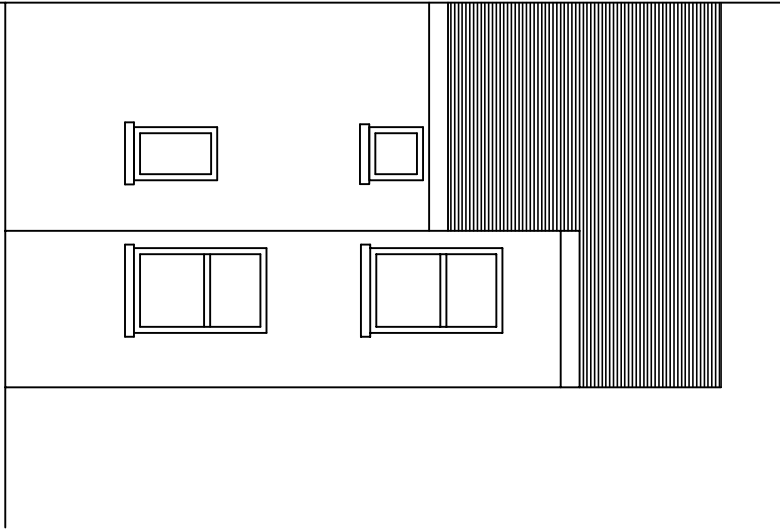

REAR ELEVATION

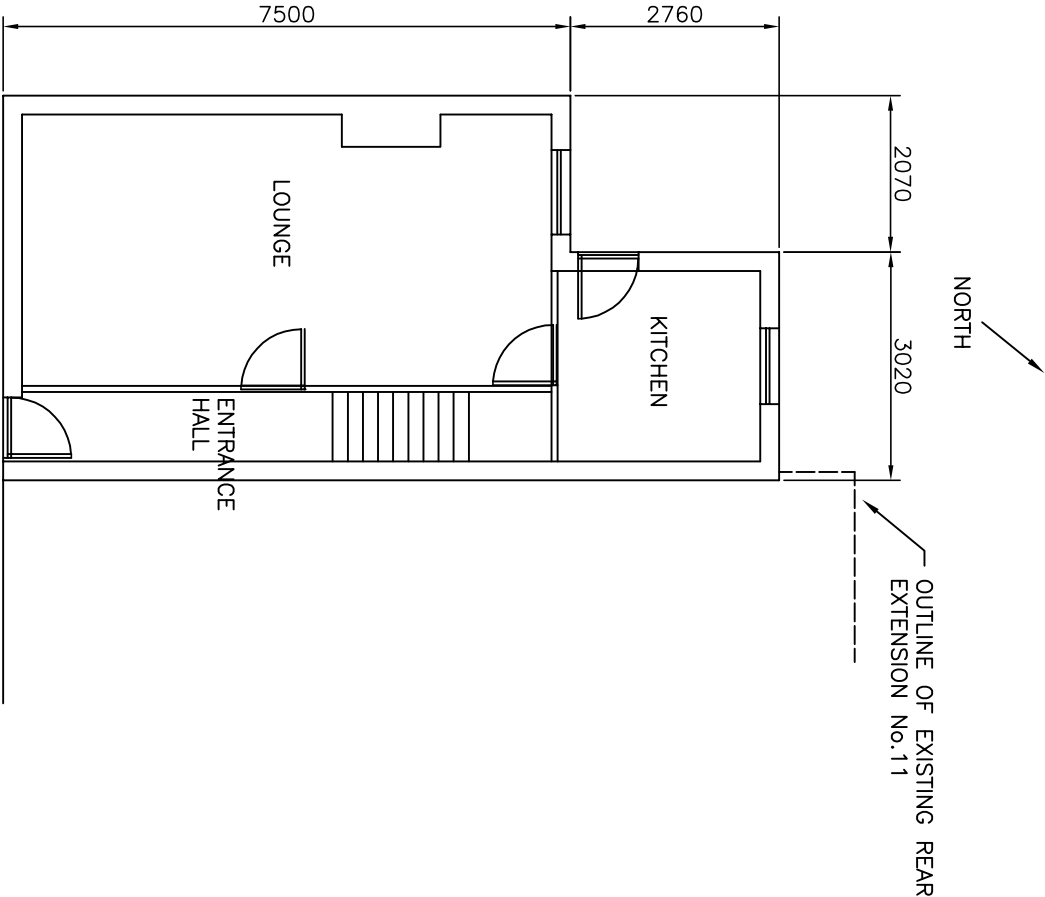

GROUND FLOOR PLAN

 

SCALE: 1:100	PRINT SIZE: A3	DATE: 22/06/2023
TITLE		

REAR SINGLE STORY EXTENSION
9 PARADISE LANE, WHISTON, MERSEYSIDE
EXISTING PLAN & ELEVATIONS

DRAWING NO.

REV

EM001/001

B1