


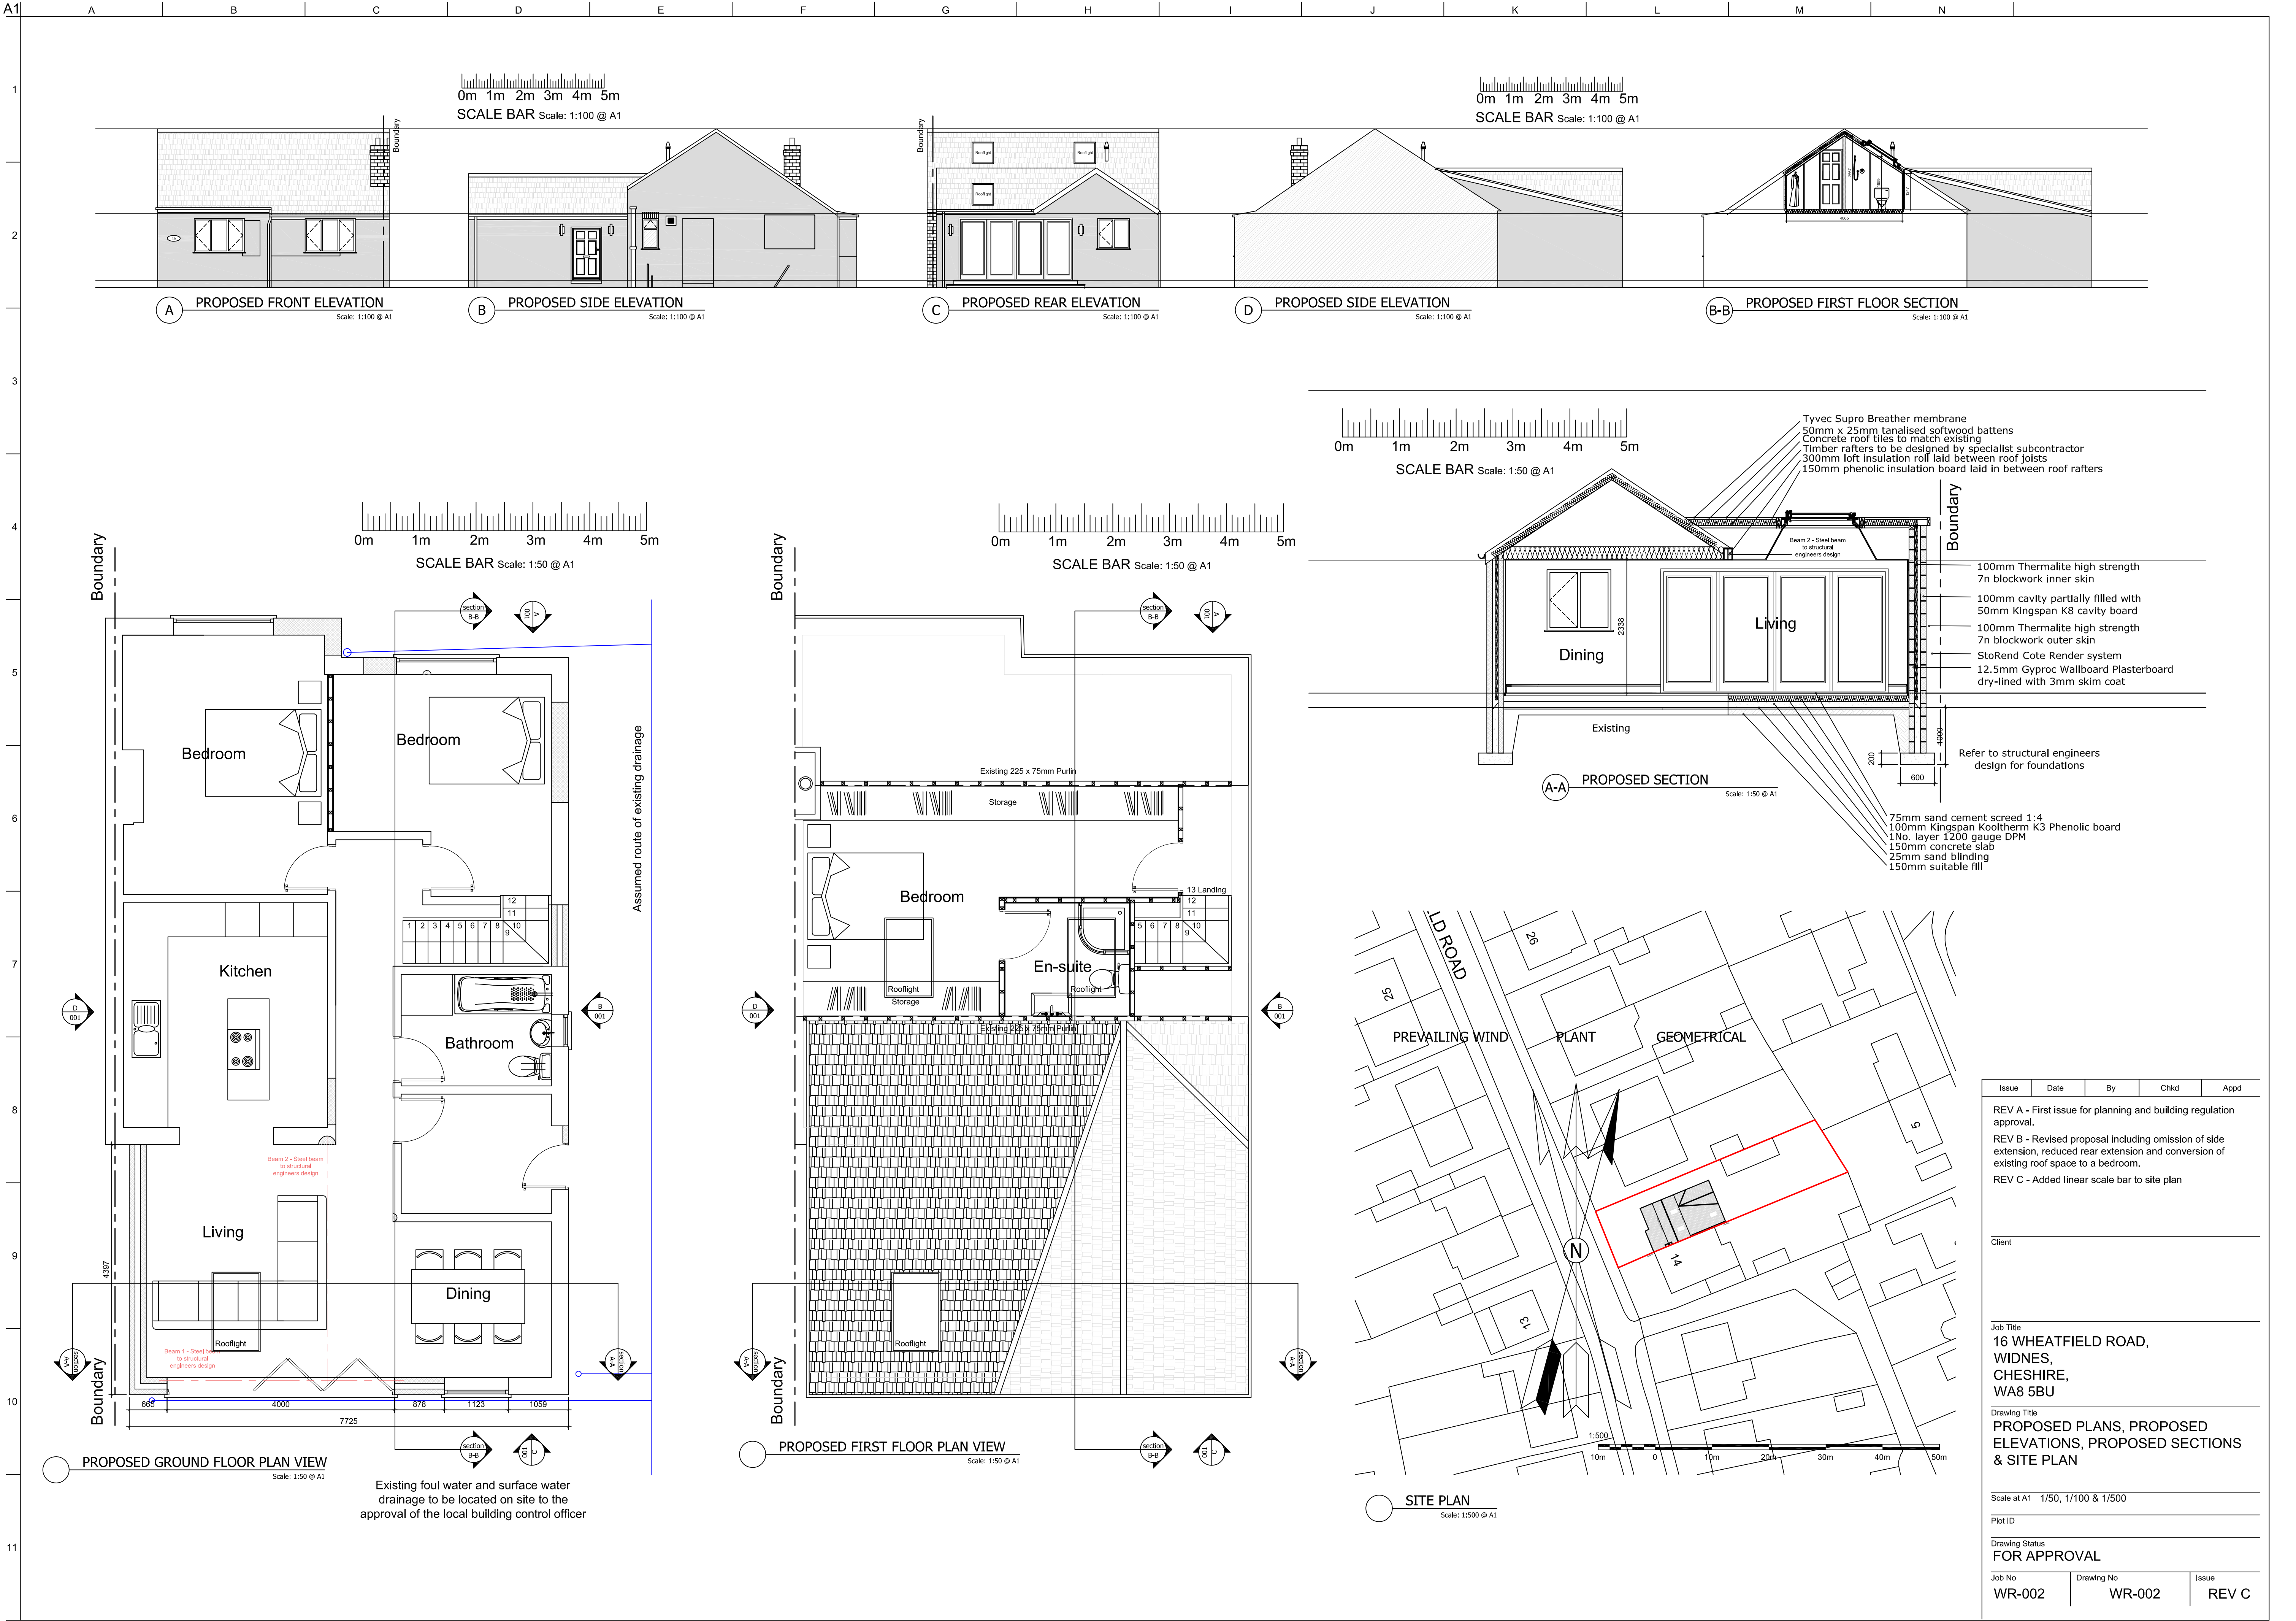

Issue	Date	By	Chkd	Appd
REV A - First issue for planning and building regulation approval.				
REV B - Revised proposal including omission of side extension, reduced rear extension and conversion of existing roof space to a bedroom.				
REV C - Added linear scale bar to site plan				
Client				
Job Title	16 WHEATFIELD ROAD, WIDNES, CHESHIRE, WA8 5BU			
Drawing Title	PROPOSED PLANS, PROPOSED ELEVATIONS, PROPOSED SECTIONS & SITE PLAN			
Scale at A1	1/50, 1/100 & 1/500			
Plot ID				
Drawing Status	FOR APPROVAL			
Job No	WR-002	Drawing No	WR-002	Issue
				REV C