




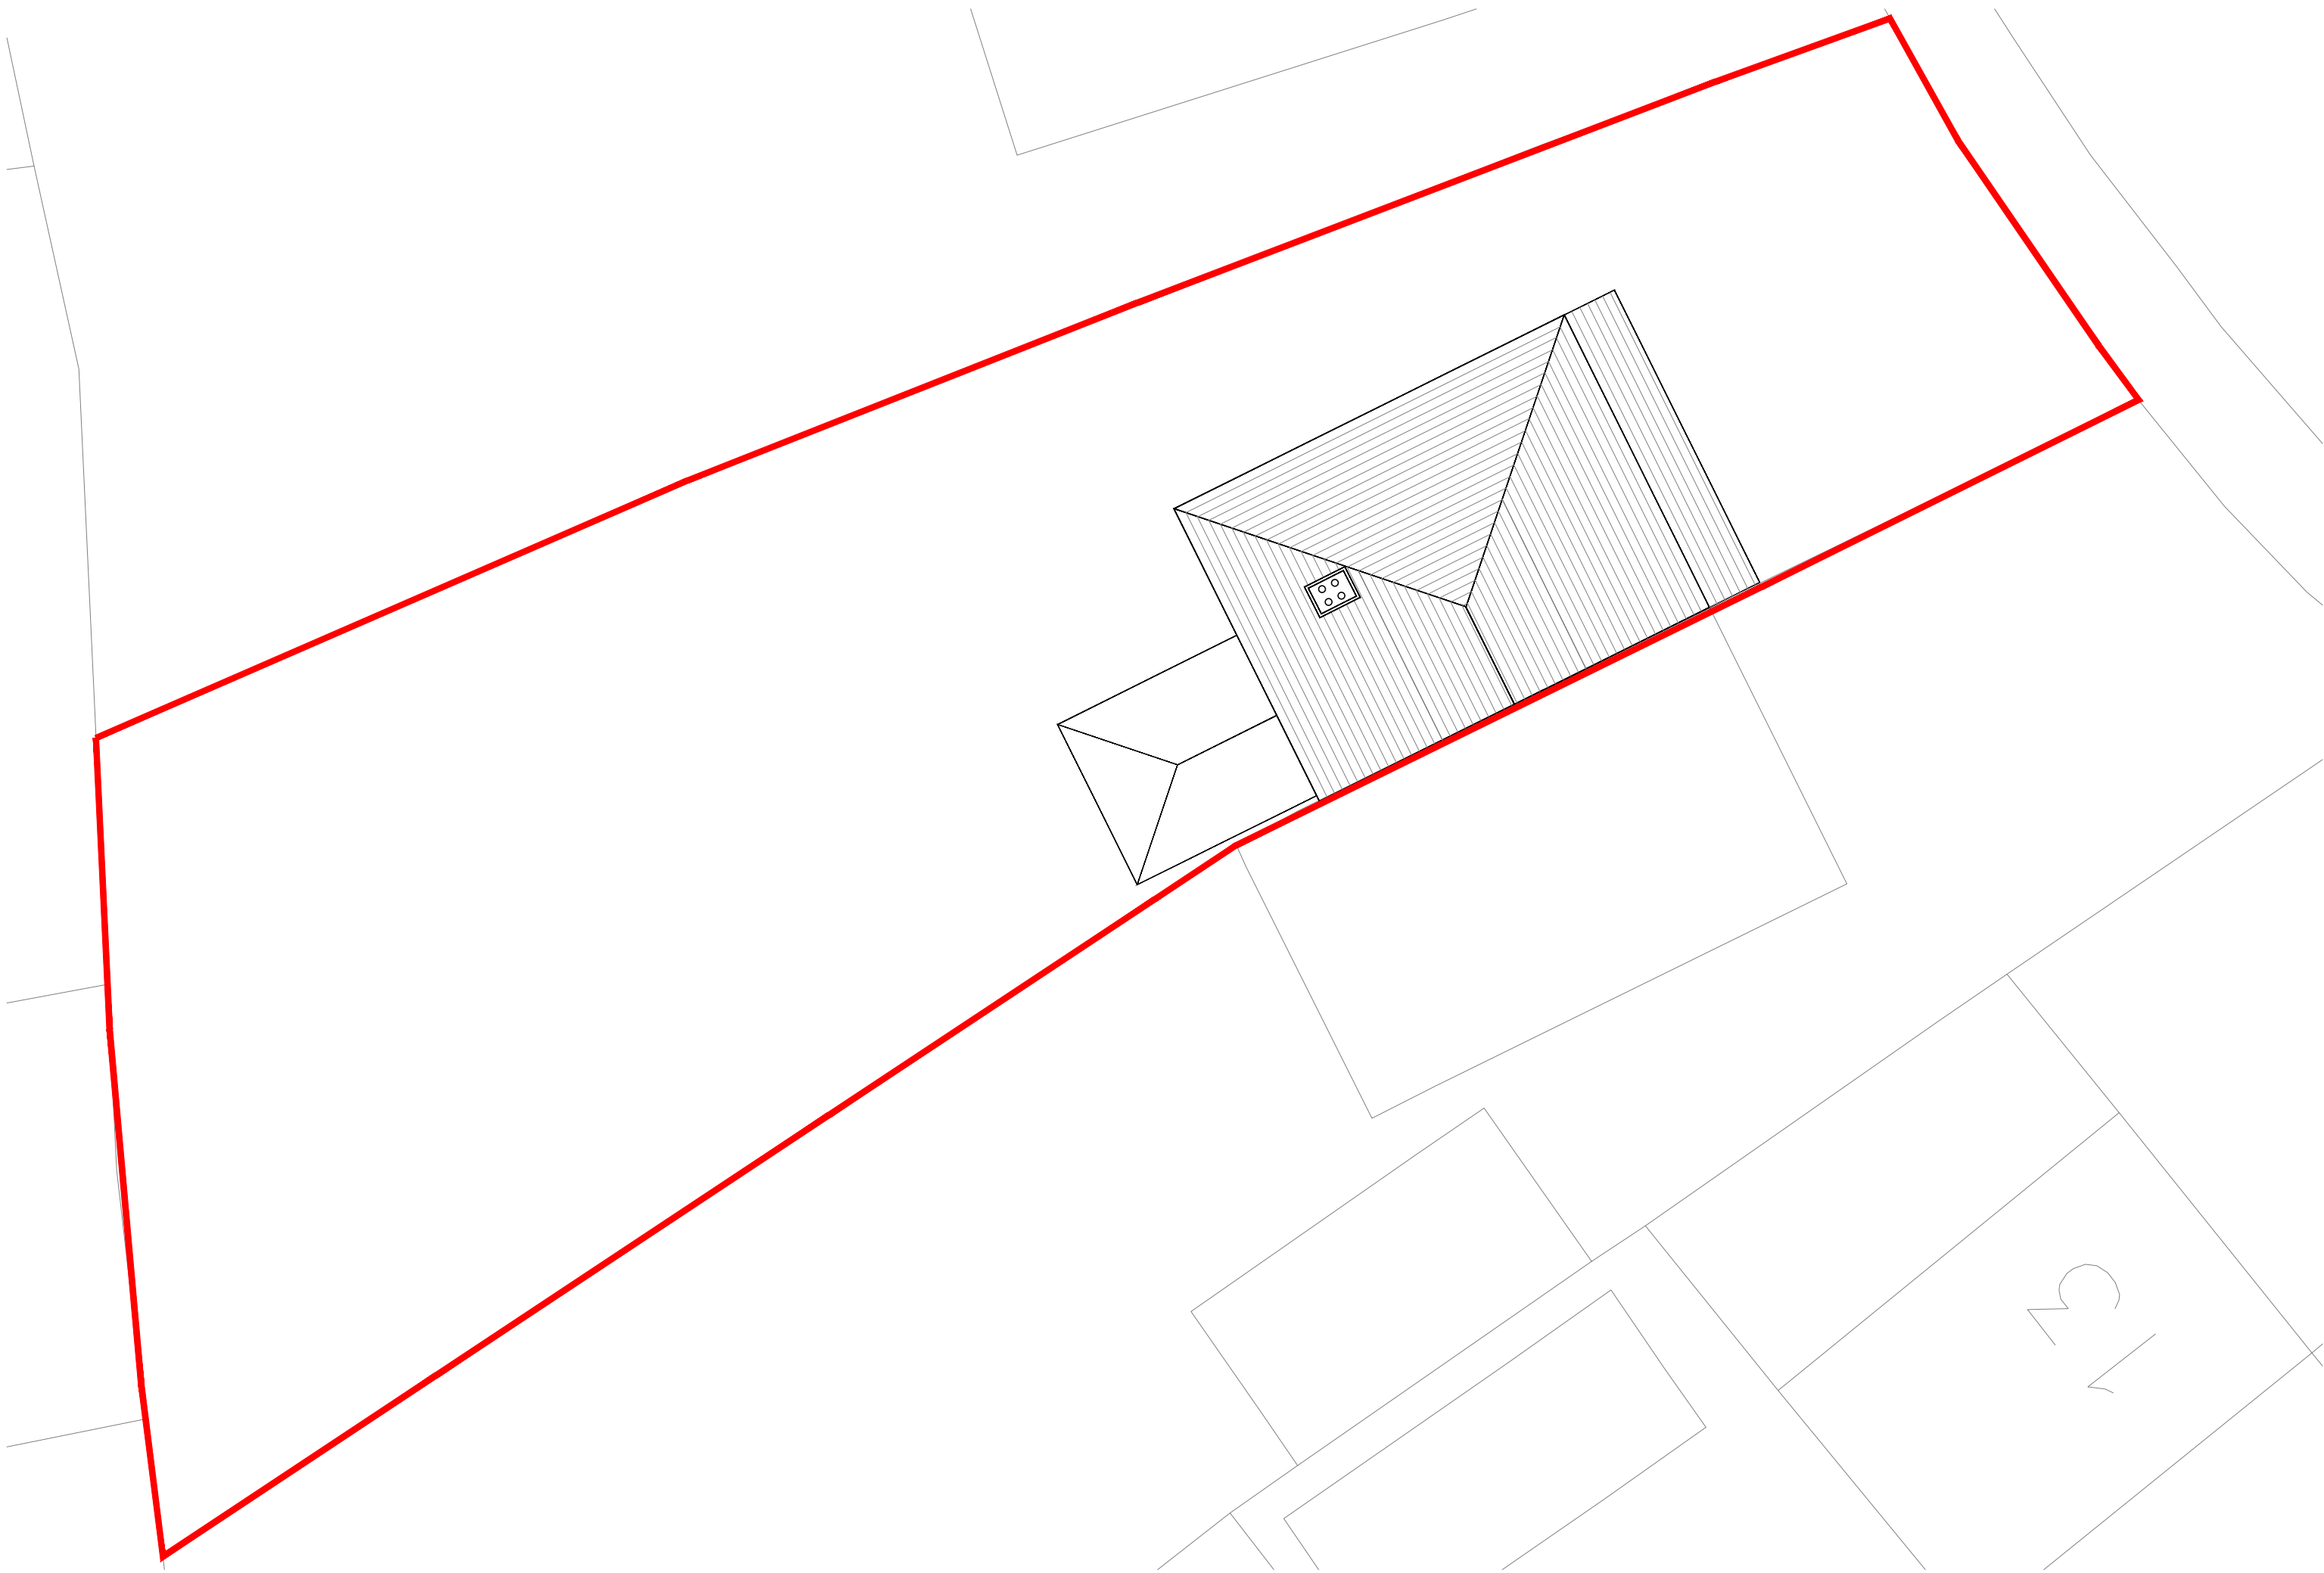


EXISTING SITE PLAN | SCALE 1:100

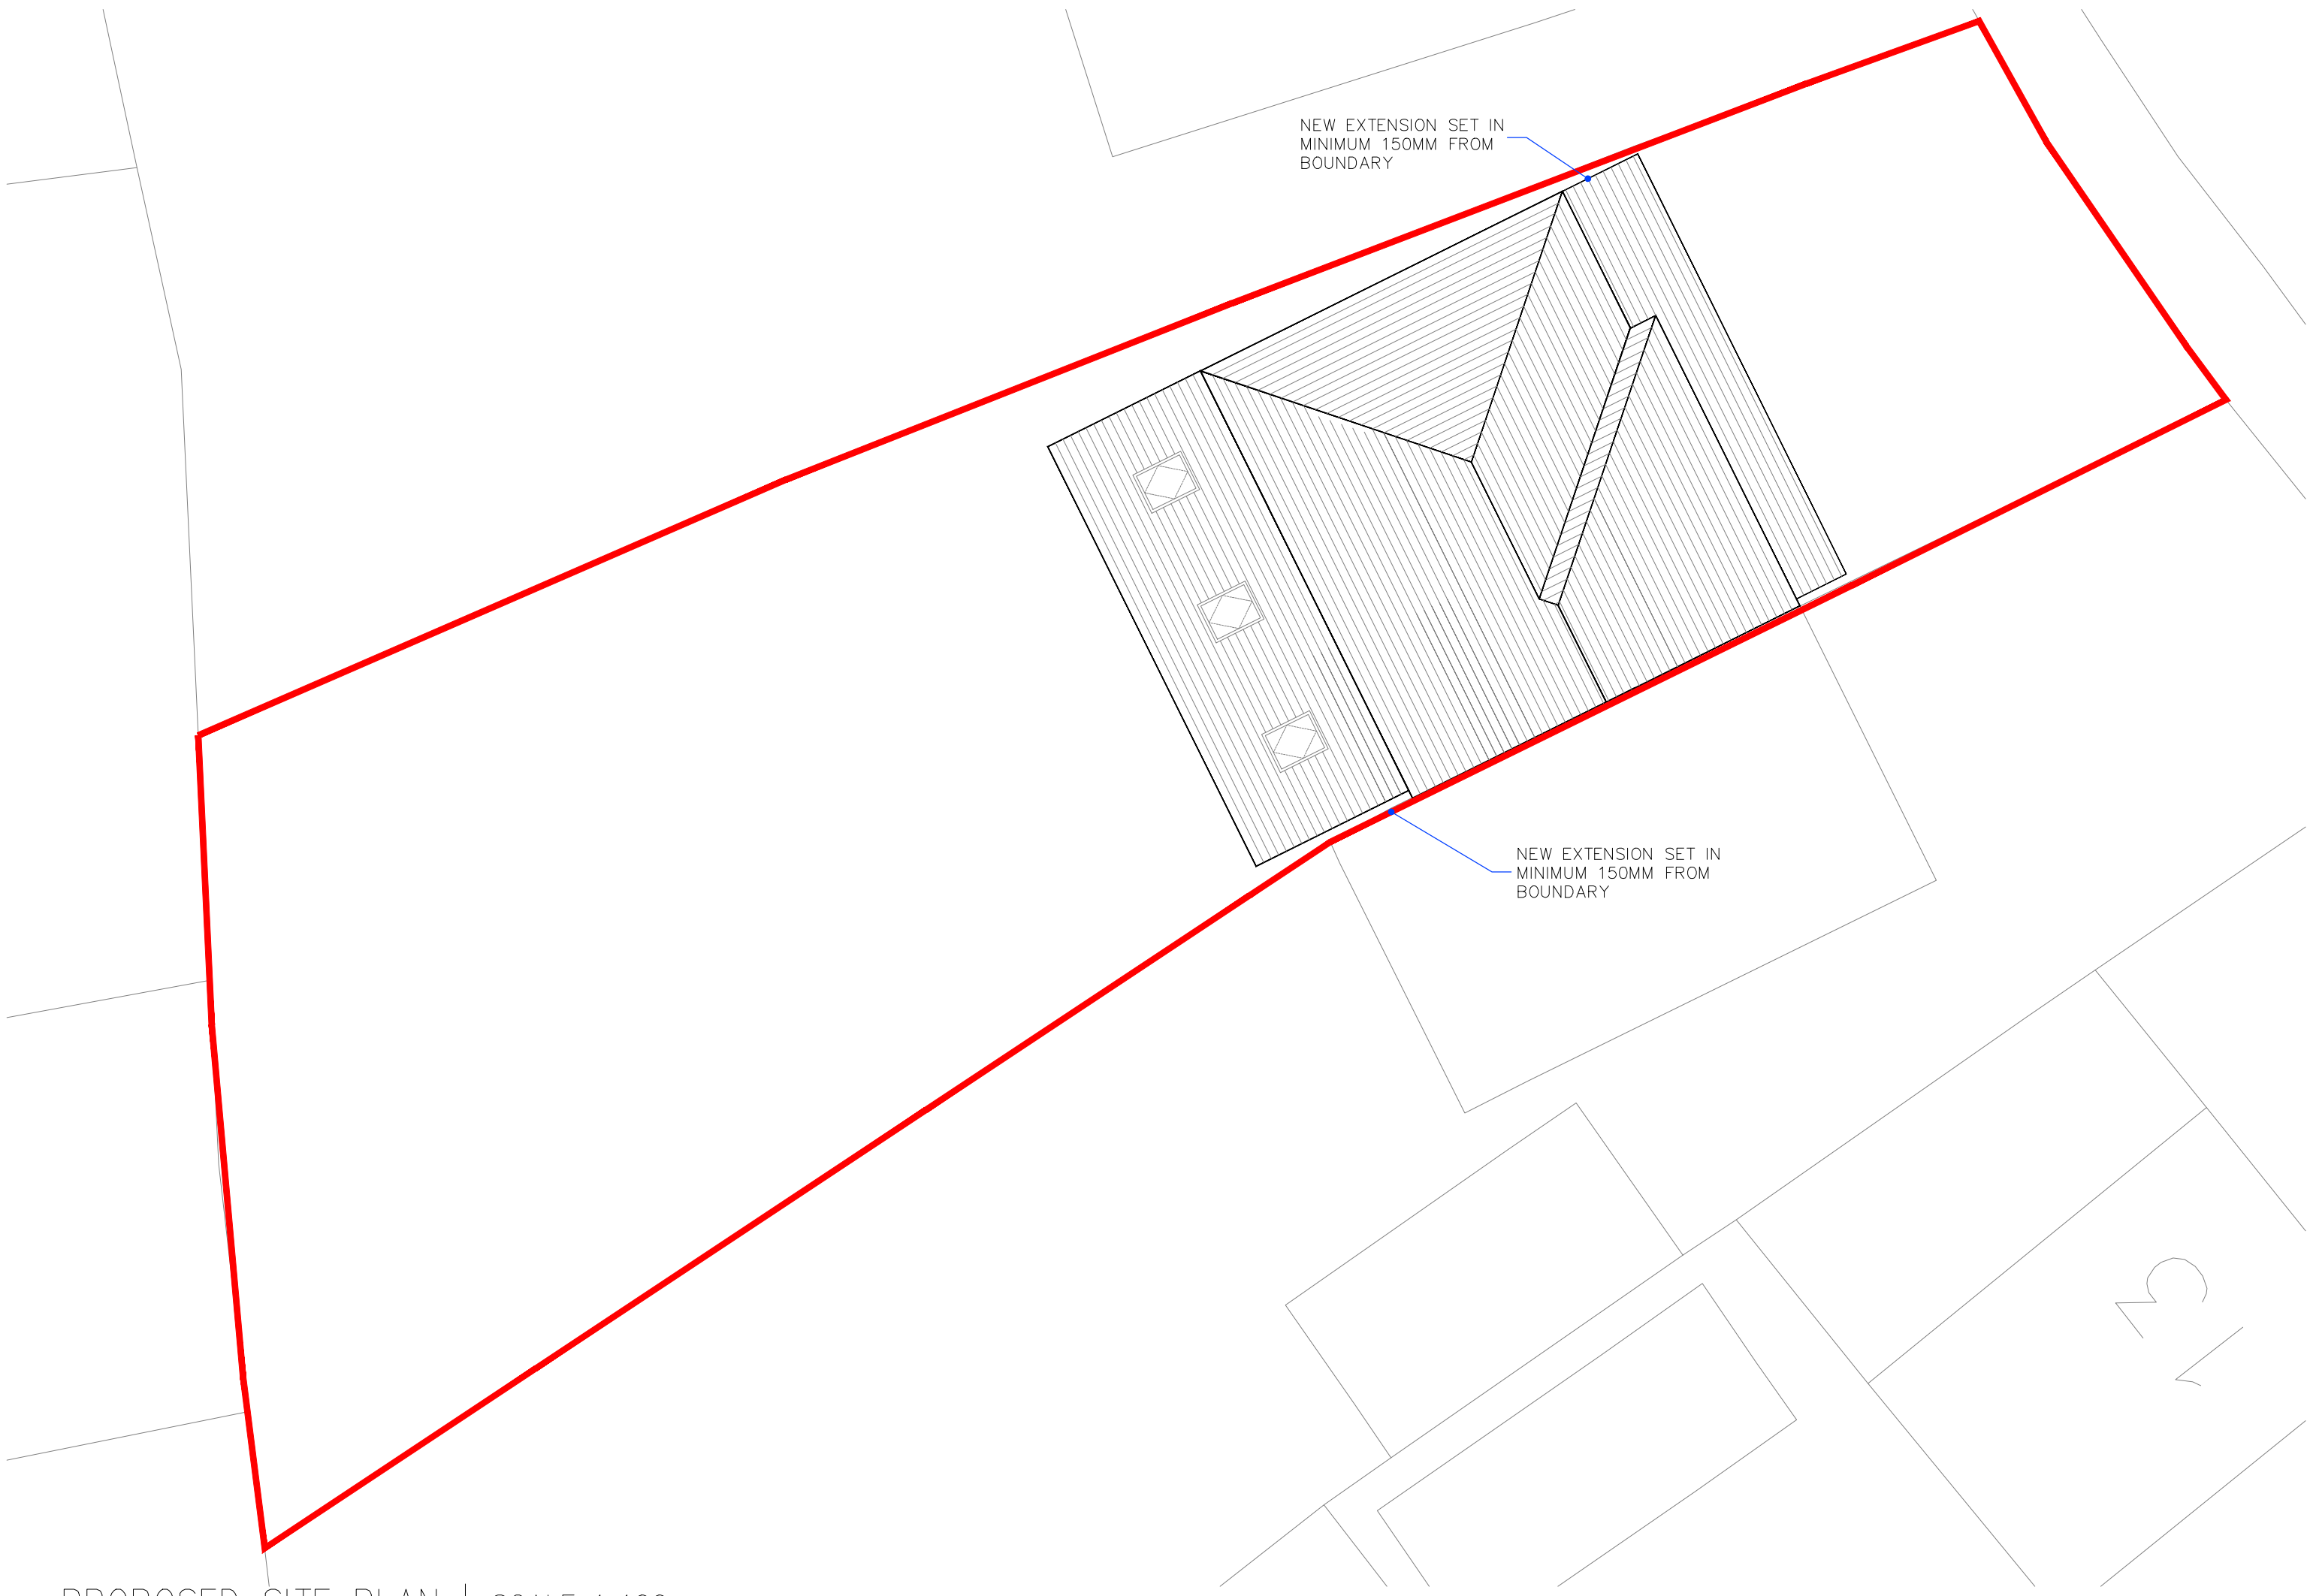

PROPOSED SITE PLAN | SCALE 1:100



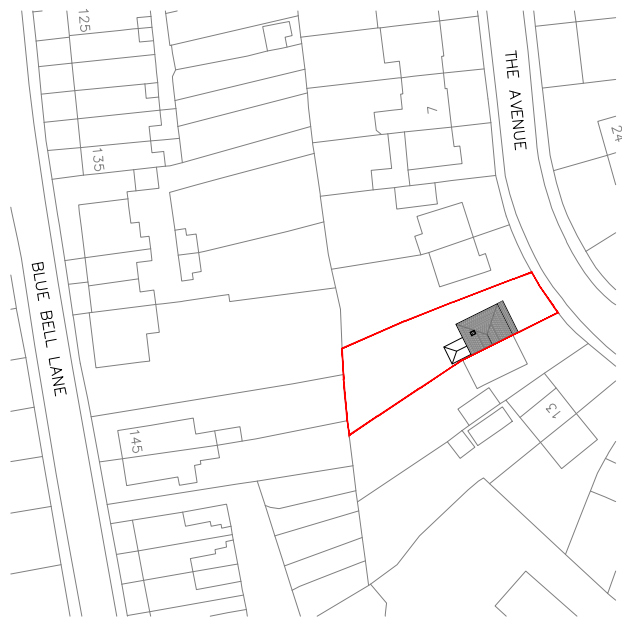


EXISTING SITE LOCATION PLAN | SCALE 1:1250

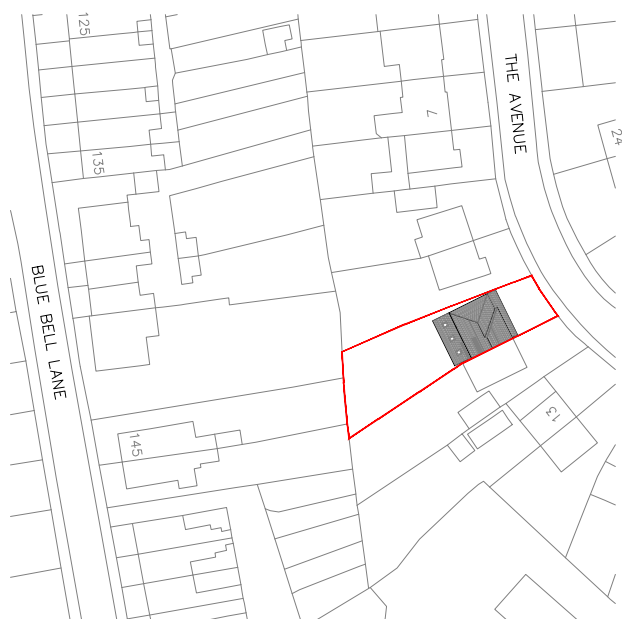

PROPOSED SITE LOCATION PLAN | SCALE 1:1250

STATUS PLANNING	© Copyright of PM DESIGNS®. All rights reserved. ALL dimensions are in millimetres unless stated otherwise. ALL dimensions must be checked on site prior to construction and any discrepancies reported to the architect. Work is subject to change following detailed design.				
	RevNo	Revision note	Date	Signature	Checked

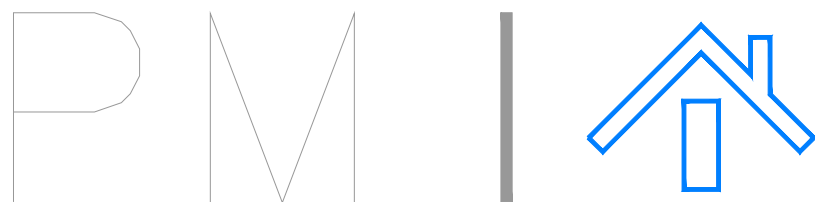 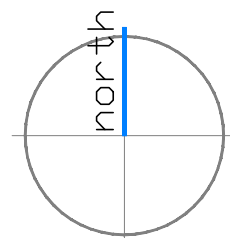

PROJECT: 11 THE AVENUE HUYTON L36 7SD		Drawing No. A100
CLIENT: MR KEADY		Date: JULY 2022
Drawing Title EXISTING AND PROPOSED SITE AND LOCATION PLANS		Scale: VARIES @ A1
Address: 222 Thomas Drive, Liverpool, L14 3LF Telephone: 07580804180 Email: robert@pmdesigns.co.uk Website: www.pmdesigns.co.uk		Revision: -
		Issue: PLANNING STATUS