




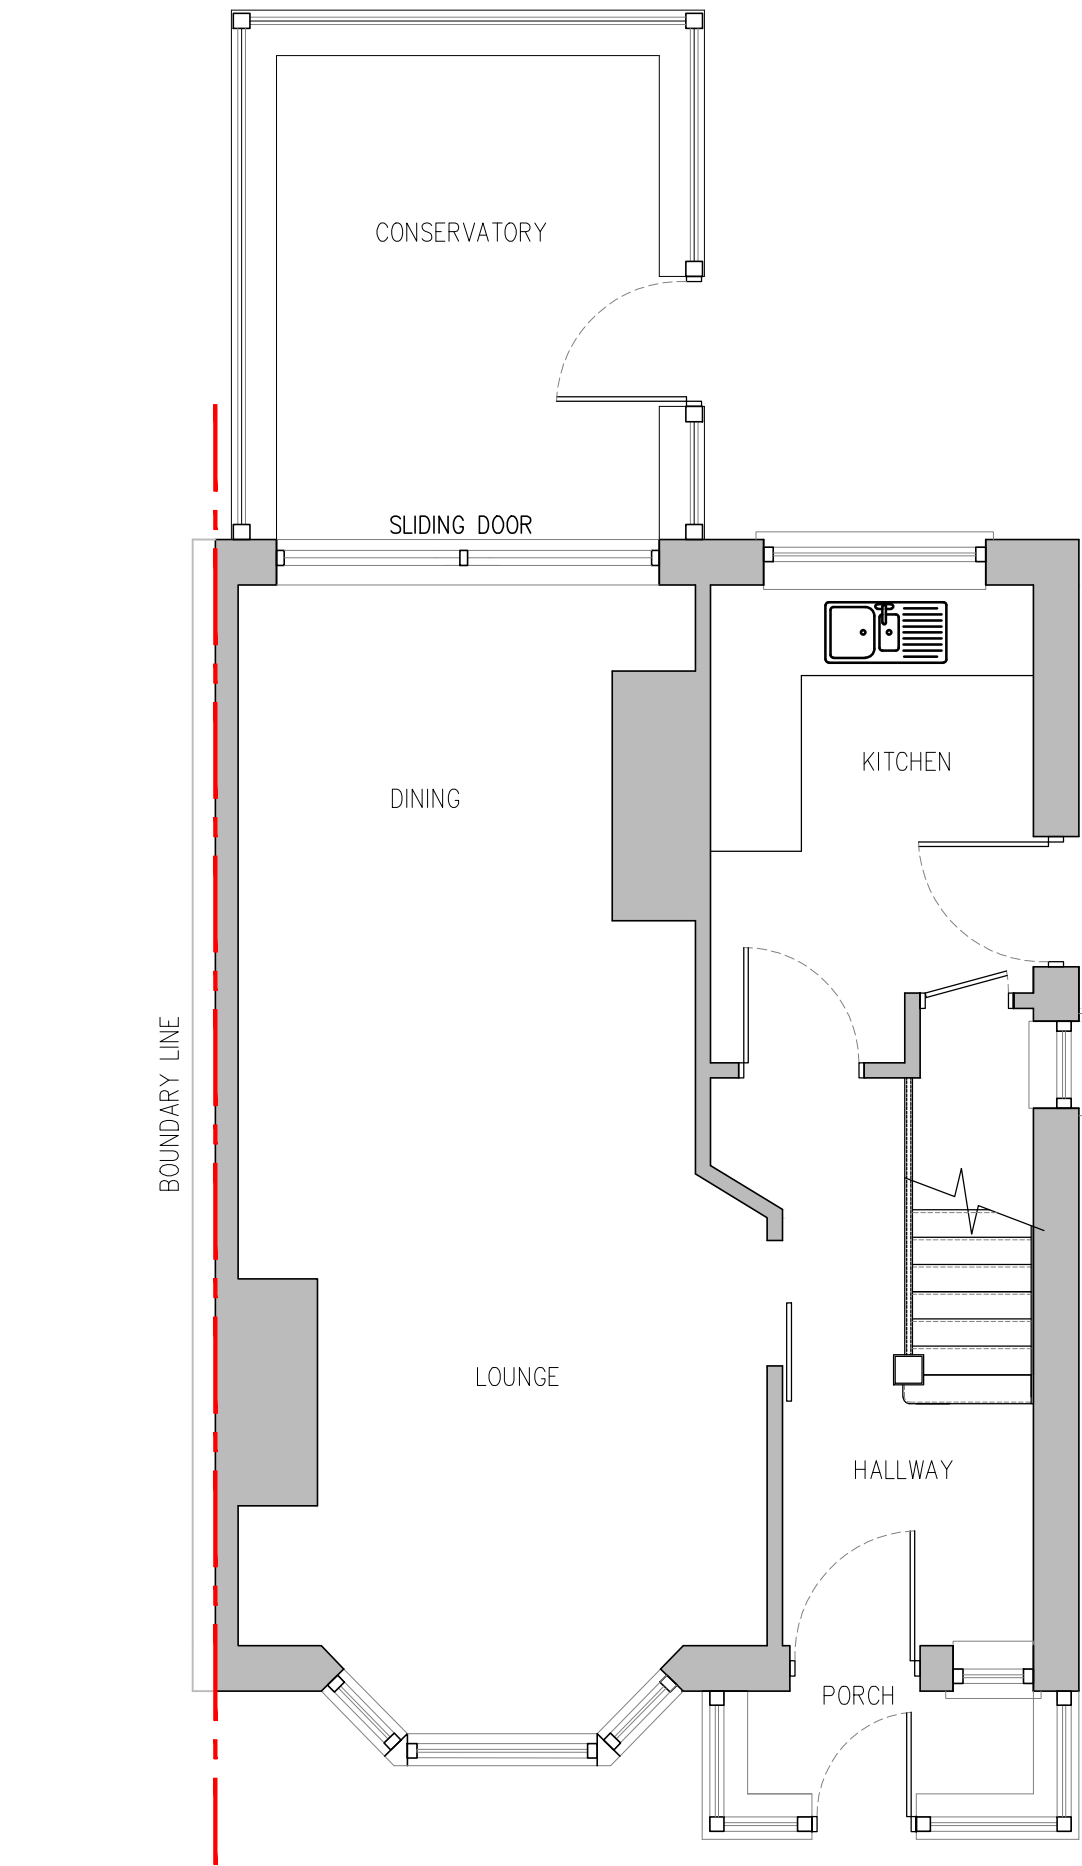


EXISTING GROUND FLOOR | SCALE 1:50

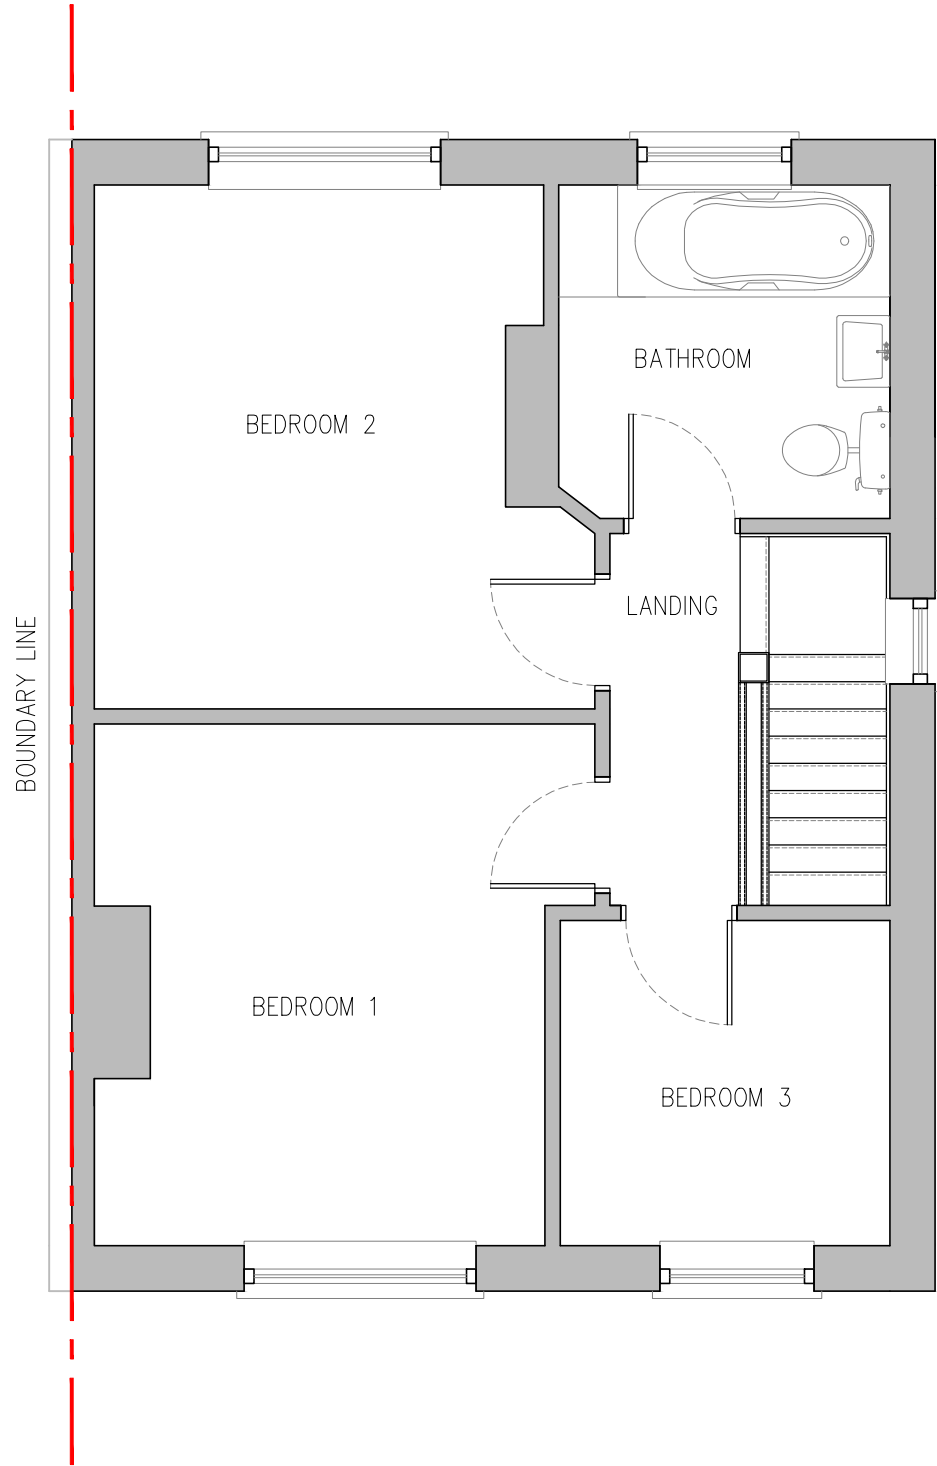


EXISTING FIRST FLOOR | SCALE 1:50

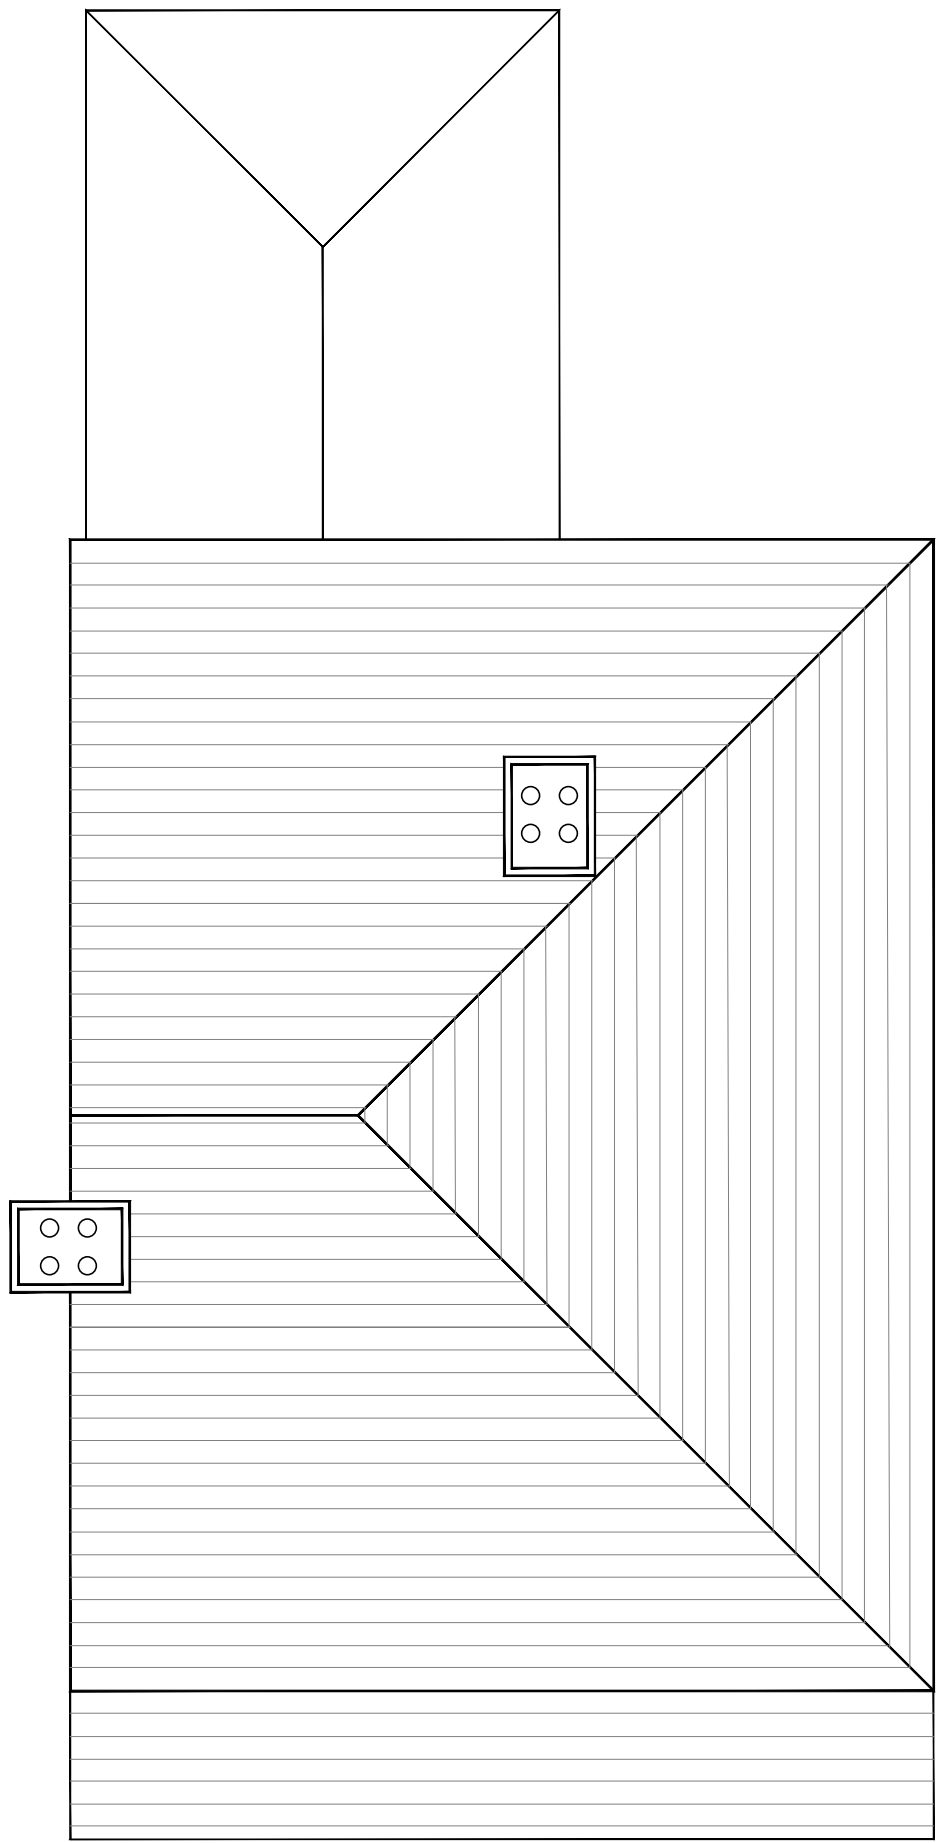

EXISTING ROOF PLAN | SCALE 1:50

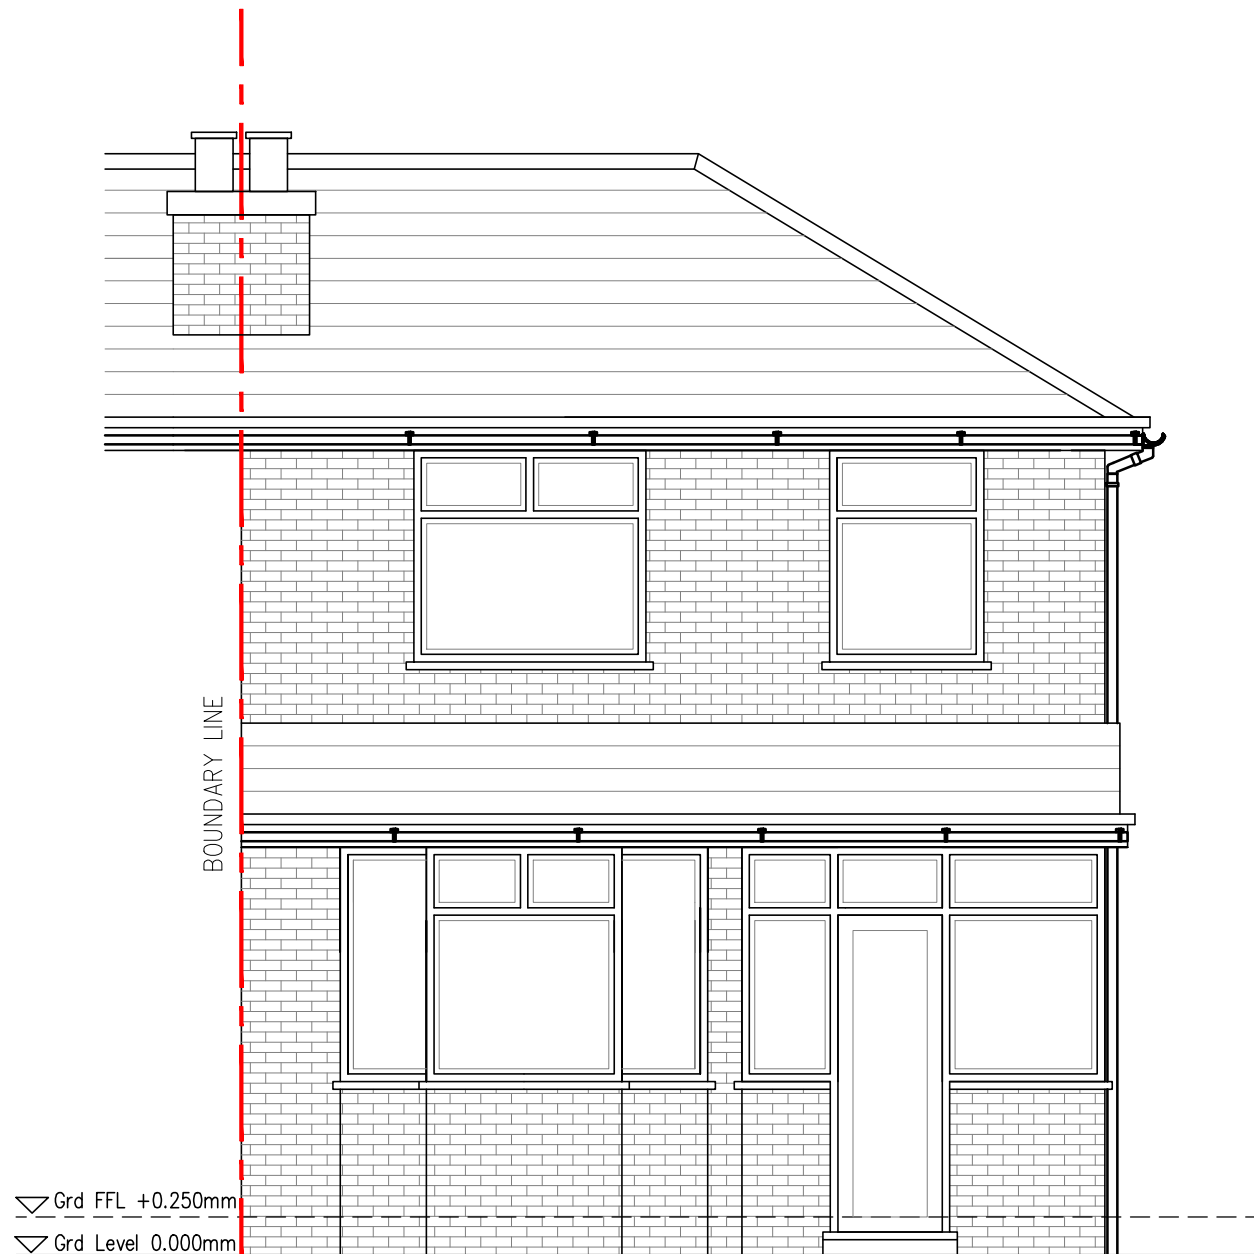

EXISTING FRONT ELEVATION | SCALE 1:50

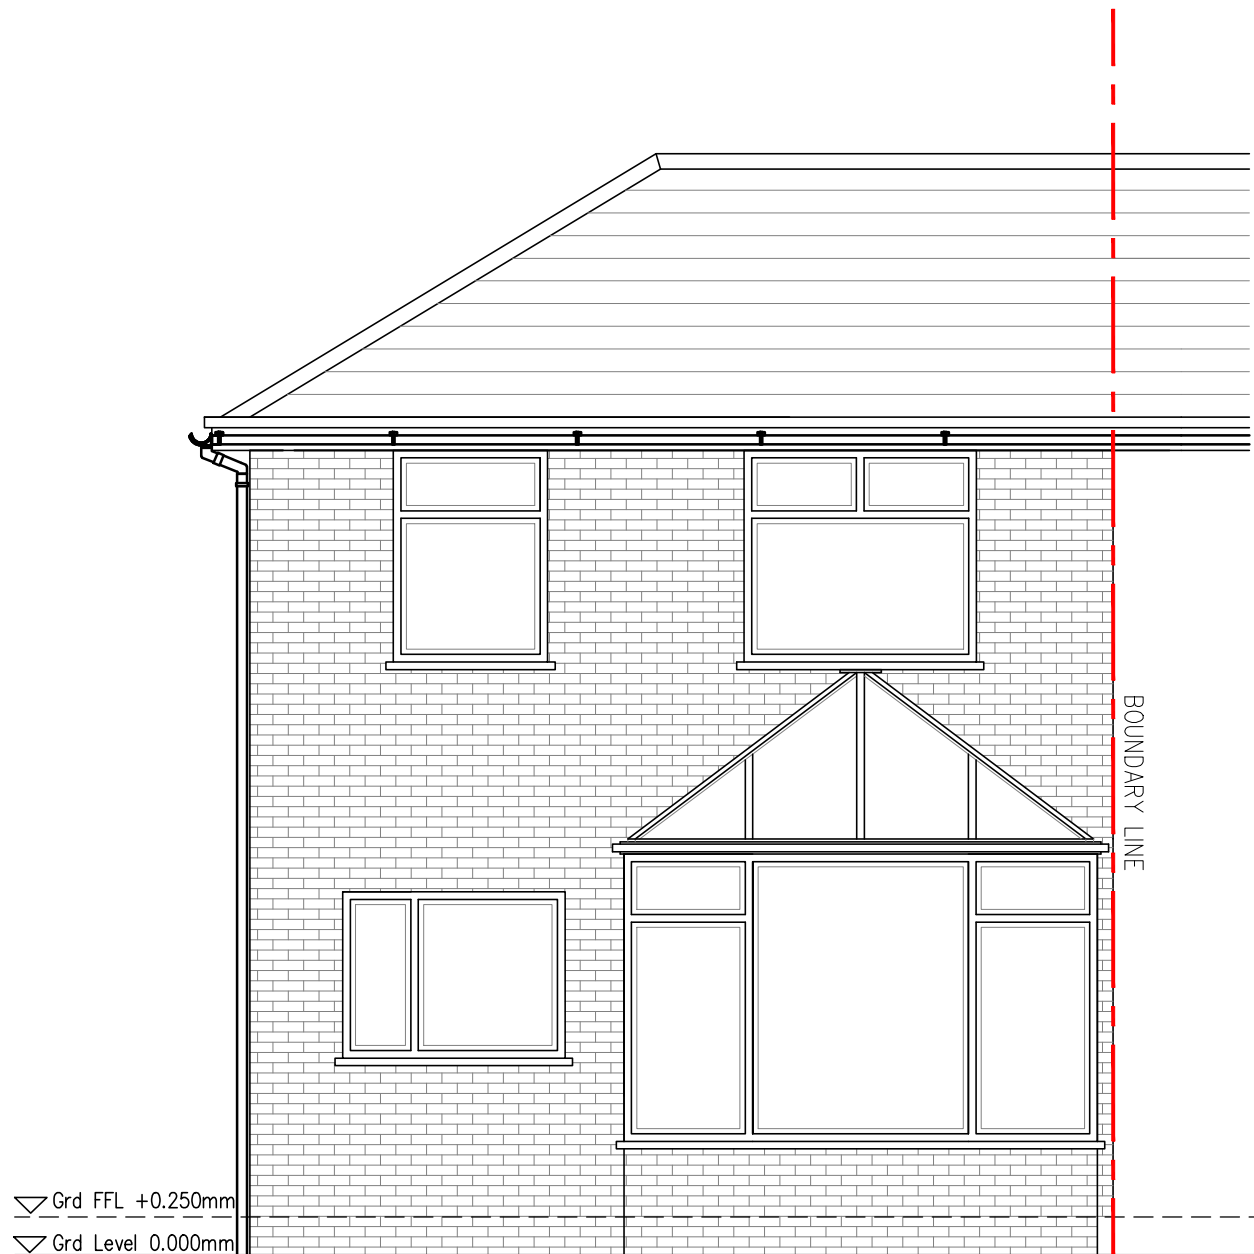


EXISTING REAR ELEVATION | SCALE 1:50



EXISTING SIDE ELEVATION | SCALE 1:50

STATUS PLANNING	© Copyright of PM DESIGNS®. All rights reserved. ALL dimensions are in millimetres unless stated otherwise. ALL dimensions must be checked on site prior to construction and any discrepancies reported to the architect. Work is subject to change following detailed design.				
	RevNo	Revision note	Date	Signature	Checked

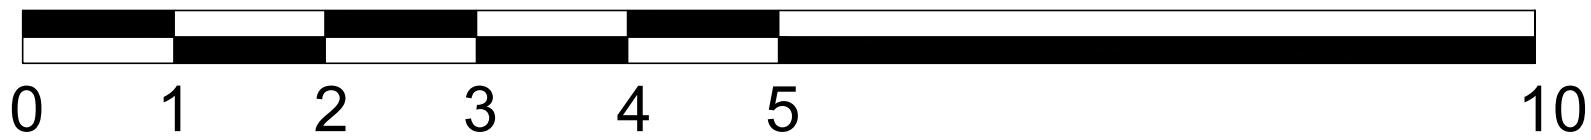

SCALE BAR 1:50

PM |

PARLE MAGUIRE DESIGNS

PROJECT: 11 THE AVENUE
HUYTON
L36 7SD

CLIENT: MR KEADY

Drawing Title
EXISTING PLANS

Address: 222 Thomas Drive, Liverpool, L14 3LF
Telephone: 07580804180
Email: robert.parle@pmdesigns.co.uk
Website: www.pmdesigns.co.uk

Drawing No.
A101
Date:
JULY 2022
Scale:
1:50 @ A1
Revision:
-
Issue:
PLANNING STATUS