

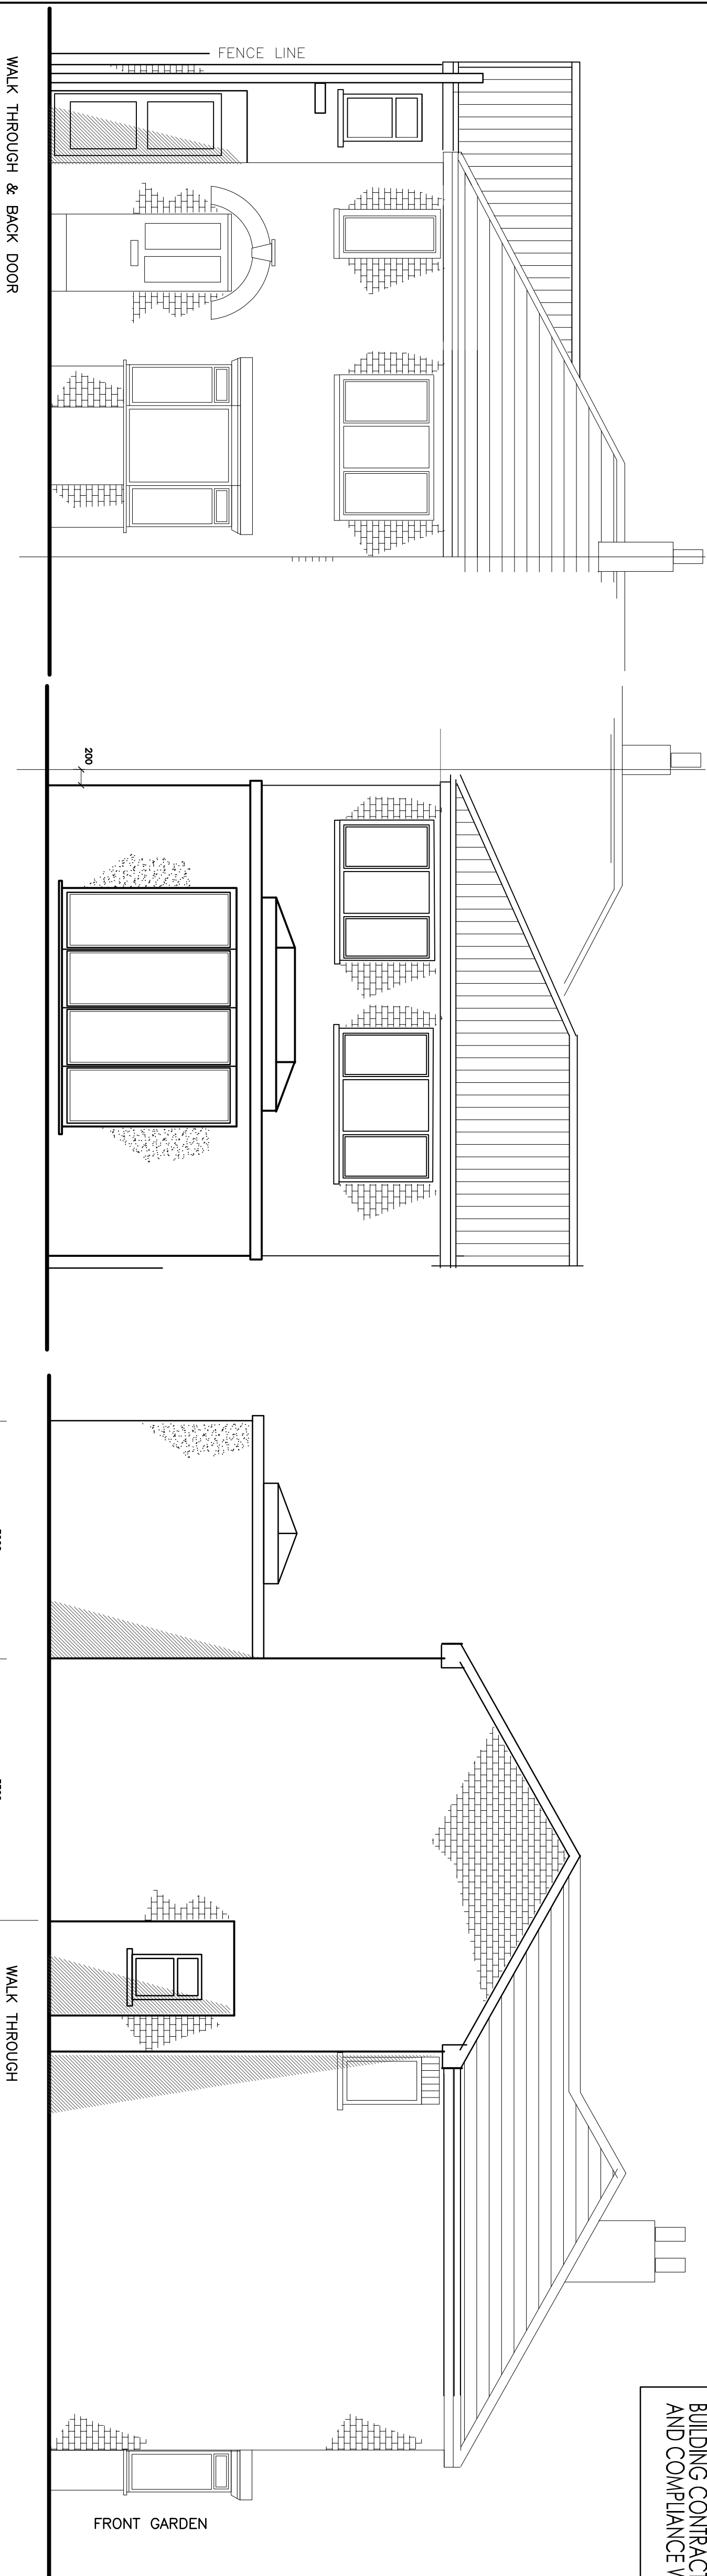
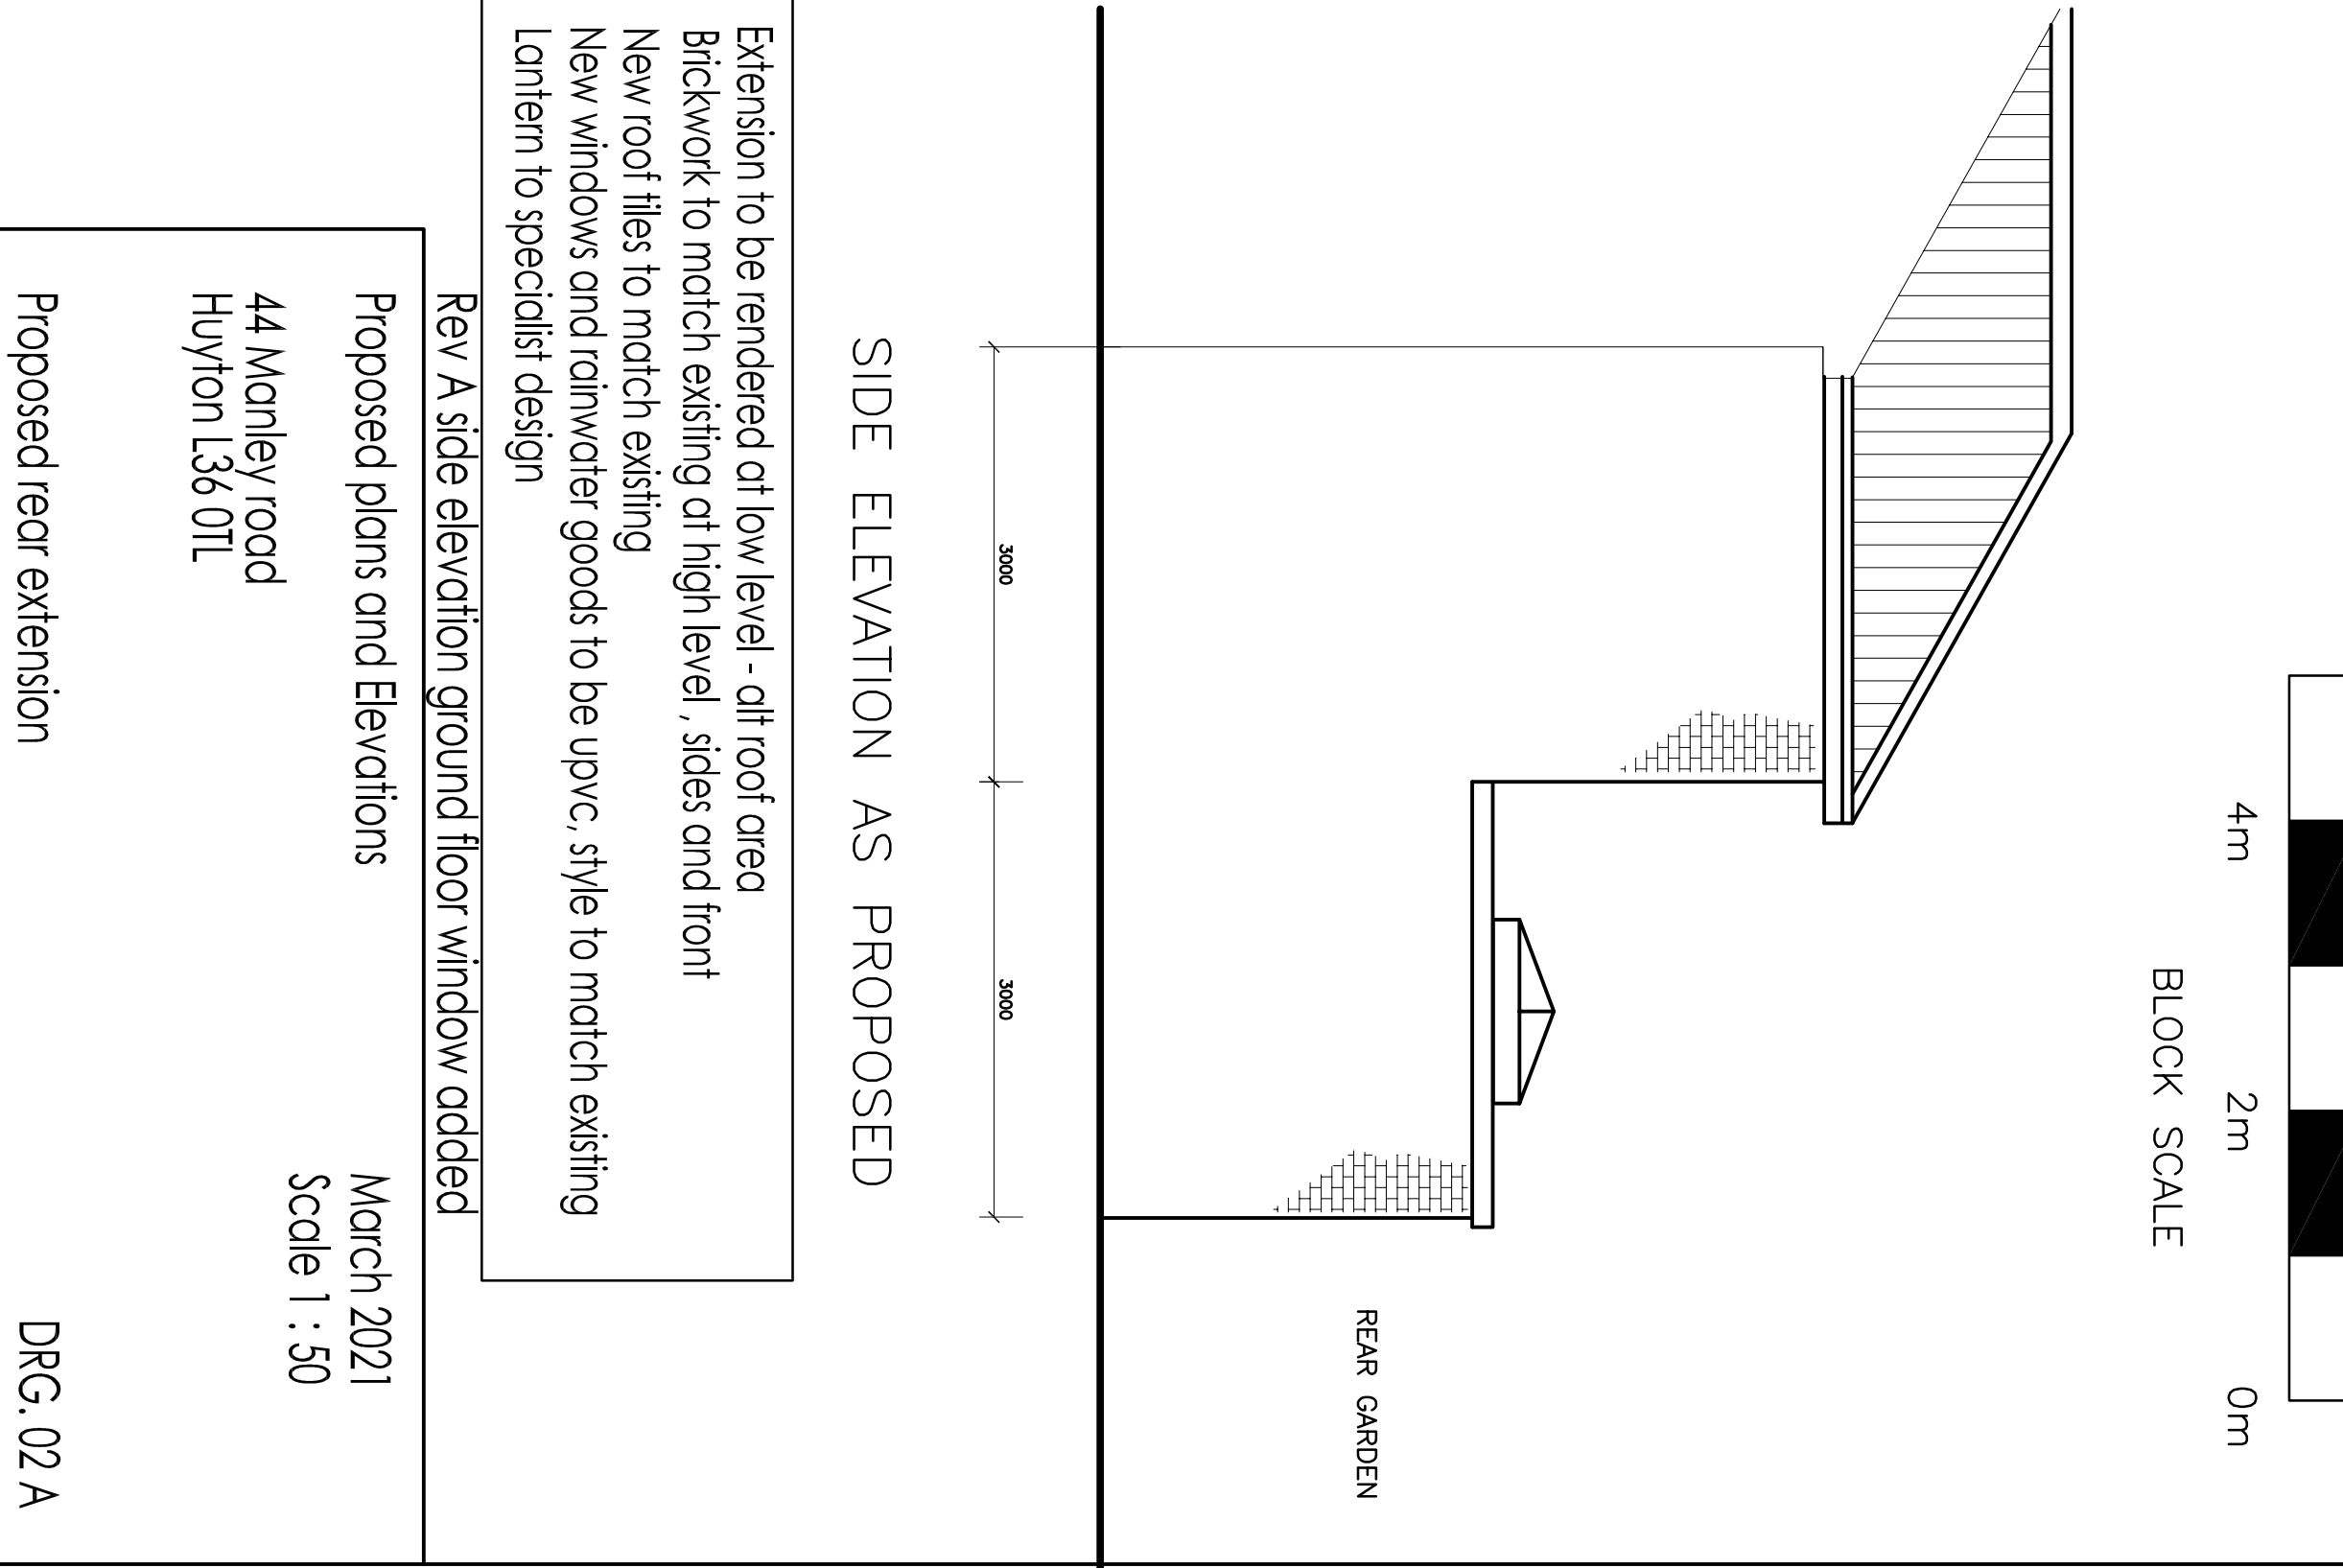


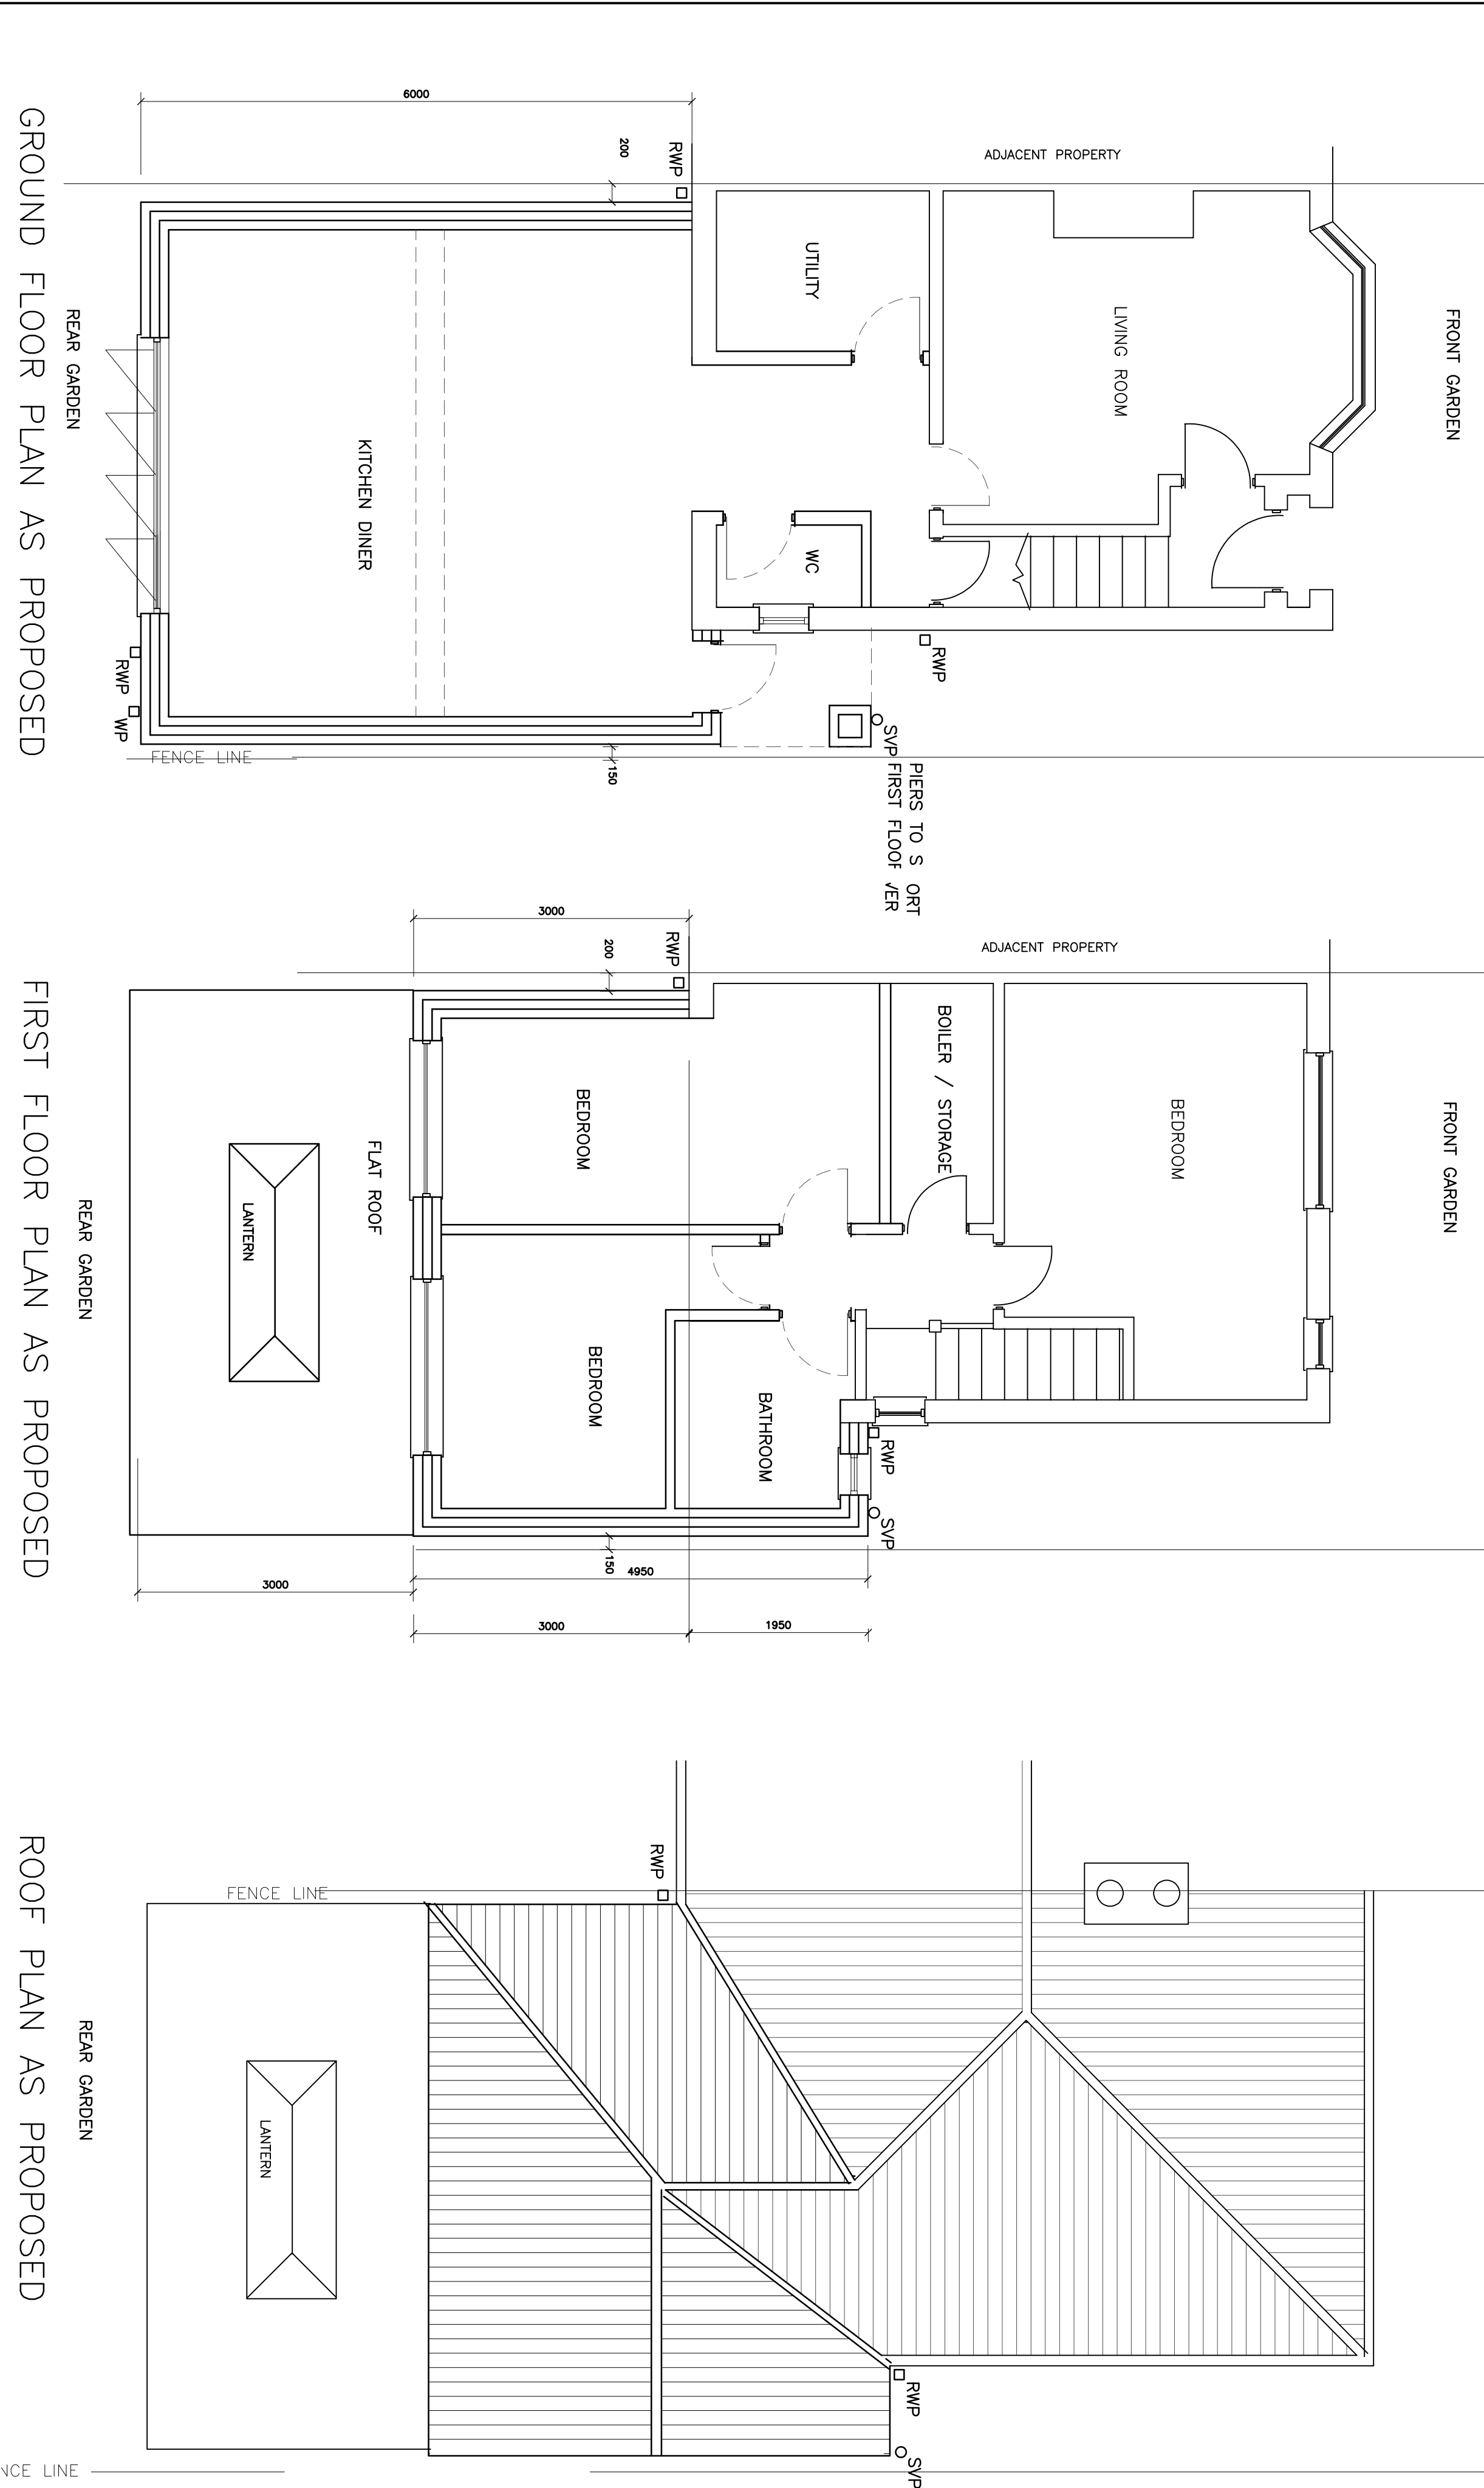

FRONT ELEVATION AS PROPOSED REAR ELEVATION AS PROPOSED

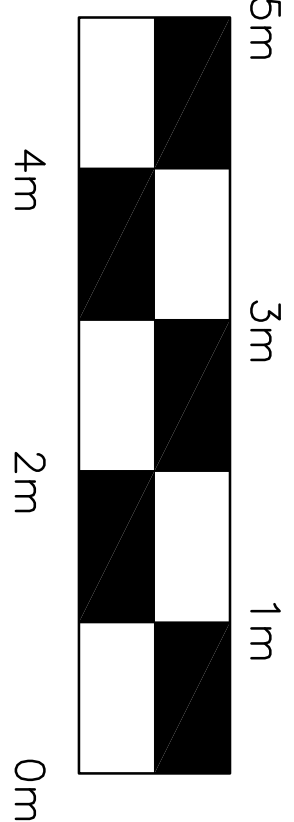

Extension to be rendered at low level - old roof area
Brickwork to match existing at high level, sides and front
New roof tiles to match existing
New windows and rainwater goods to be upvc, style to match existing
Lantern to specialist design

Rev A side elevation ground floor window added

Proposed plans and Elevations March 2021
44 Manley road Scale 1 : 50
Huyton L36 0TL

Proposed rear extension DRG. 02A