
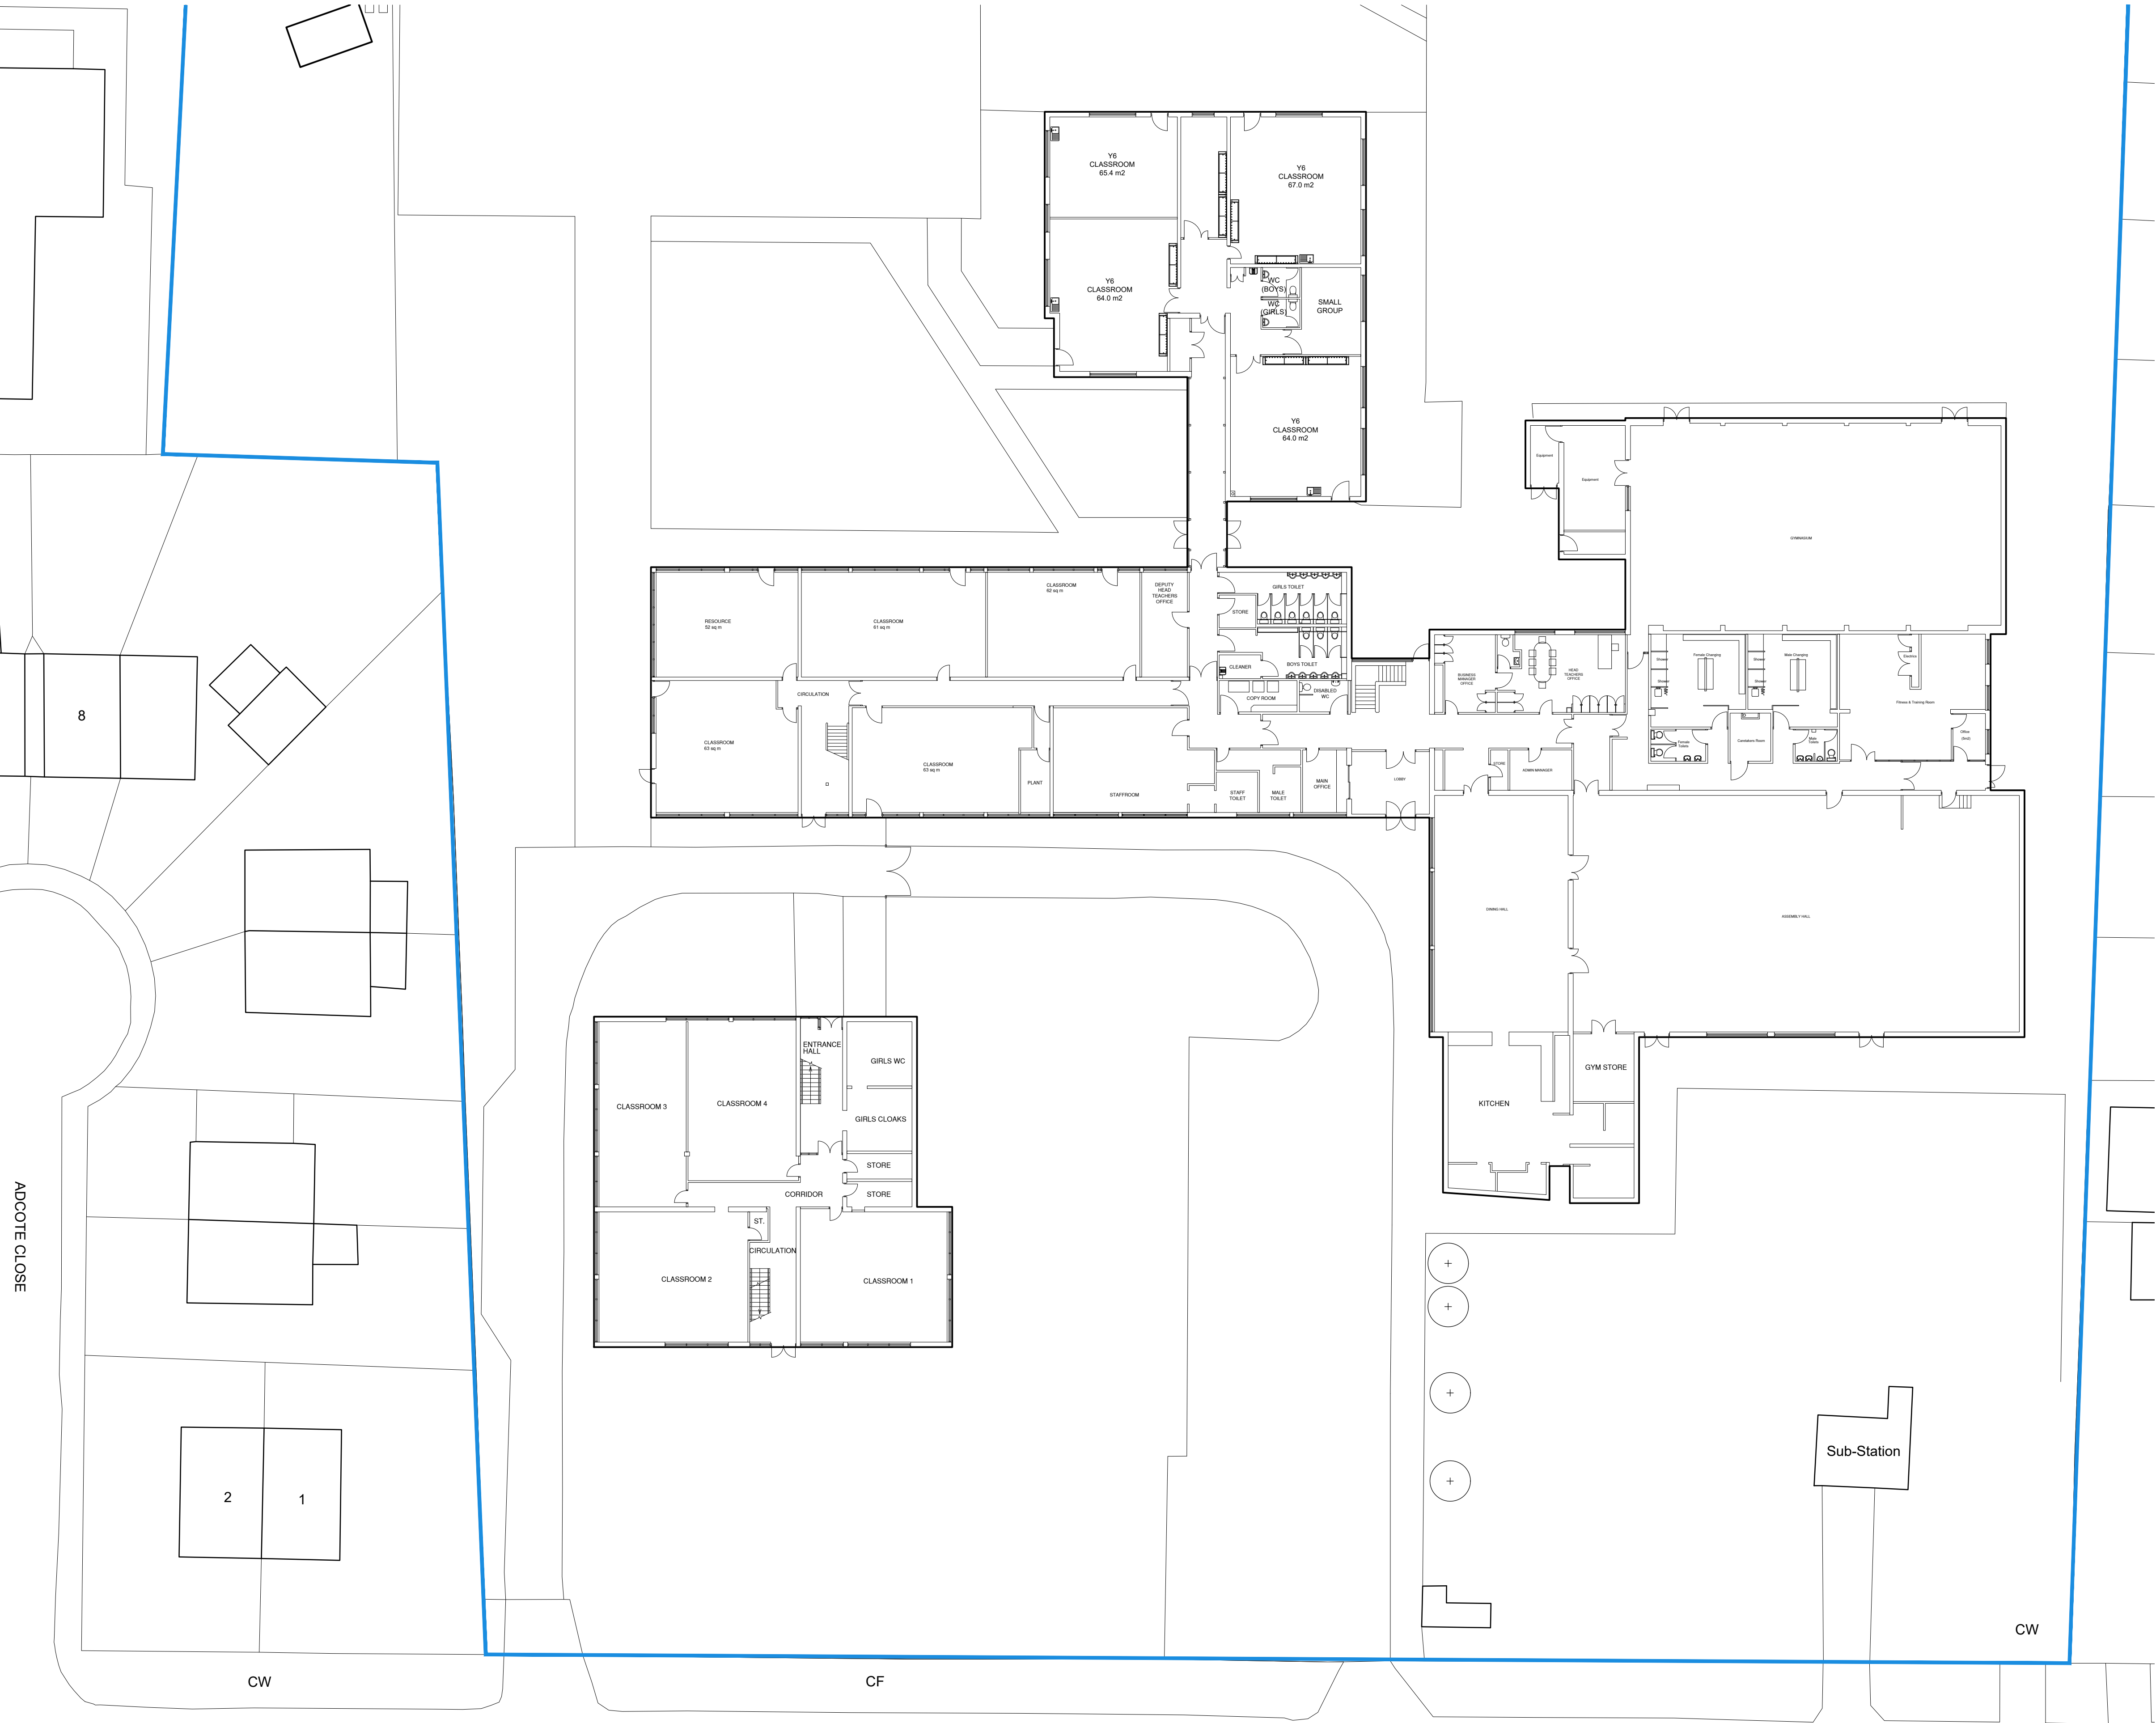


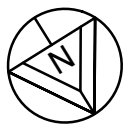

ADJOTE CLOSE

CW

CF

PILCH LANE

Rev	Amendments	Date

PLANNING

CUNLIFFES PROPERTY & CONSTRUCTION CONSULTANTS Claire Court Oriel Road Boothle Liverpool L20 7AD Tel No: (0151) 944 2030 E-mail: cs@cunliffes.com RICS RIBA Chartered Practice Tel No: (0151) 944 1625 Fax No: (0151) 944 1625	Client Tuneside Ltd	Drawing Title Existing Site Plan		
		Drawn	Date	Checked
	Project Title St Margaret Marys Pilch Lane, Huyton, L14 0JG	JO	Jan 2023	
		SCALE	1:200 @ A1	
		DWG No.	7137 - P03	

