
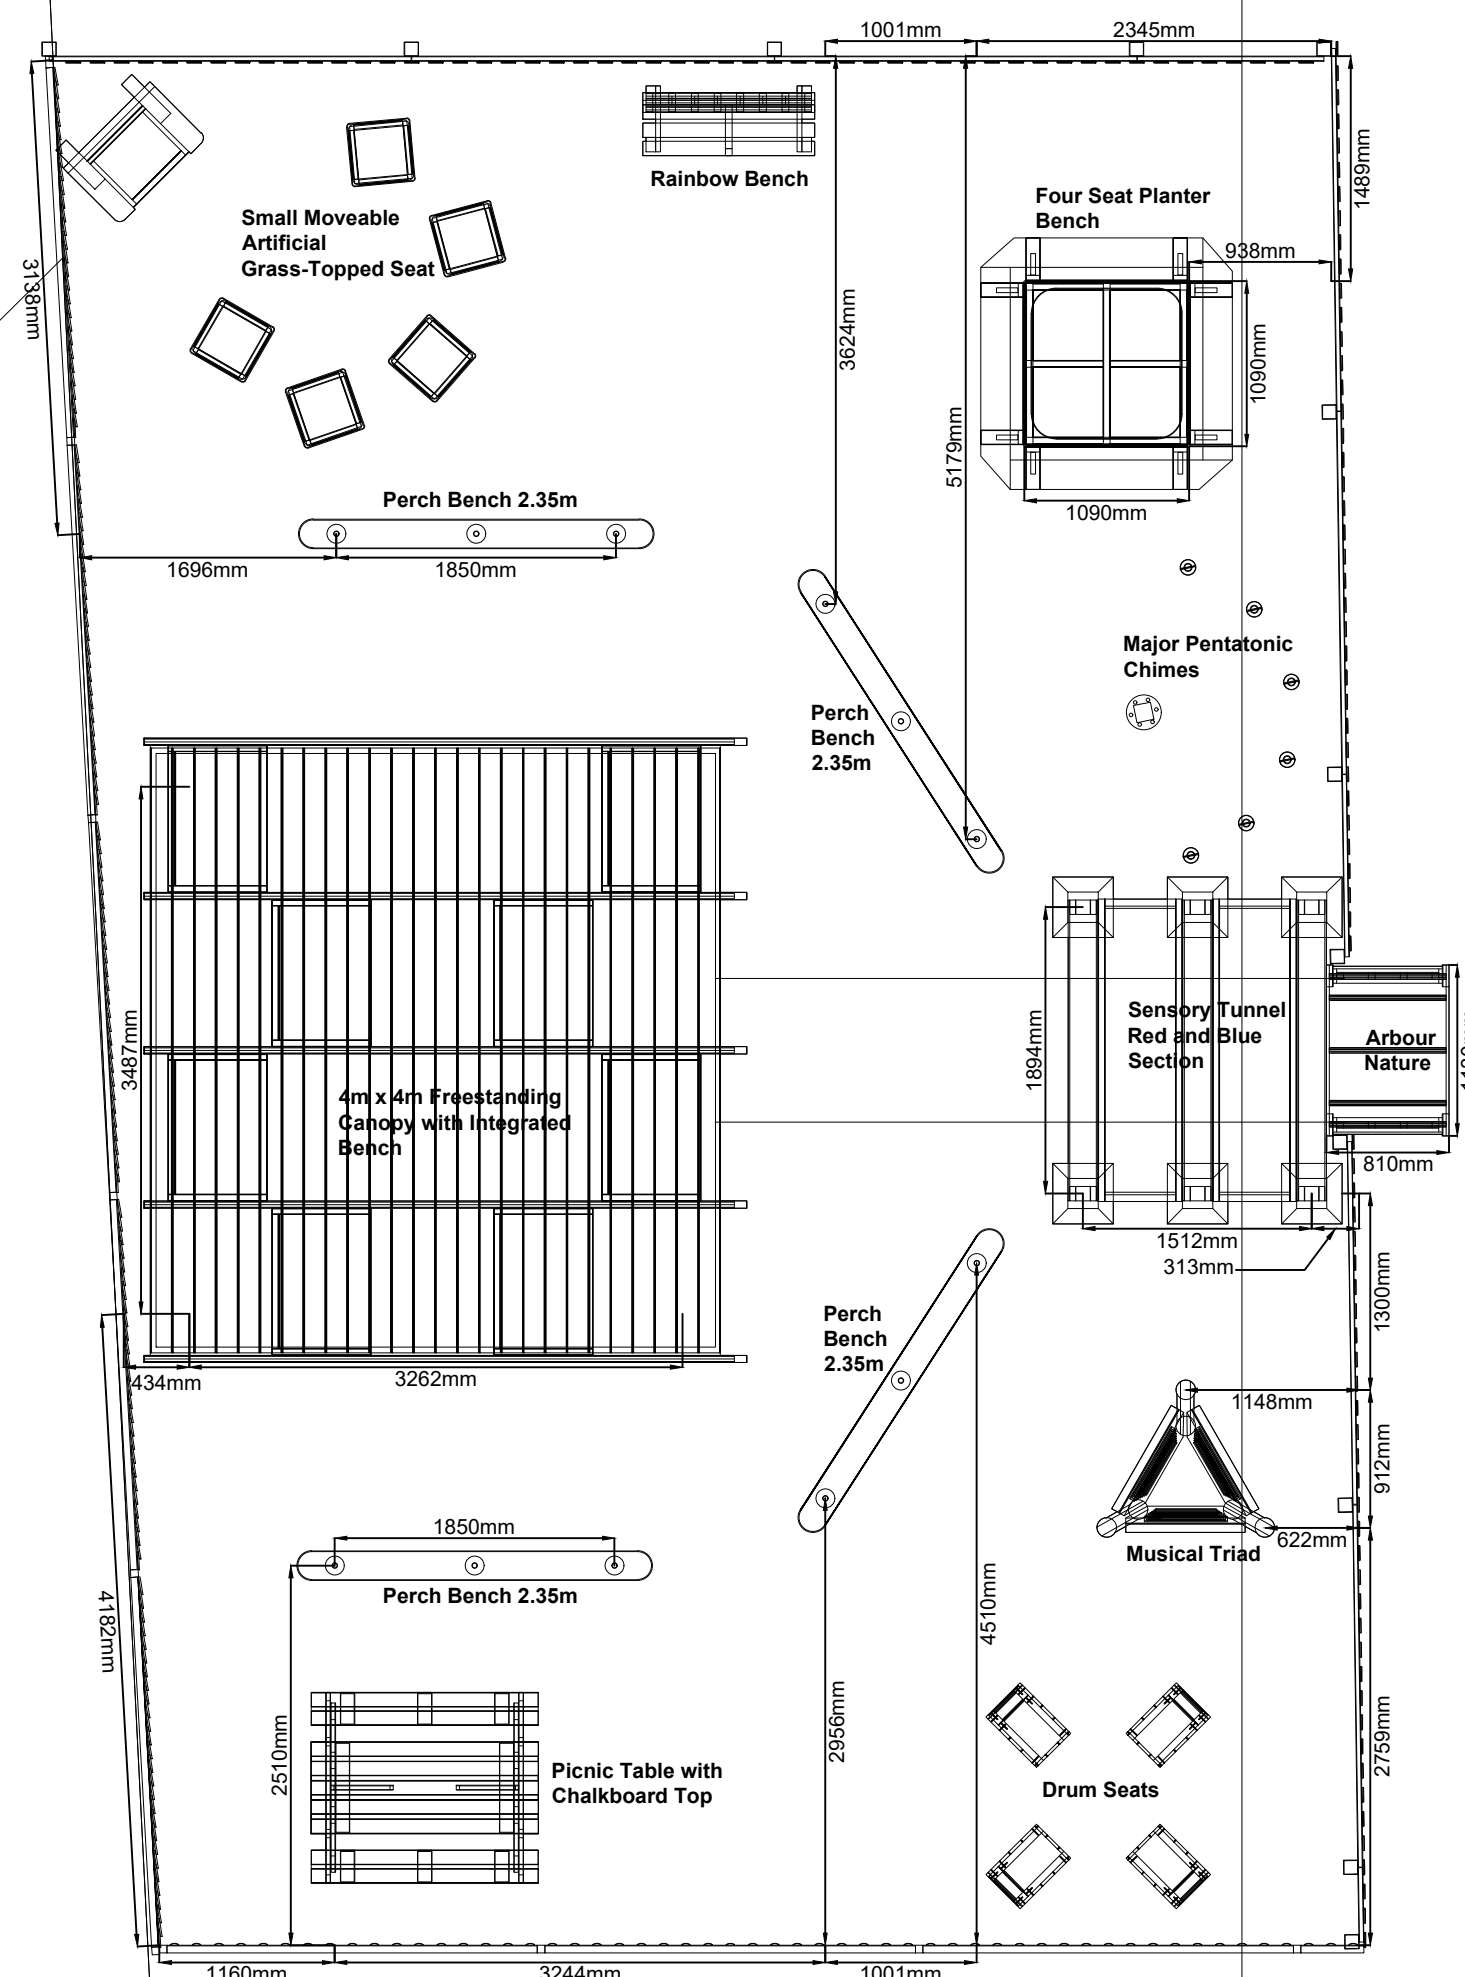


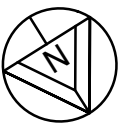

RESOURCE
52 sq m

CLASSROOM
63 sq m

Rev	Amendments	Date

PROPERTY & CONSTRUCTION CONSULTANTS

Claire Court
Oriol Road
Bootle
Liverpool
L20 7AD

Chartered Practice

Tel No: (0151) 944 2030 Fax No: (0151) 944 1625
E-mail: cs@cunliffes.com

Client
Tuneside Ltd

Project Title
St Margaret Marys
Pilch Lane, Huyton, L14 0JG

Drawing Title
Proposed Floor Plan

Drawn	Date	Checked
JO	Jan 2023	
SCALE	1:50 @ A1	
DWG. No.	7137 - P05	

