


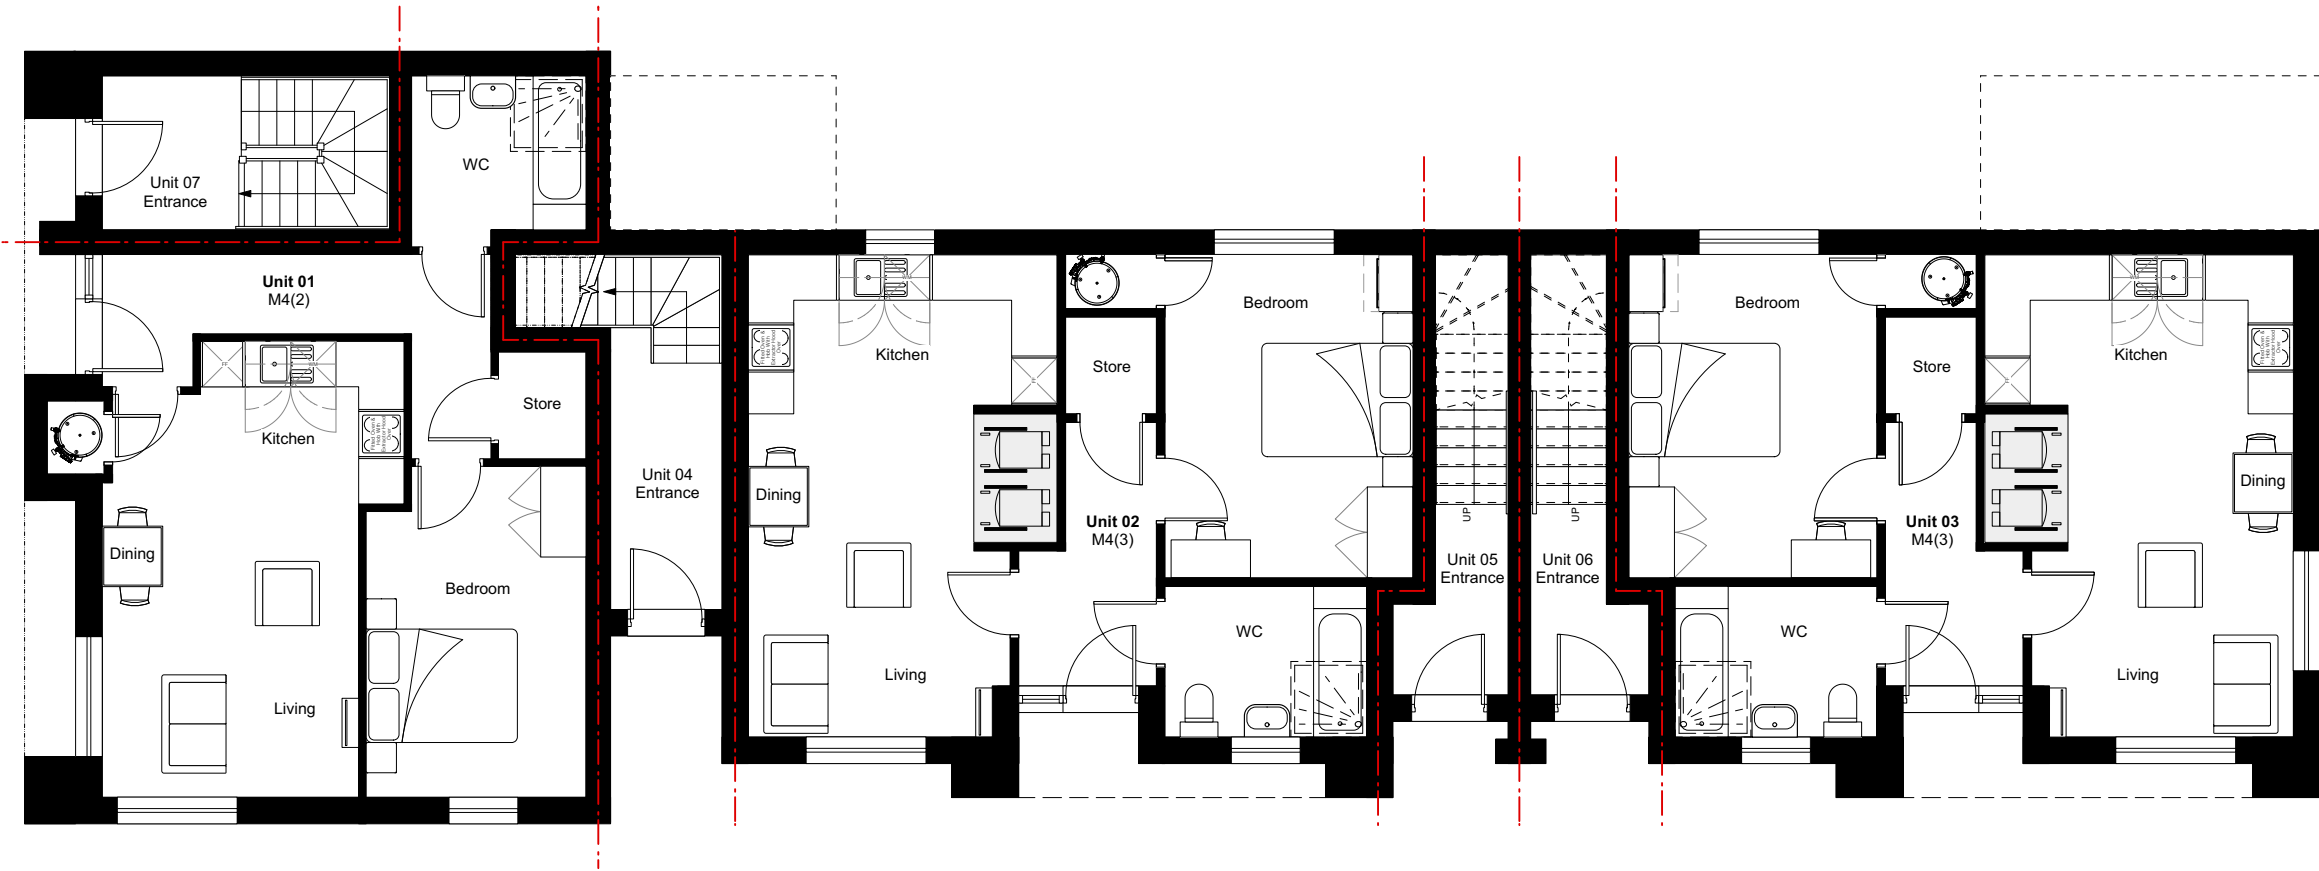

OFD Apartment Block D - Ground Floor Plan

Drawing Title: OFD Block D Floor Plan - Ground
Date: 14.10.2025
Drawing no: 1367 - 161
Scale: 1:100 @ A3
Drawn: KJ

revision: B
revision notes: A
03/11/2025
Drawings updated to reflect general design amendments

B 07/11/2025
Drawing updated to include bin store outline



DK-Architects
26 Old Haymarket
Liverpool
L1 6ER
0151 231 1209 T
mail@dk-architects.com E
www.dk-architects.com W