



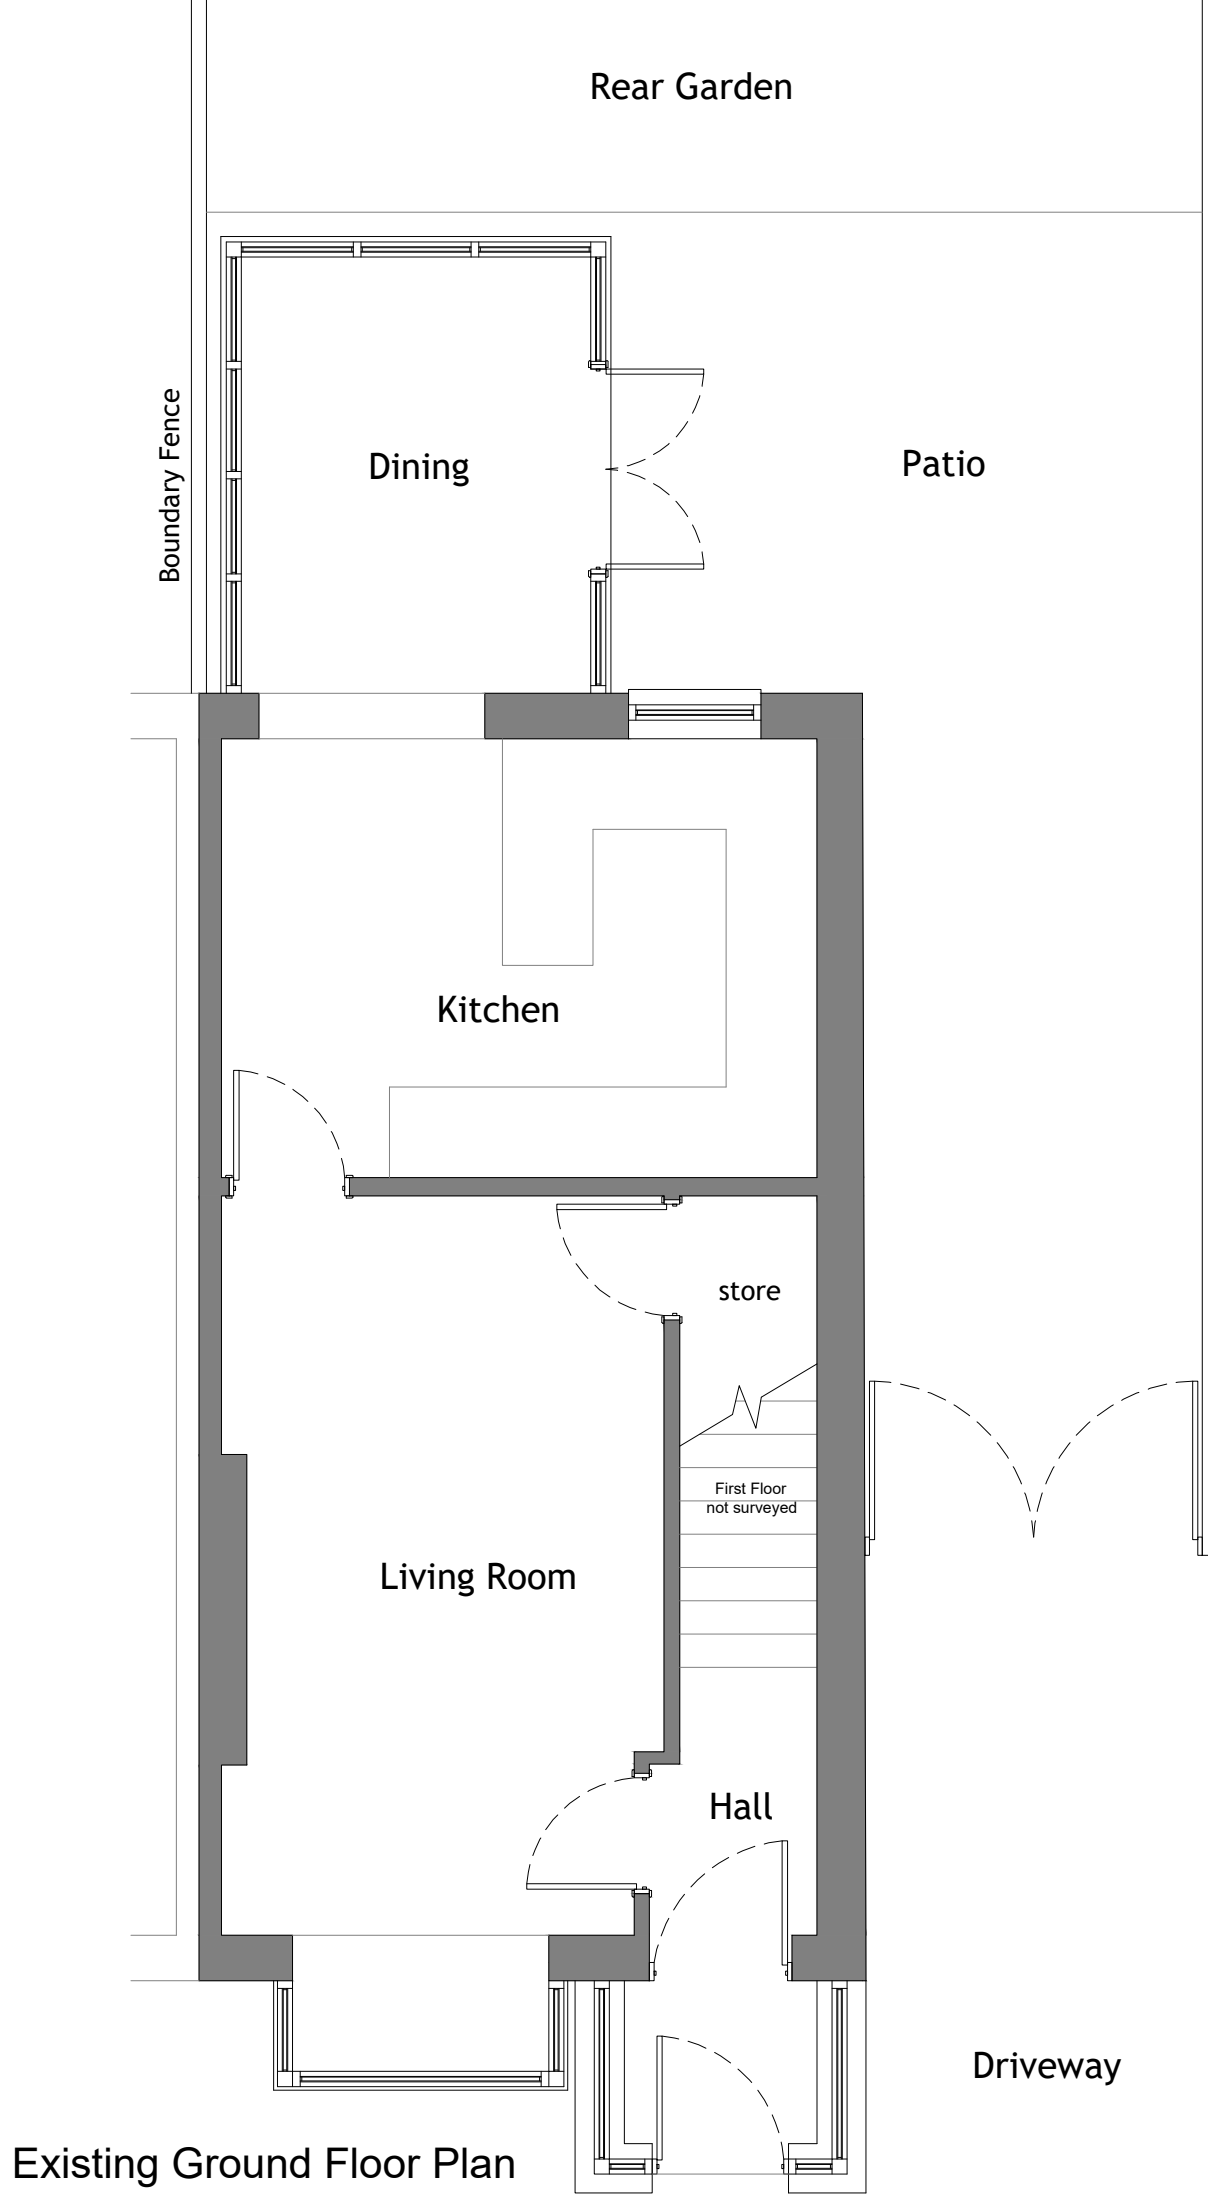

Existing Ground Floor Plan



Existing Front Elevation

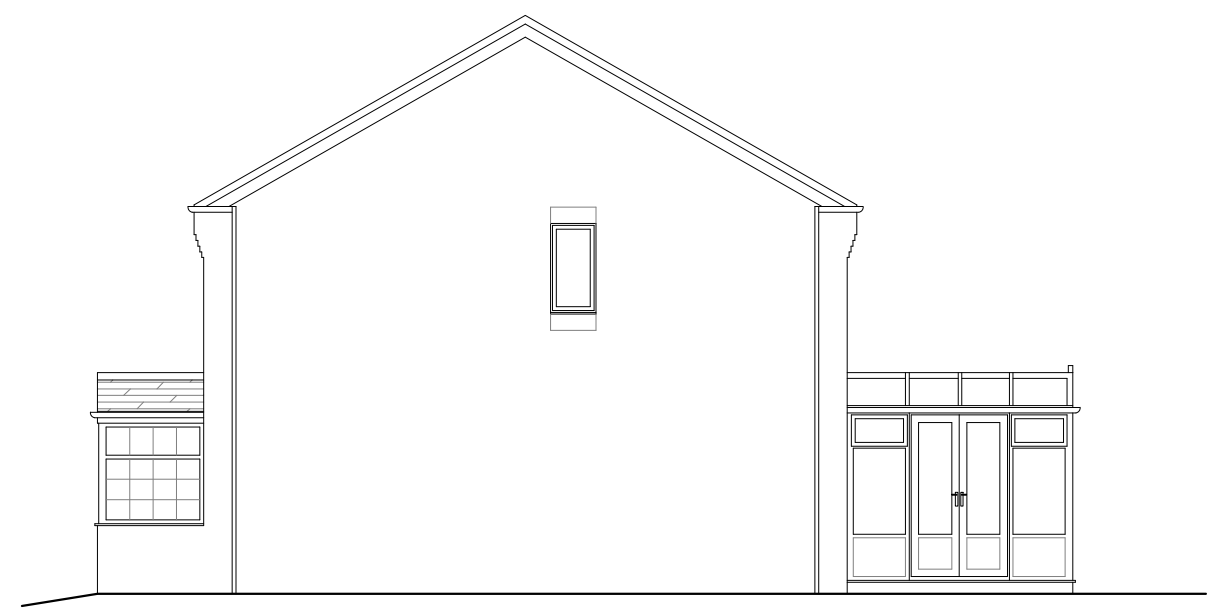

Existing Side Elevation



Existing Rear Elevation

NOTES:

- Existing Walls
- Proposed Walls

CLIENT -

DRAWING NO + TITLE:
Existing Floor Plan and Elevations

8 Hertford Close
Halewood
Liverpool
L26 1XY

SCALES: 1:50 / 1:100 PAGE SIZE: A3

DRAWN BY: LS DATE 12/02/2021