


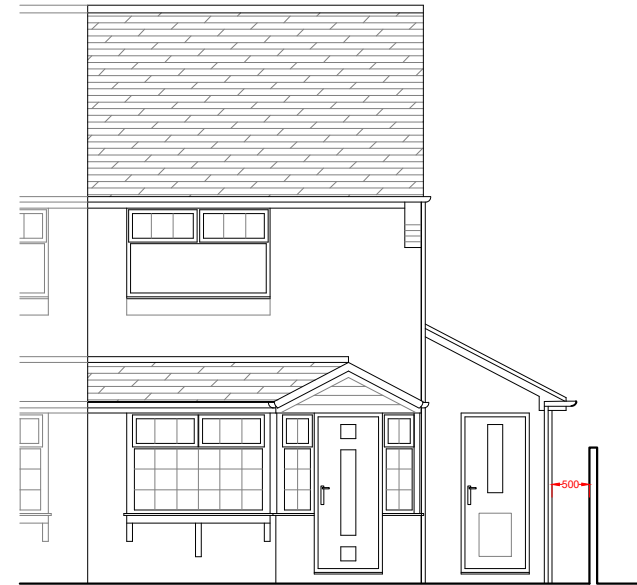


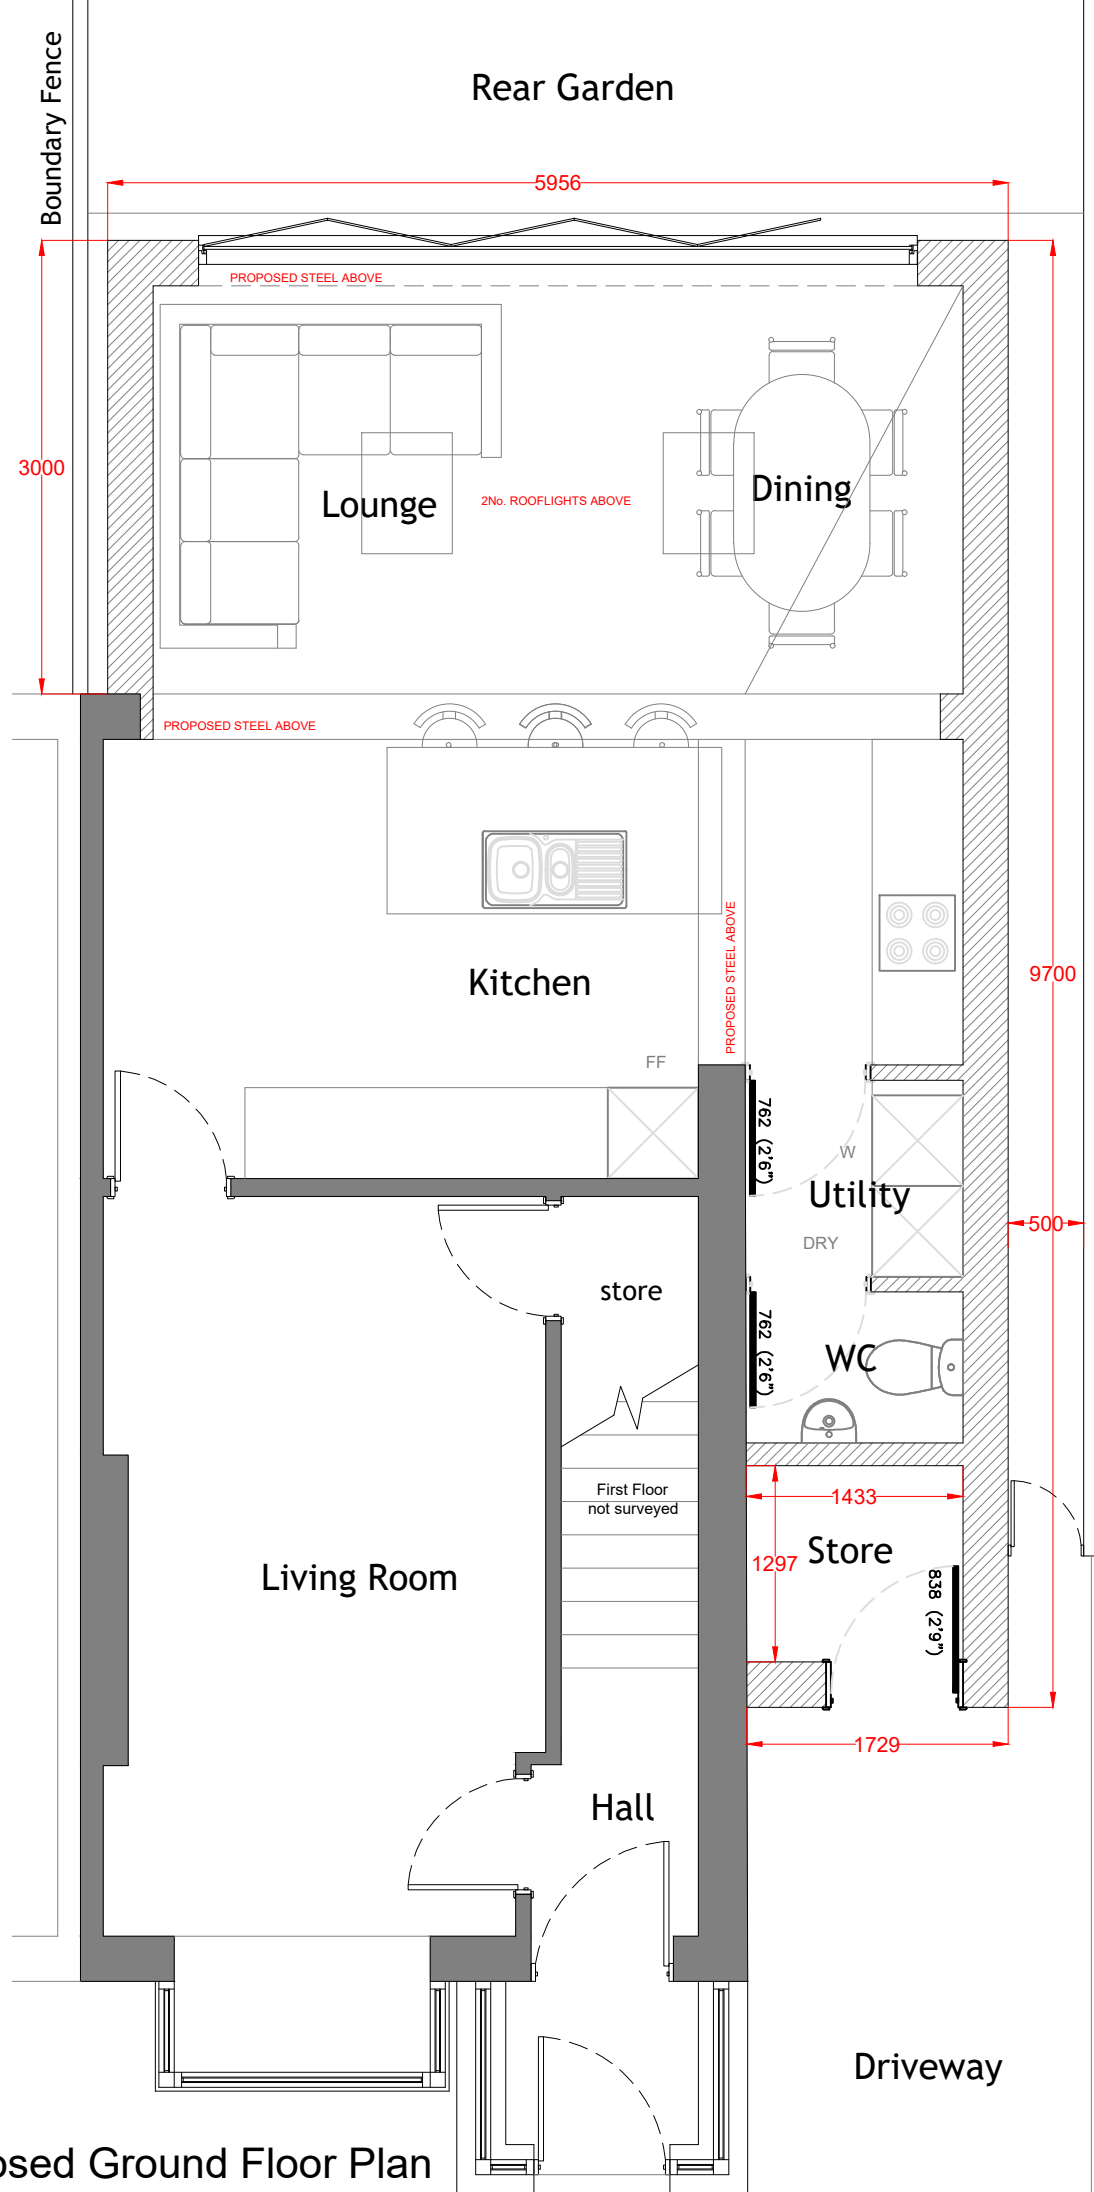

Proposed Front Elevation

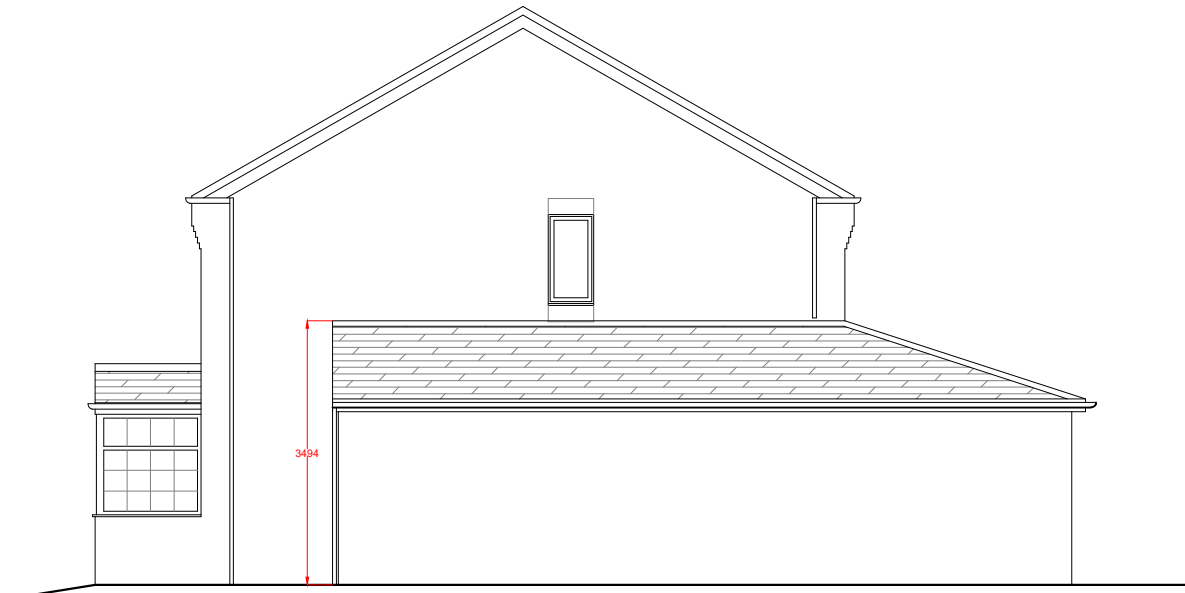

Proposed Side Elevation

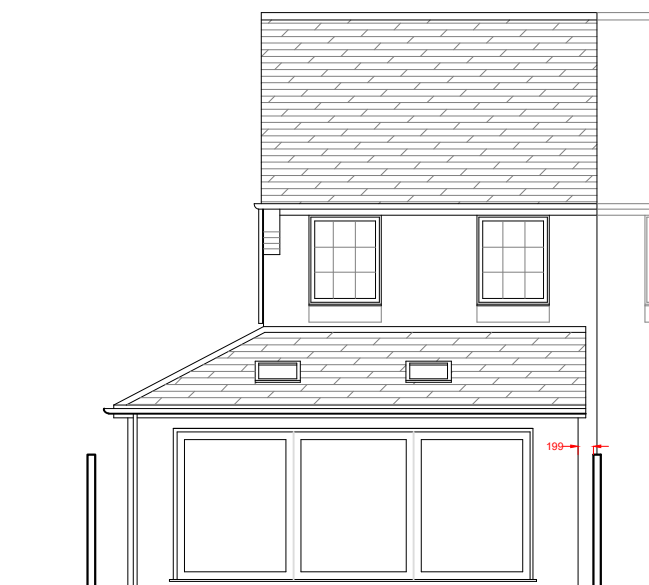

Proposed Rear Elevation

NOTES:

- Existing Walls
- Proposed Walls

CLIENT

DRAWING NO + TITLE:
Proposed Floor Plan and Elevations

8 Hertford Close
Halewood
Liverpool
L26 1XY

SCALES: 1:50 / 1:100 PAGE SIZE: A3
DRAWN BY: LS DATE: 12/02/2021



ARCHITEVO