




STATUS PLANNING	© Copyright of PM DESIGNS®. All rights reserved. Do Not scale this drawing. ALL dimensions are in millimetres unless stated otherwise. ALL dimensions must be checked on site prior to construction and any discrepancies reported to the architect. Work is subject to change following detailed design.				
	RevNo	Revision note	Date	Signature	Checked
	A	UPDATED TO SHOW OBSCURED GLAZED WINDOW	7.3.22	RP	RP

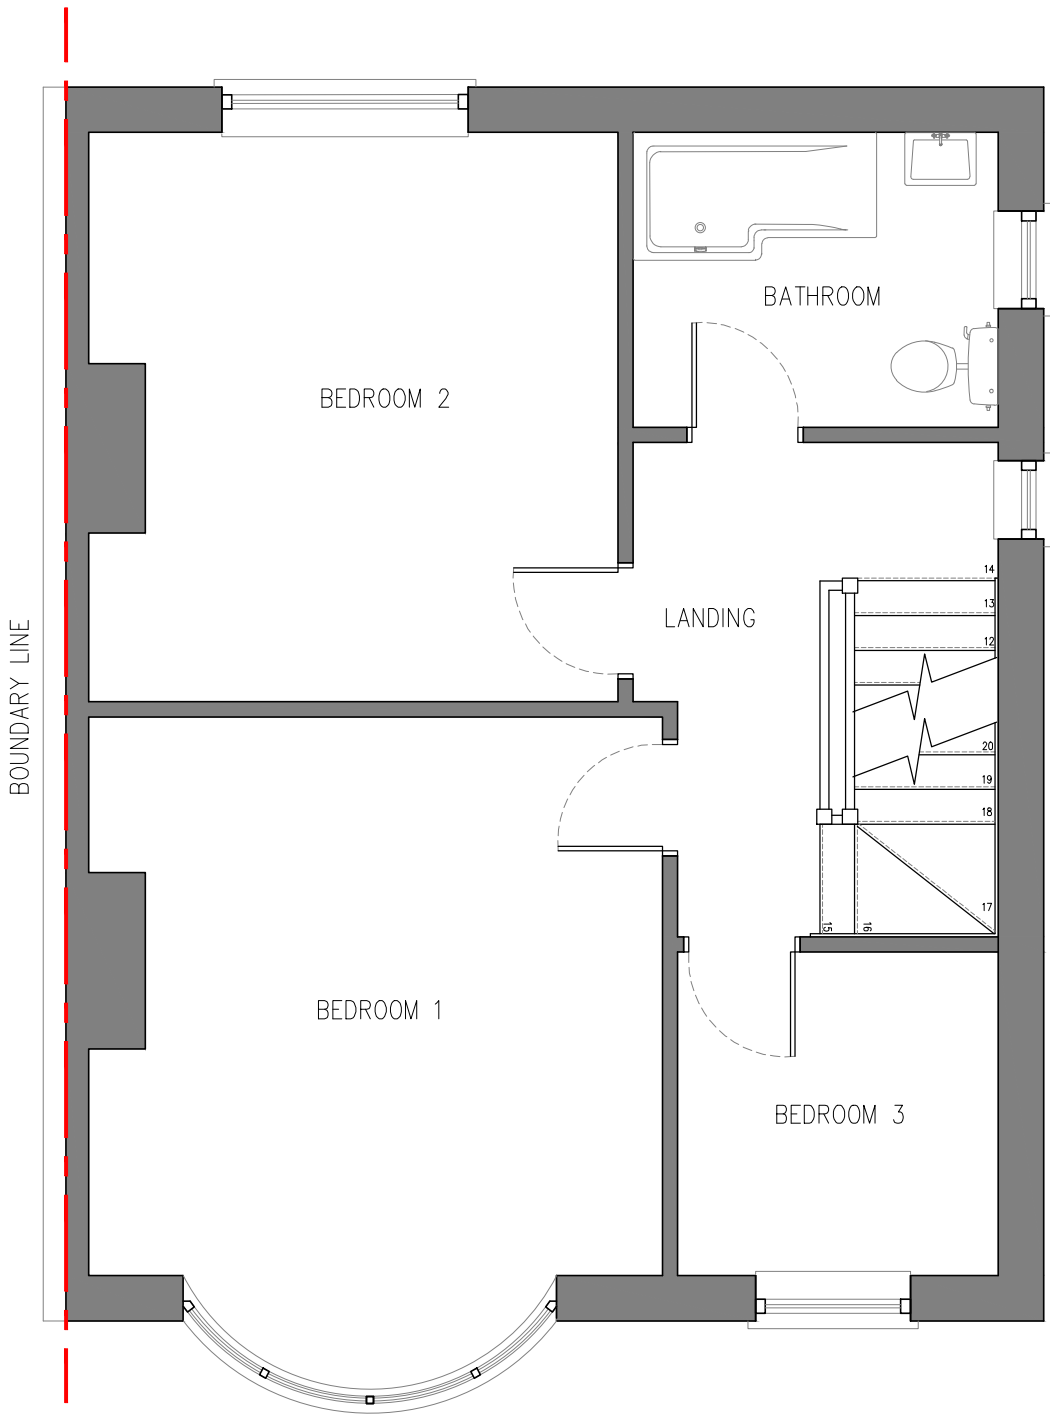


PROPOSED FIRST FLOOR | SCALE 1:50

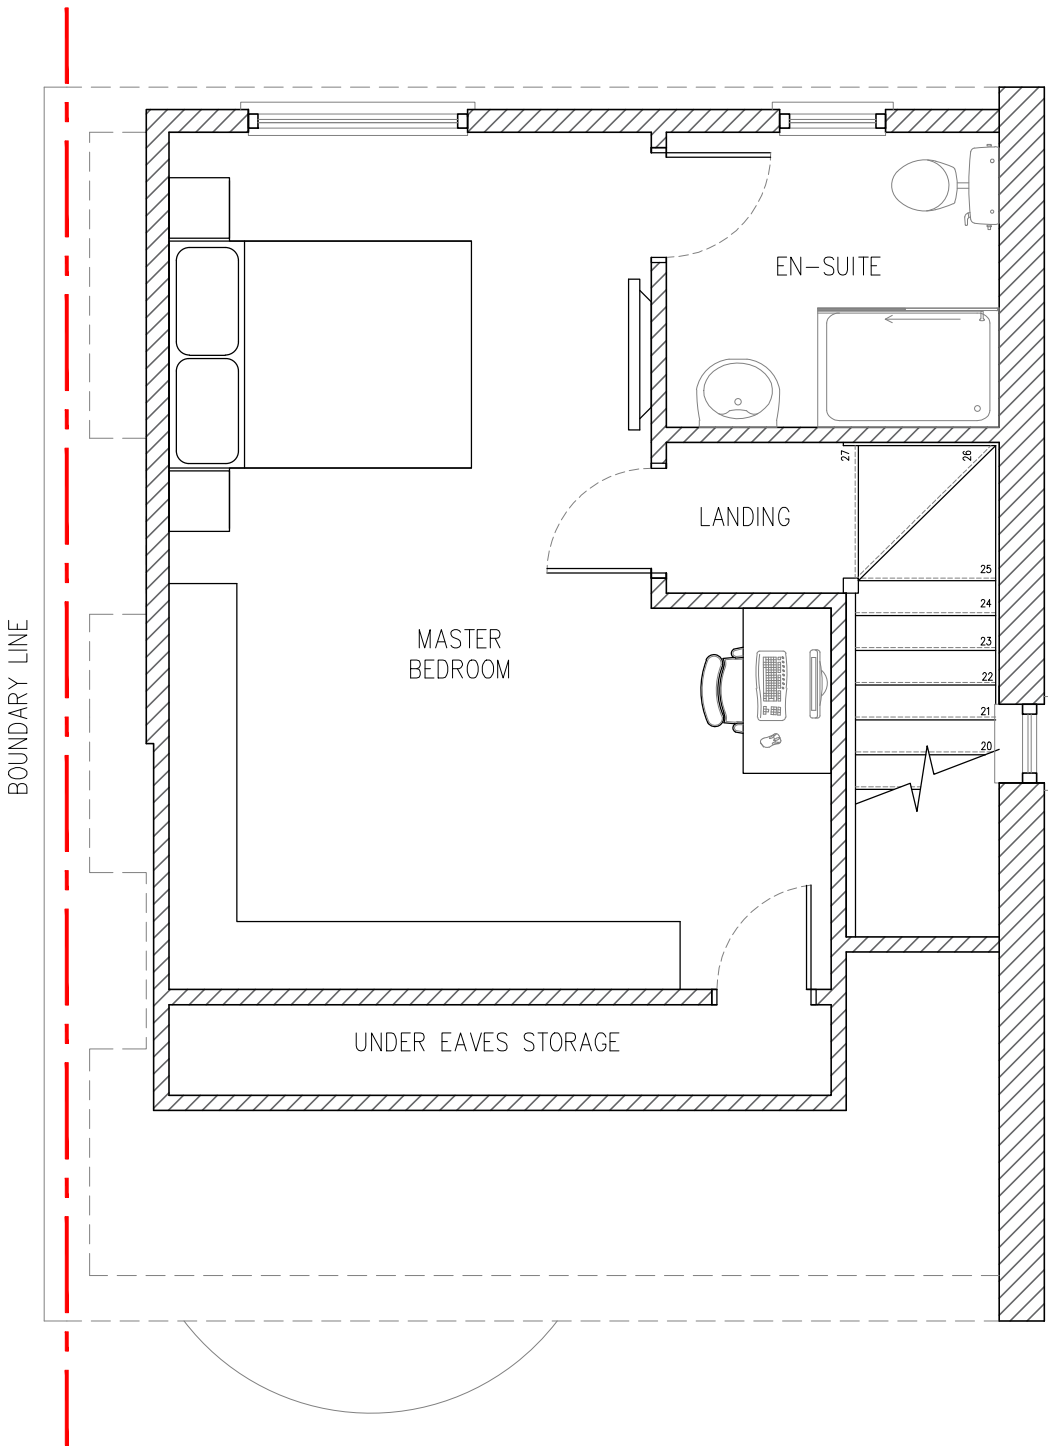


PROPOSED SECOND FLOOR | SCALE 1:50

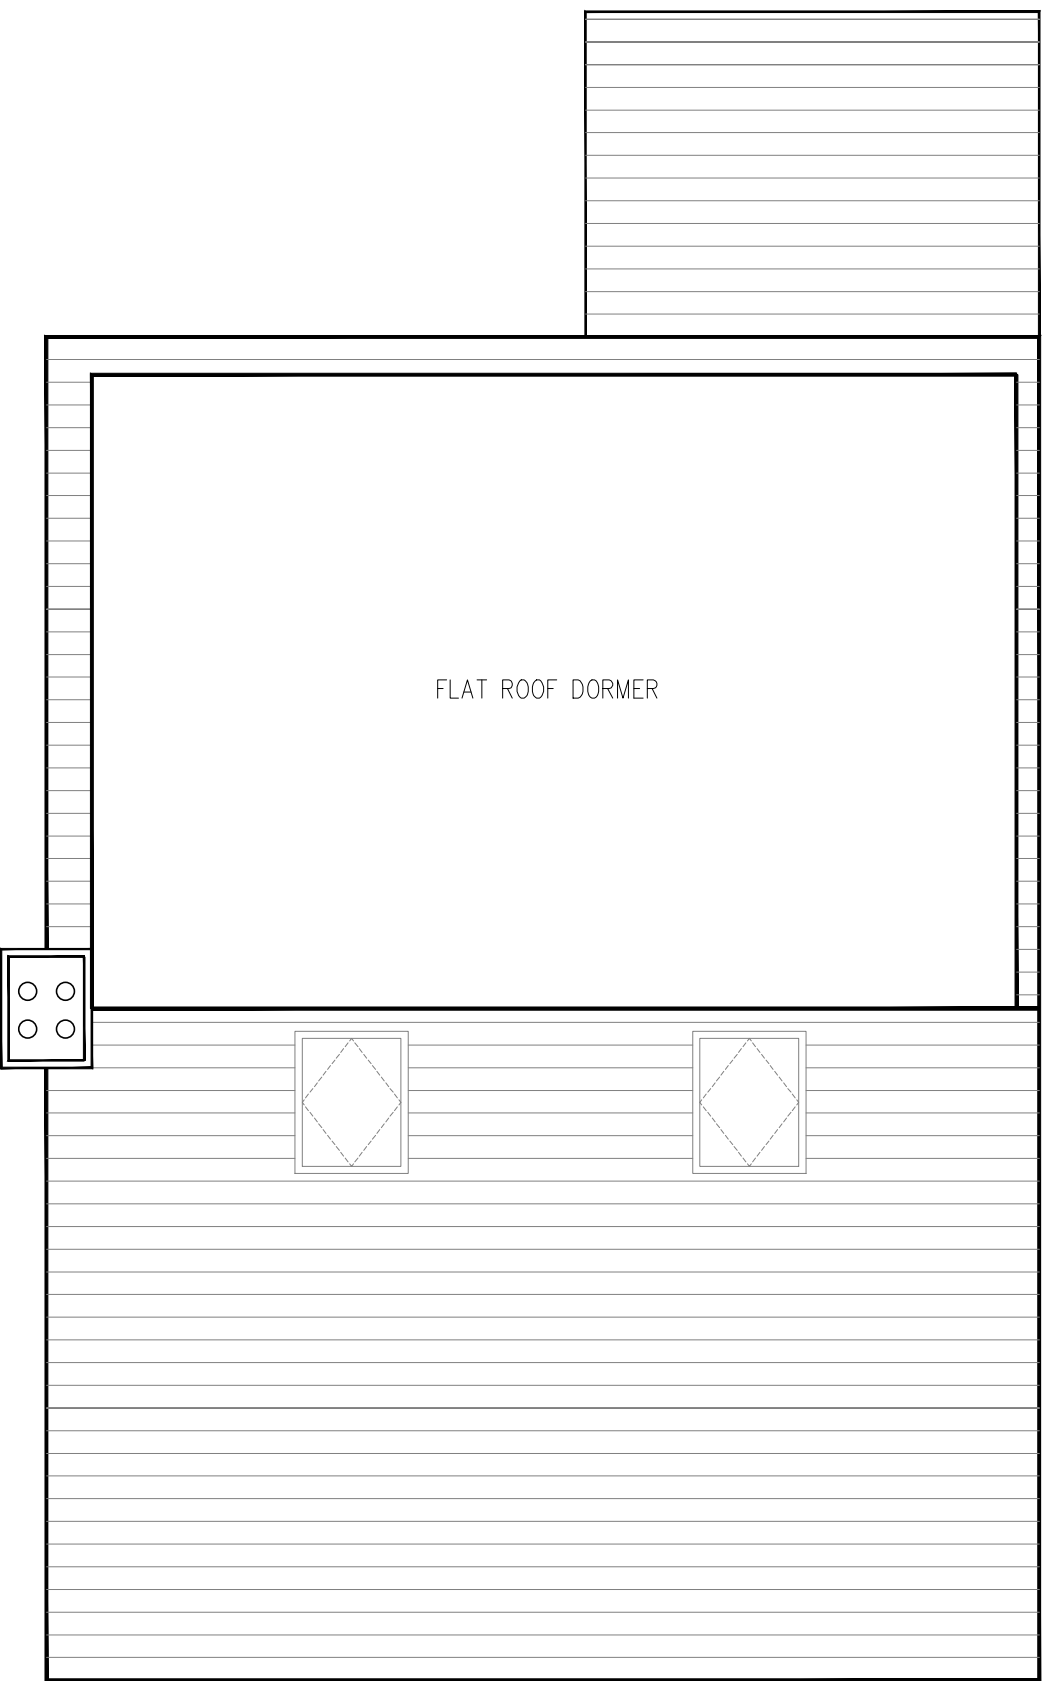

PROPOSED ROOF PLAN | SCALE 1:50

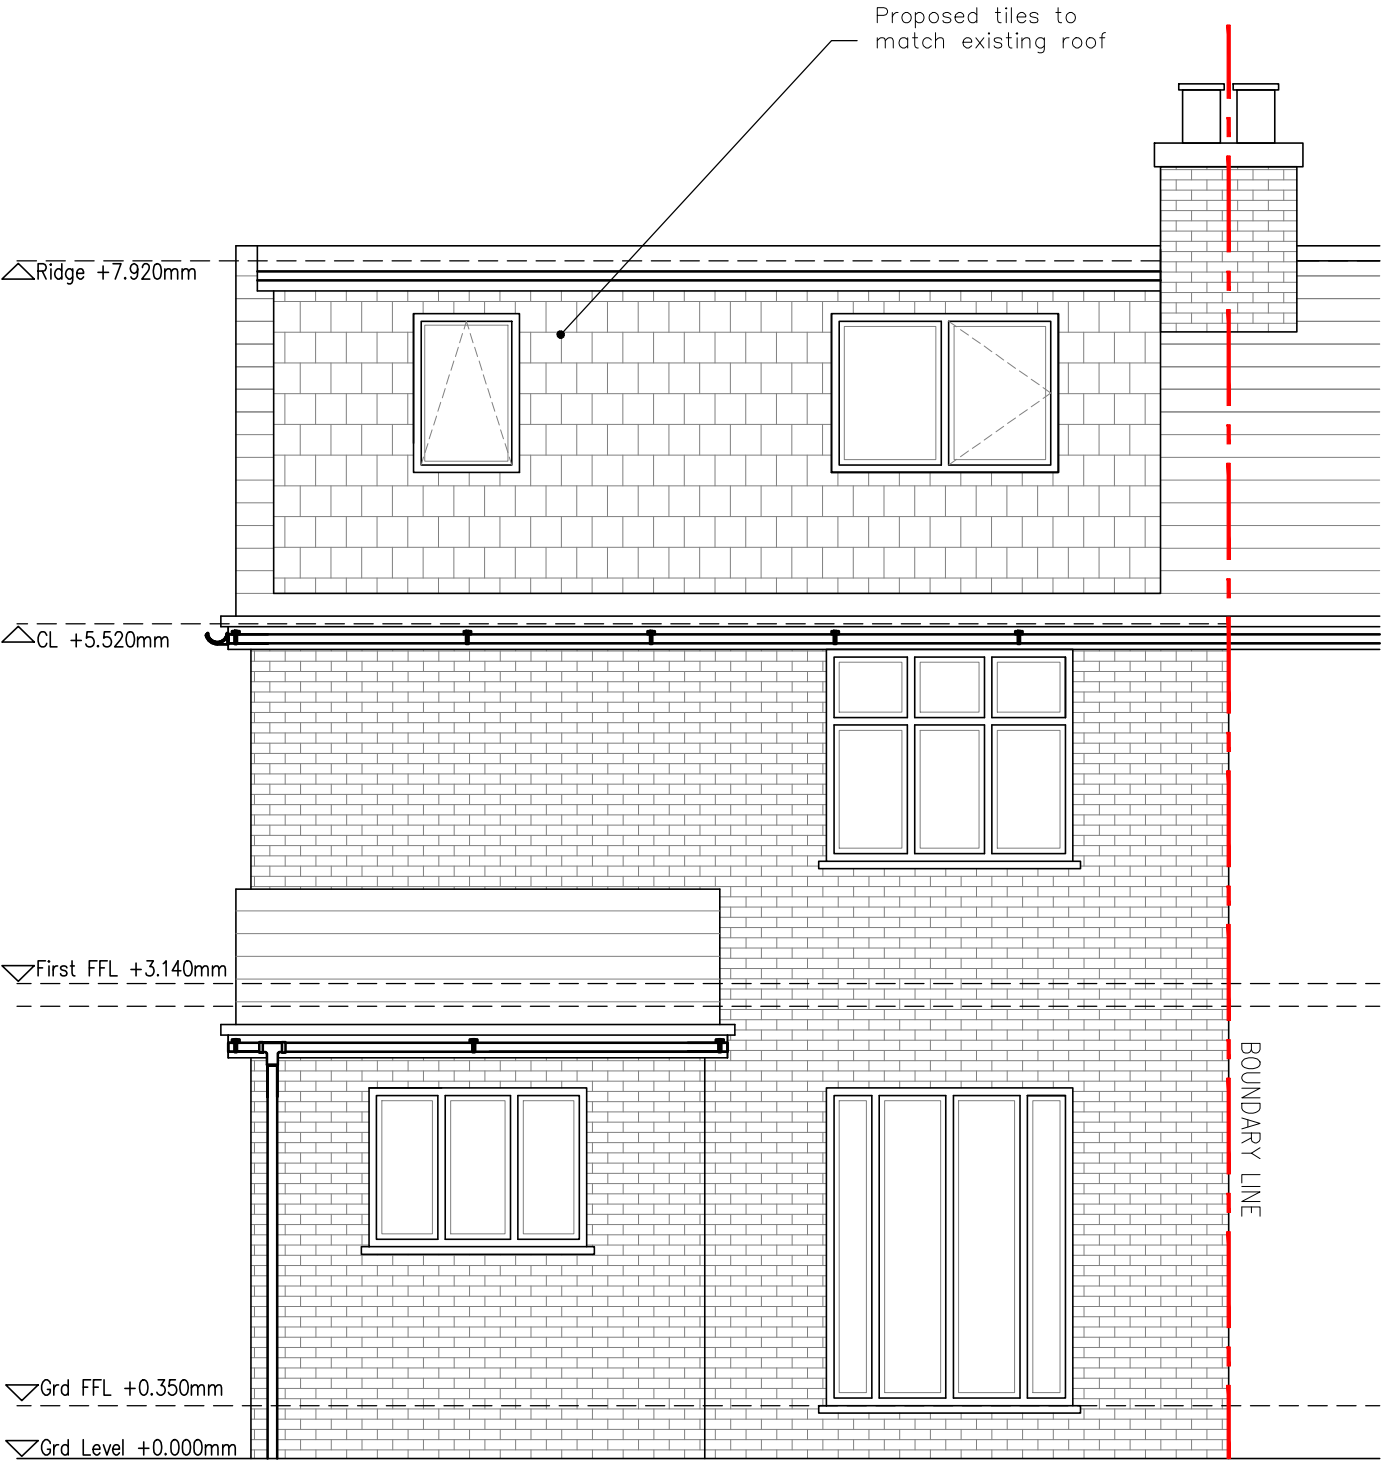

PROPOSED REAR ELEVATION | SCALE 1:50

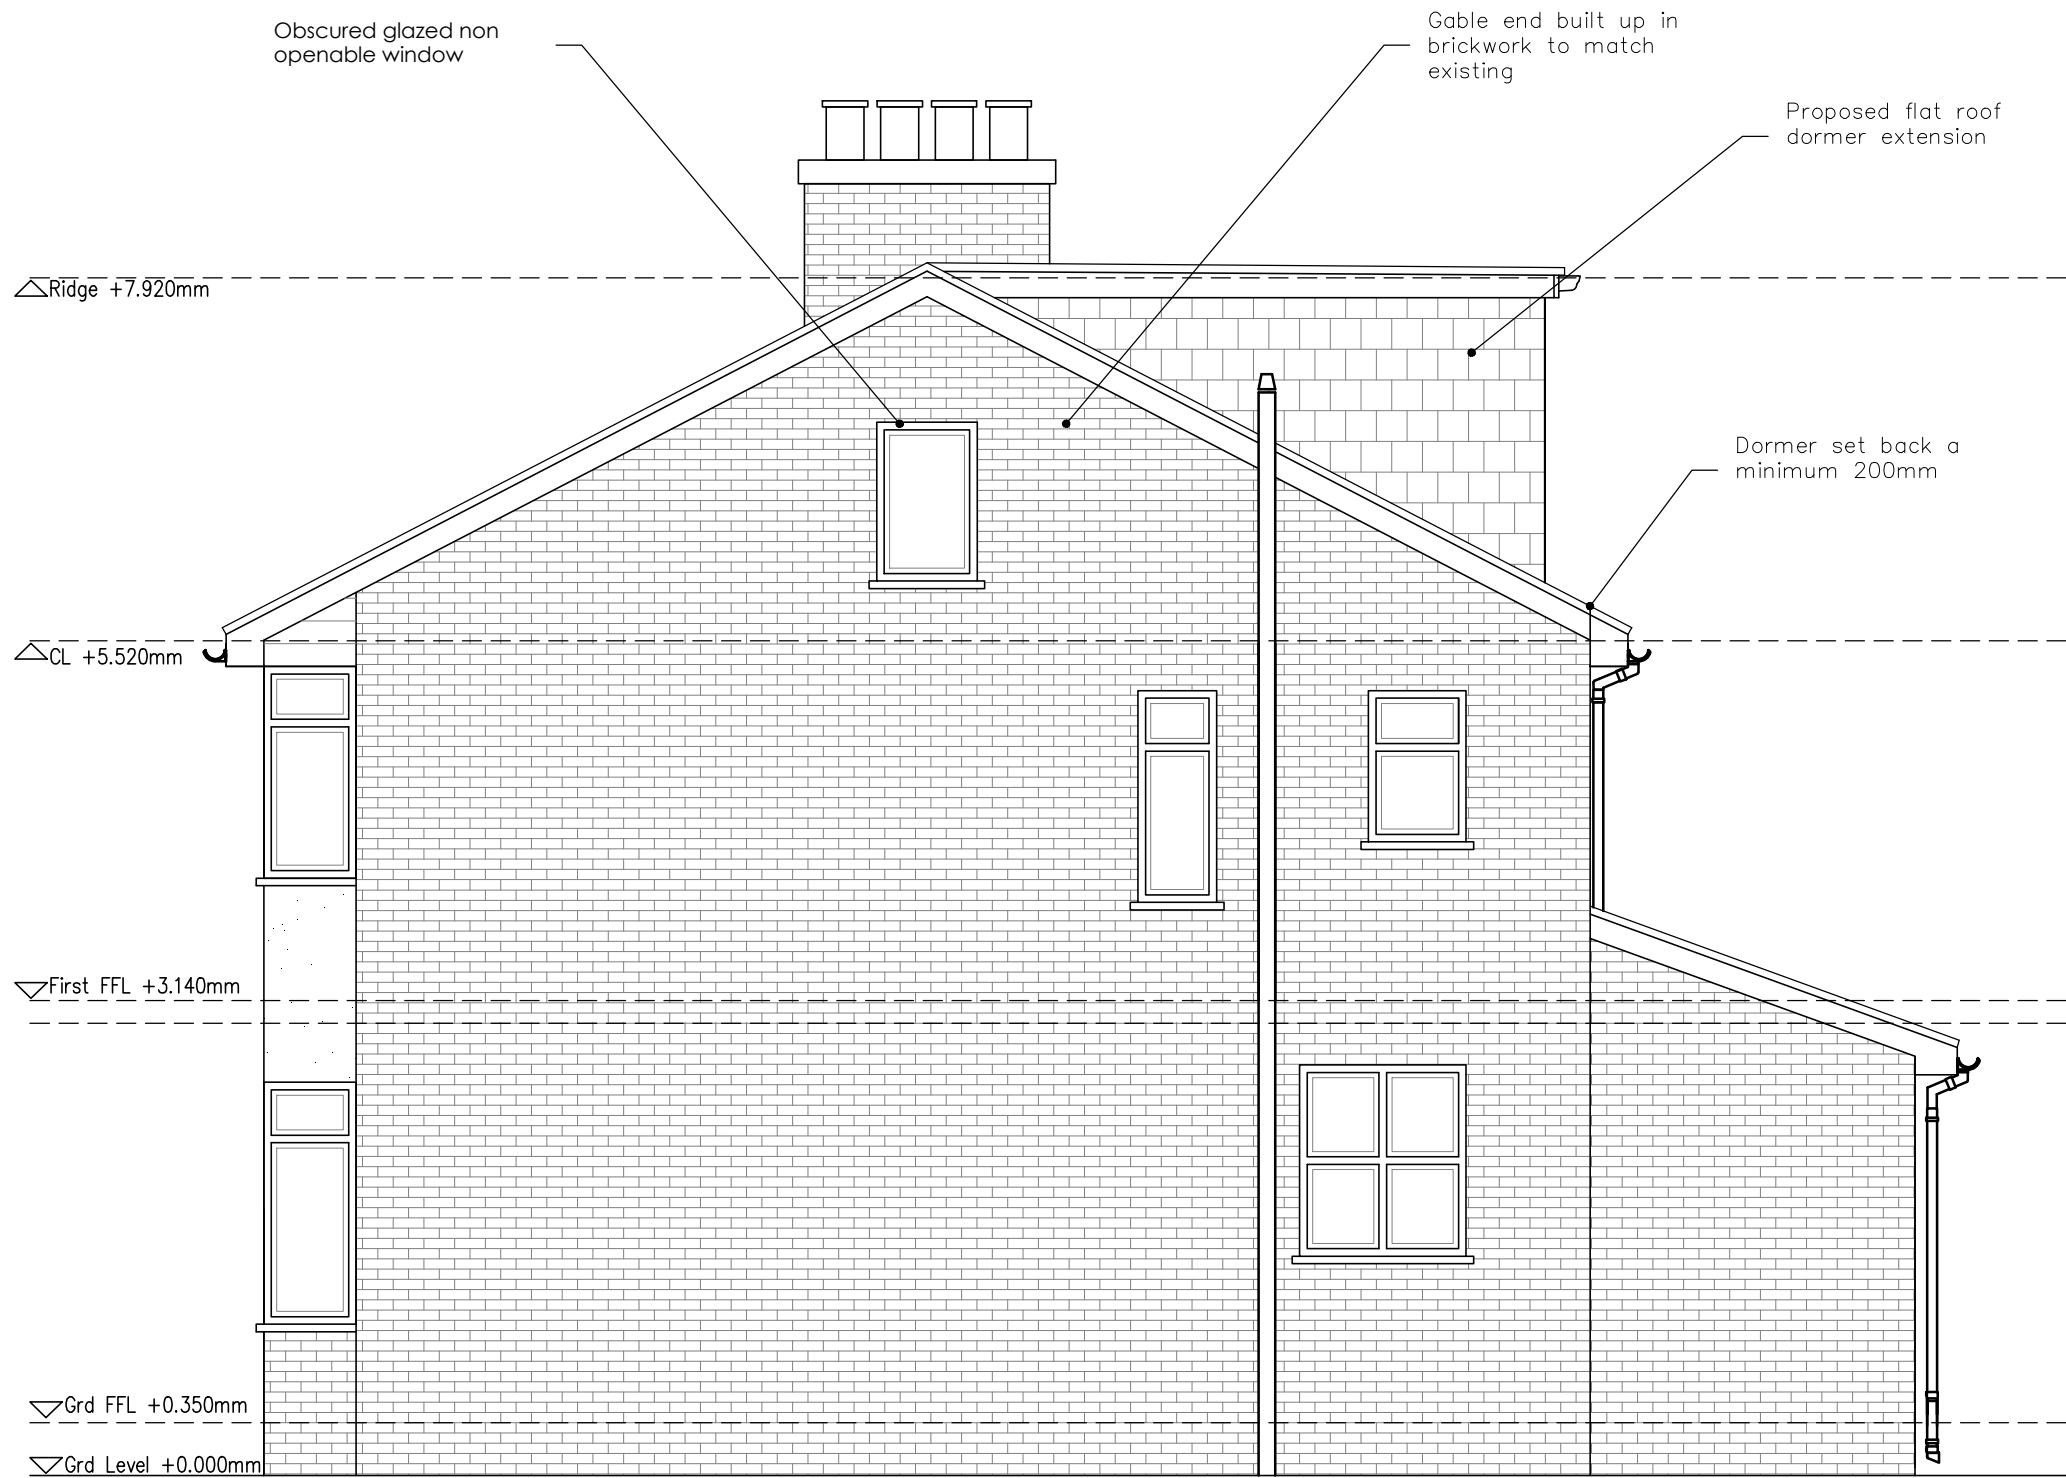

PROPOSED SIDE ELEVATION | SCALE 1:50