
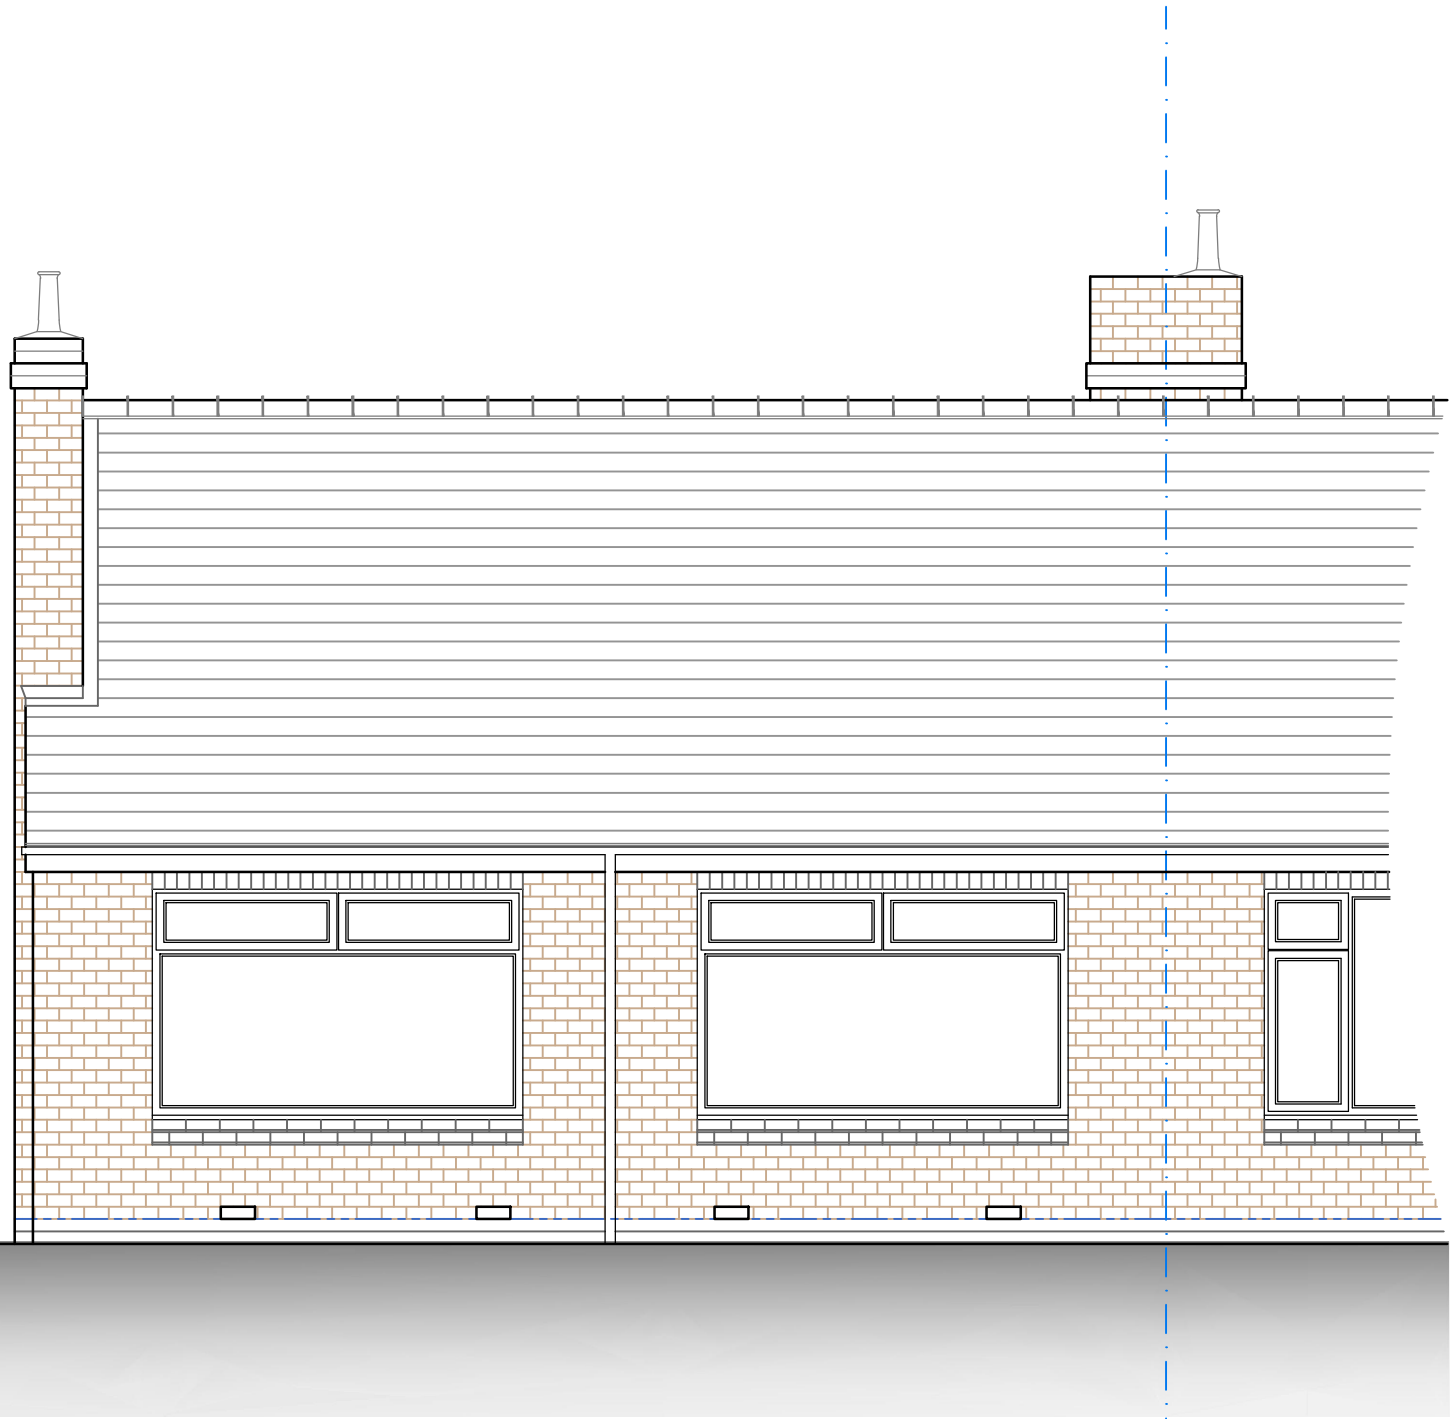


 

Existing Front Elevation

Status
Submitted for L.A Planning approval

Project
Proposed Single storey, Flat roof Rear Extension to replace existing glazed Conservatory, Loft Conversion to Rear Elevation to form additional living accommodation (including 2no front-facing Dormer windows), Front Elevation Bay window + Internal & External Alterations to suit, Replacement of existing Detached Garage with new External Store 4 Wheatfield Road, Cronton, Widnes, Cheshire, WA8 5BU

Title
Existing Front Elevation

Client
Mr J. Hughes & Ms J. Stanley

Date	Scale	
12:25	1:50@A3	
Job no	Drawing no	Revision
25-032	PL-03	



AB Architecture Ltd
Andrew Barber - Director

31 Radcliffe Road, Winsford
Cheshire, CW7 1RE

07739 795785
www.abarch.co.uk
andy@abarch.co.uk