


Existing Part Site layout

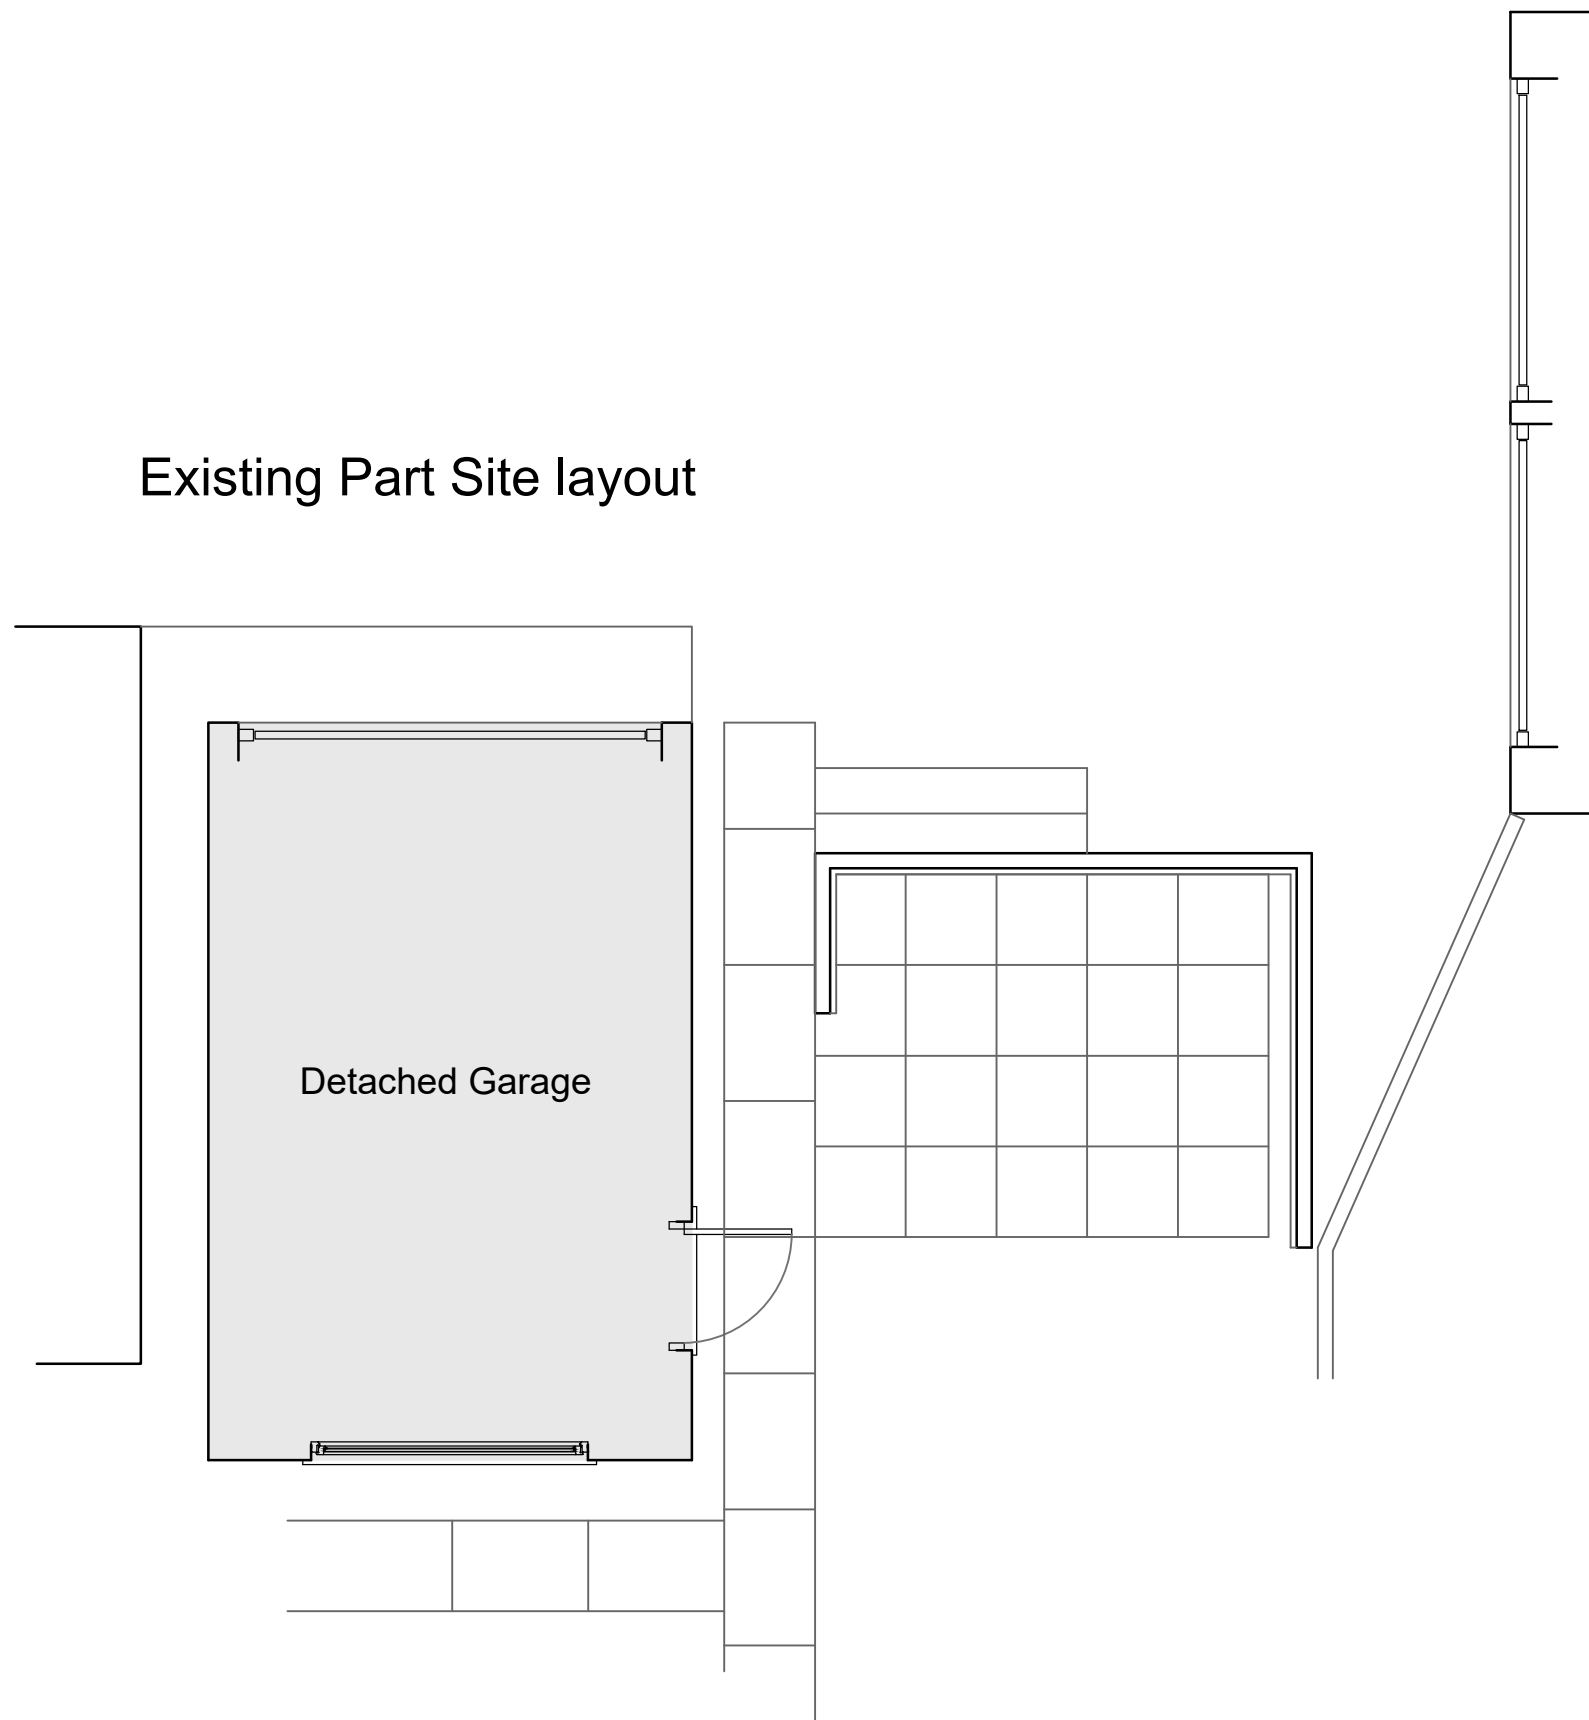

Status
[Submitted for L.A Planning approval](#)

Project
Proposed Single storey, Flat roof Rear Extension to replace existing glazed Conservatory, Loft Conversion to Rear Elevation to form additional living accommodation (including 2no front-facing Dormer windows), Front Elevation Bay window + Internal & External Alterations to suit, Replacement of existing Detached Garage with new External Store 4 Wheatfield Road, Cronton, Widnes, Cheshire, WA8 5BU

Title
Existing Garage and part Site layout

Client
Mr J. Hughes & Ms J. Stanley

Date	Scale
12:25	1:50@A3

Job no	Drawing no	Revision
25-032	PL-11	



AB Architecture Ltd
Andrew Barber - Director

31 Radcliffe Road, Winsford
Cheshire, CW7 1RE
07739 795785
www.abarch.co.uk
andy@abarch.co.uk