



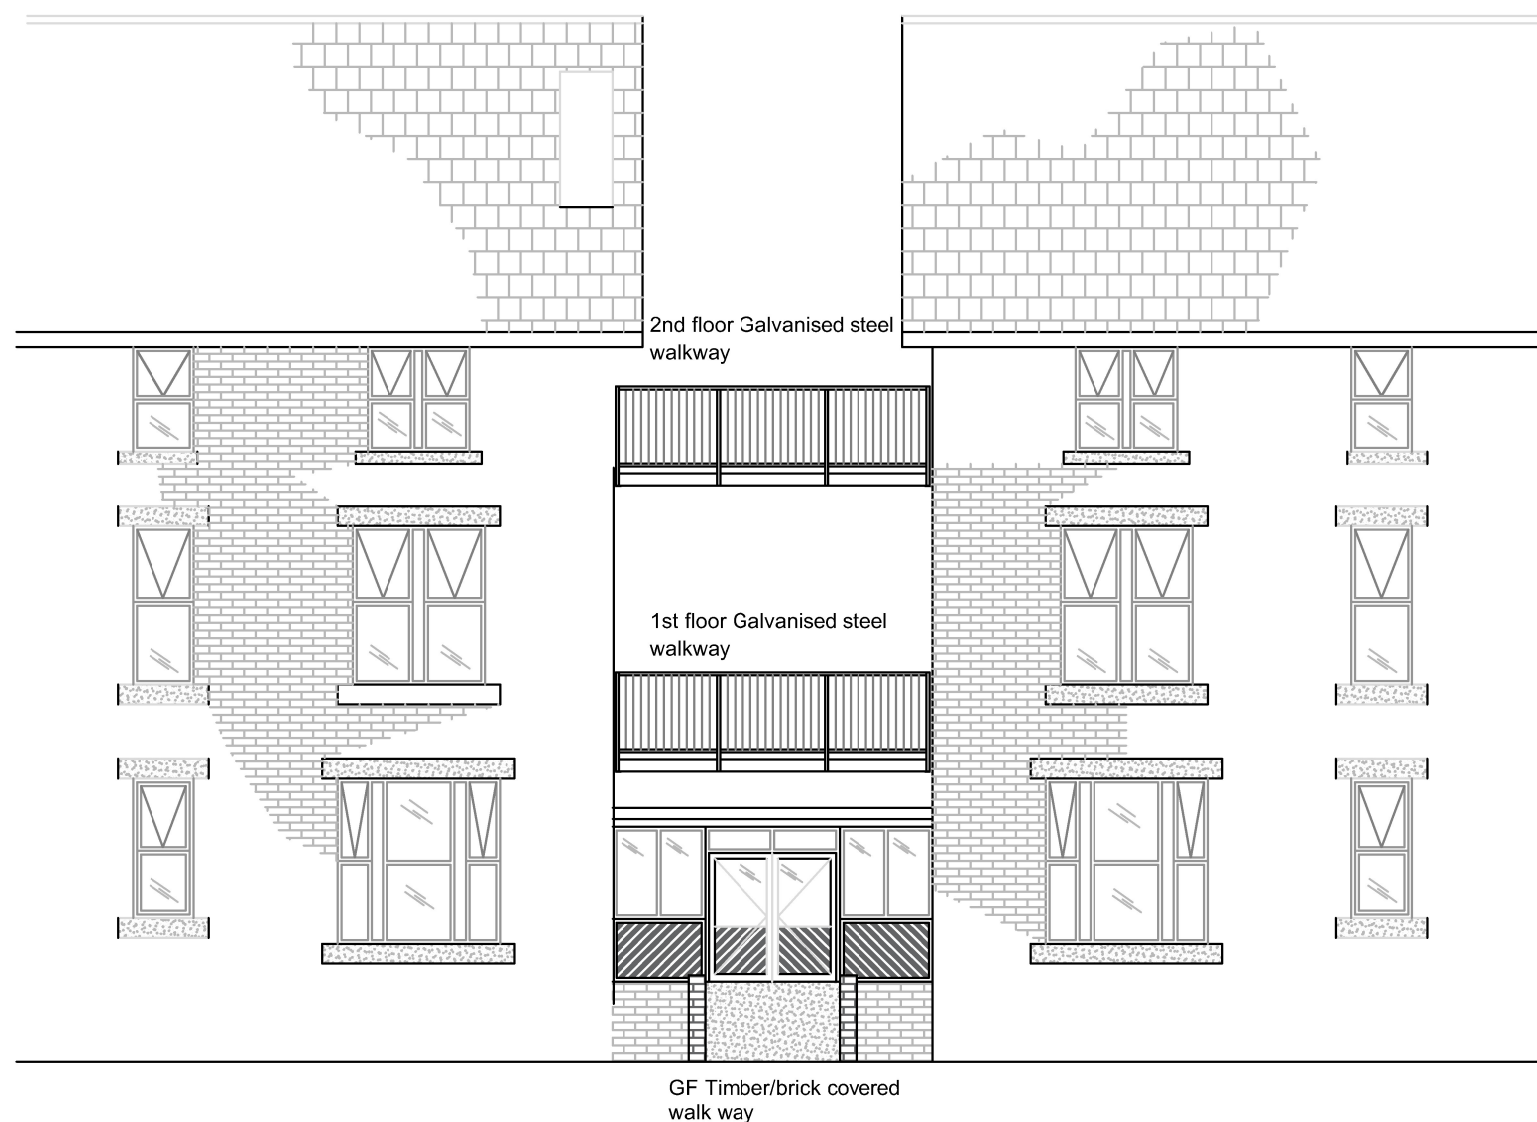

3 North Elevation

Scale: 1:100

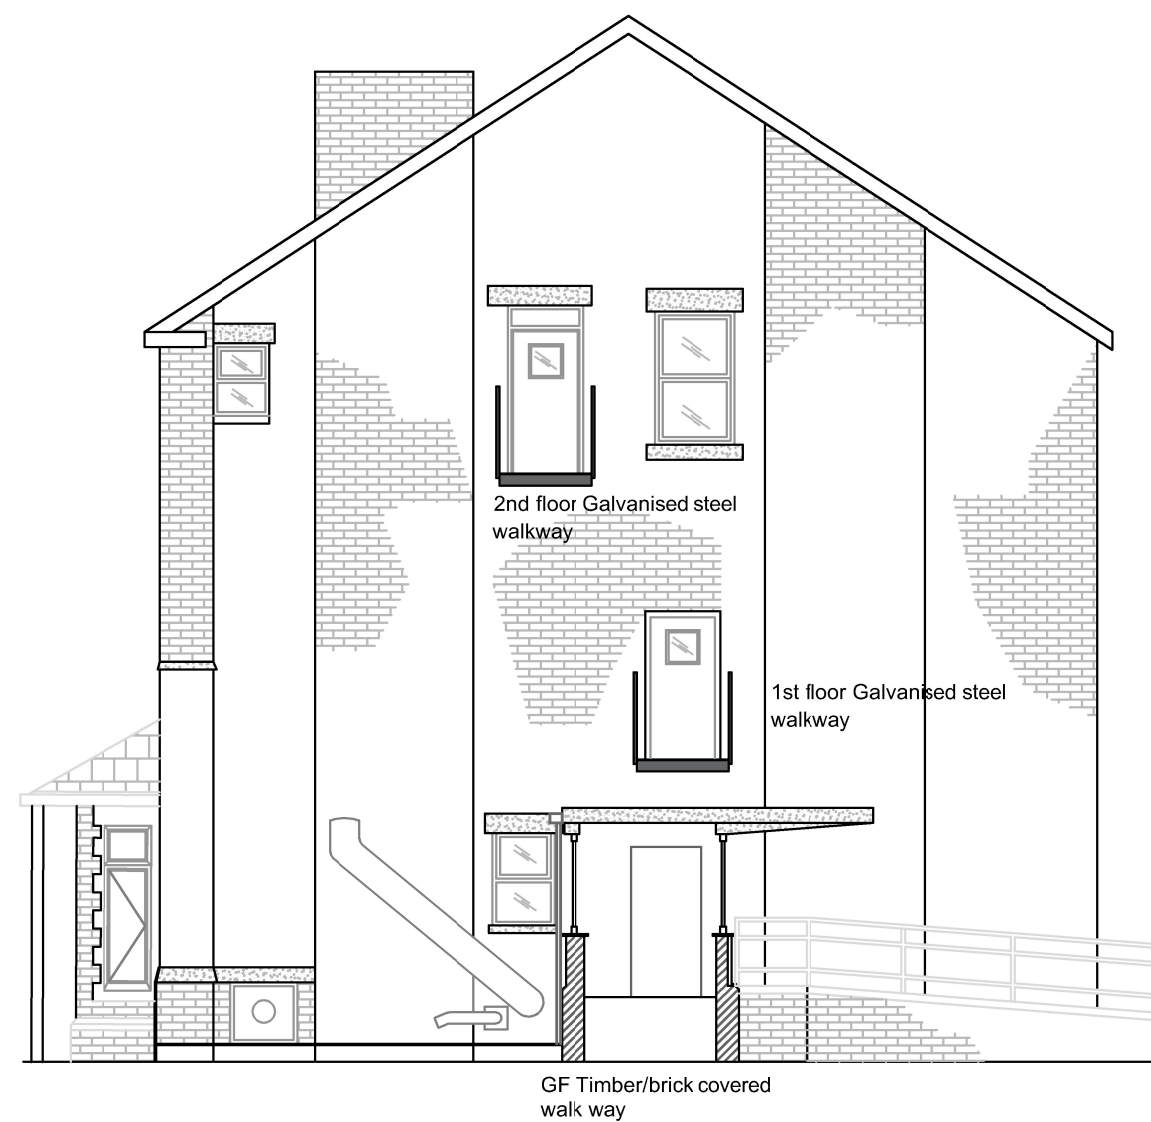

4 East Elevation

Scale: 1:100

Project **The Orchards Care Home**
St Marys Road, Huyton, Liverpool L36 5UY

Client WeCare Ltd

Designer I.Q.S Limited
158-162 Bury New Road, Whitefield M45 6AD
0161 767 9862 Web: www.iqs.co.uk

Phase Planning
Title **Existing Elevations B**

No. 0047/0072/005 Size: A3

Drawn By Lynsey Taylor-Watson

Approved By Tony Mason

Rev. A Date: 17/11/2025

0 1:100 5m