




1 Location Plan
Scale: 1:500

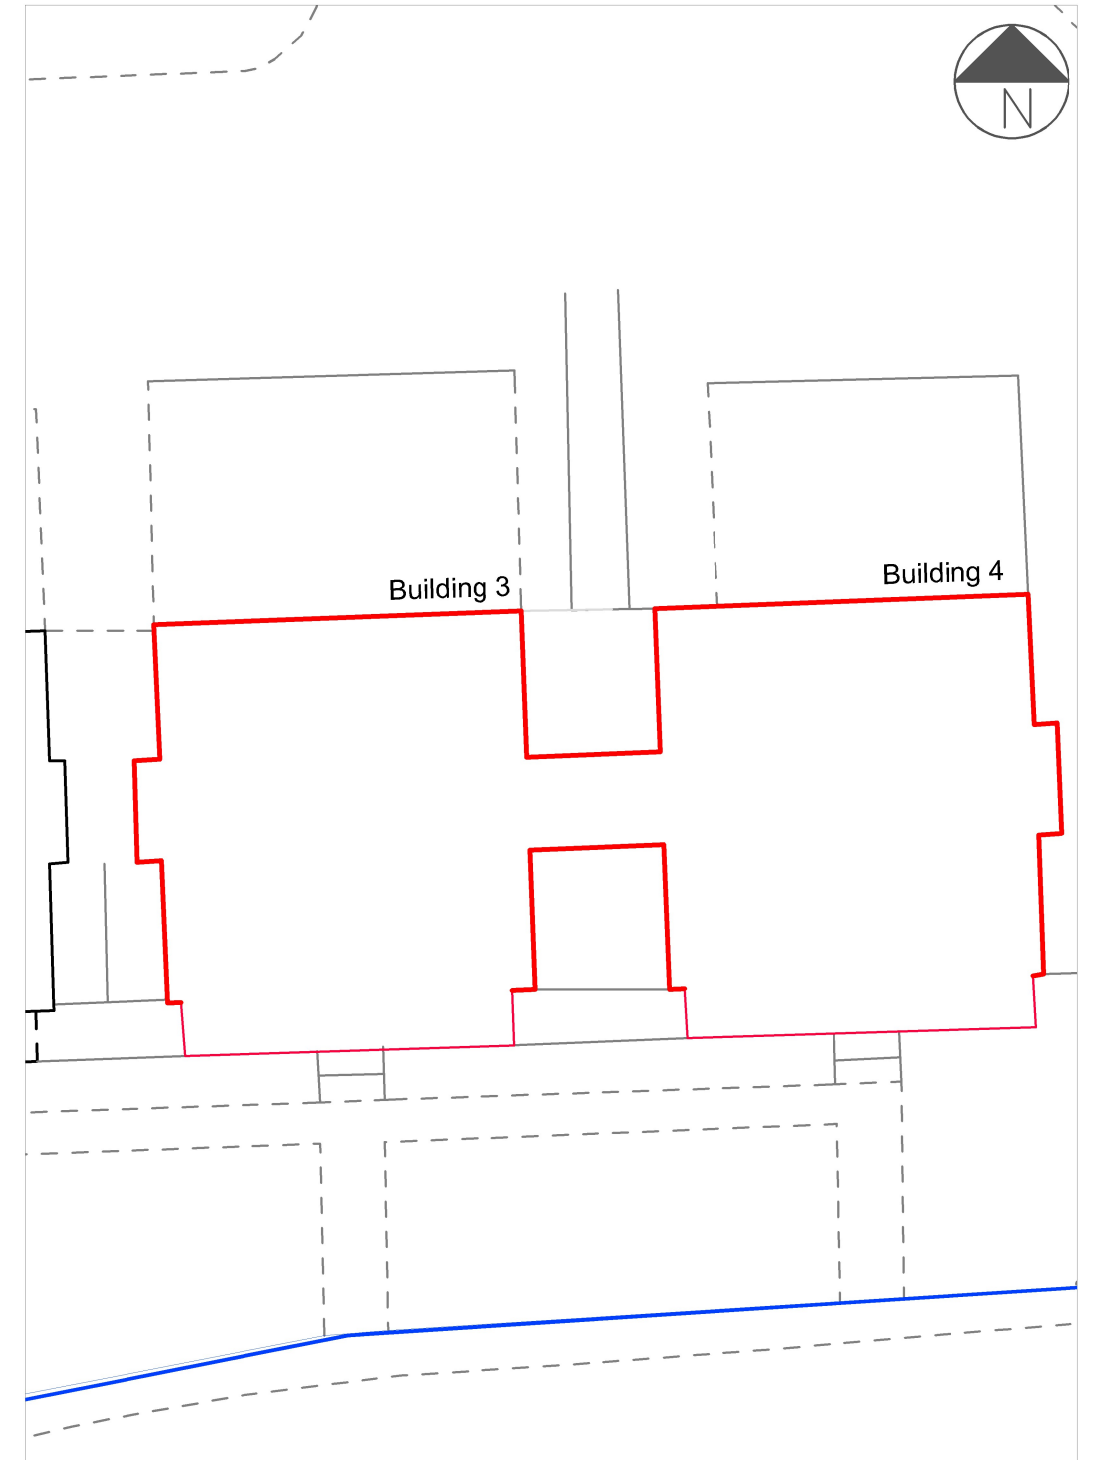

2 Site Plan
Scale: 1:250

- Ownership Boundary
- Application Site Boundary

Project	The Orchards Care Home St Mary's Road, Huyton, Liverpool L36 5UY		
Client	WeCare Ltd		
Designer	I.Q.S Limited 158-162 Bury New Road, Whitefield M45 6AD 0161 767 9862 Web: www.iqs.co.uk		
Phase	Planning		
Title	Location/Site Plan		
No.	0047/0072/001	Size:	A3
Drawn By Lynsey Taylor-Watson			
Approved By Tony Mason			
Rev.	A	Date:	27/10/2025

