



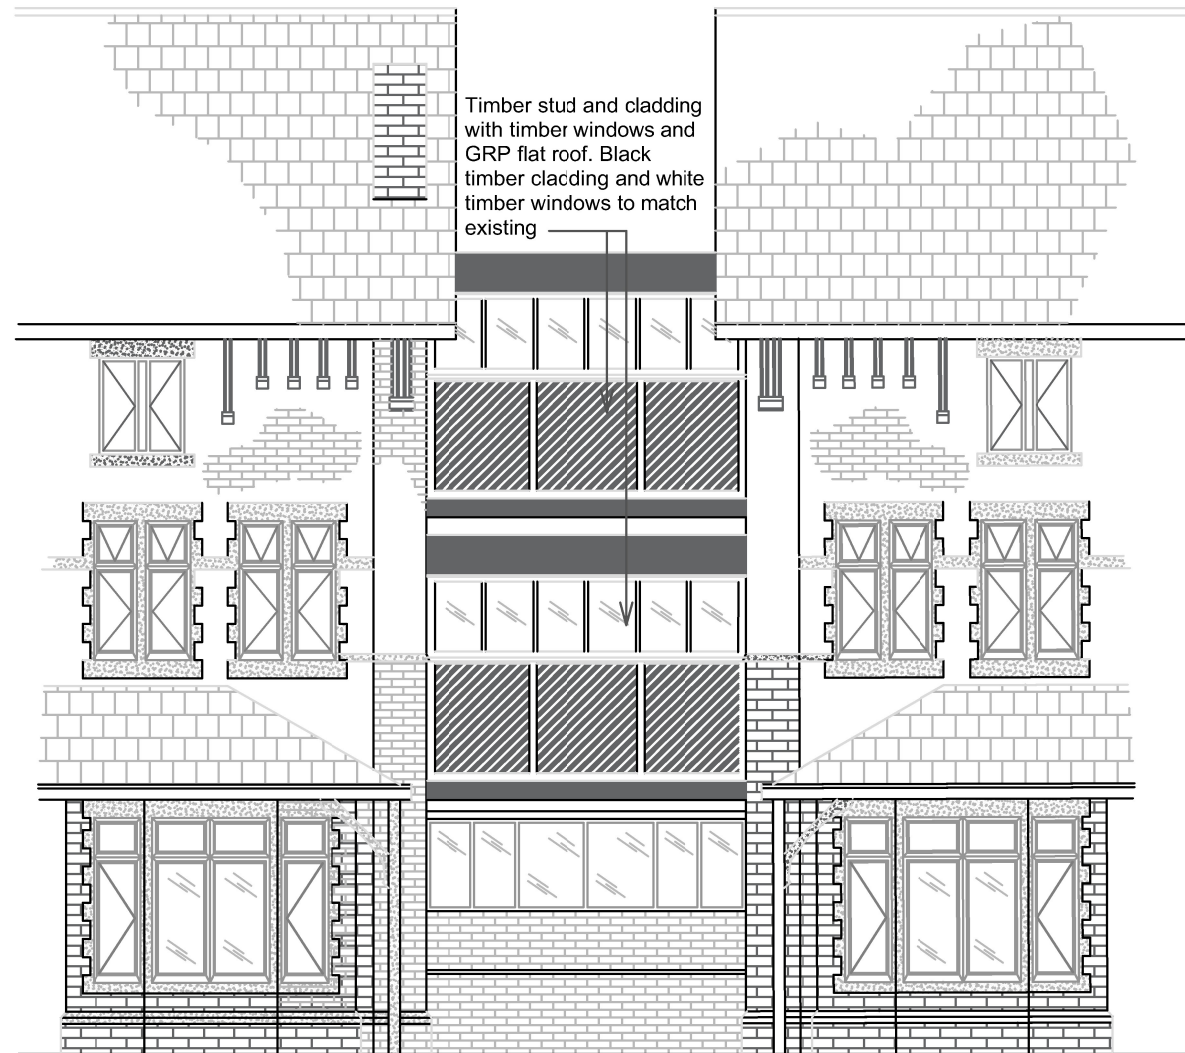

1 South Elevation
Scale: 1:100

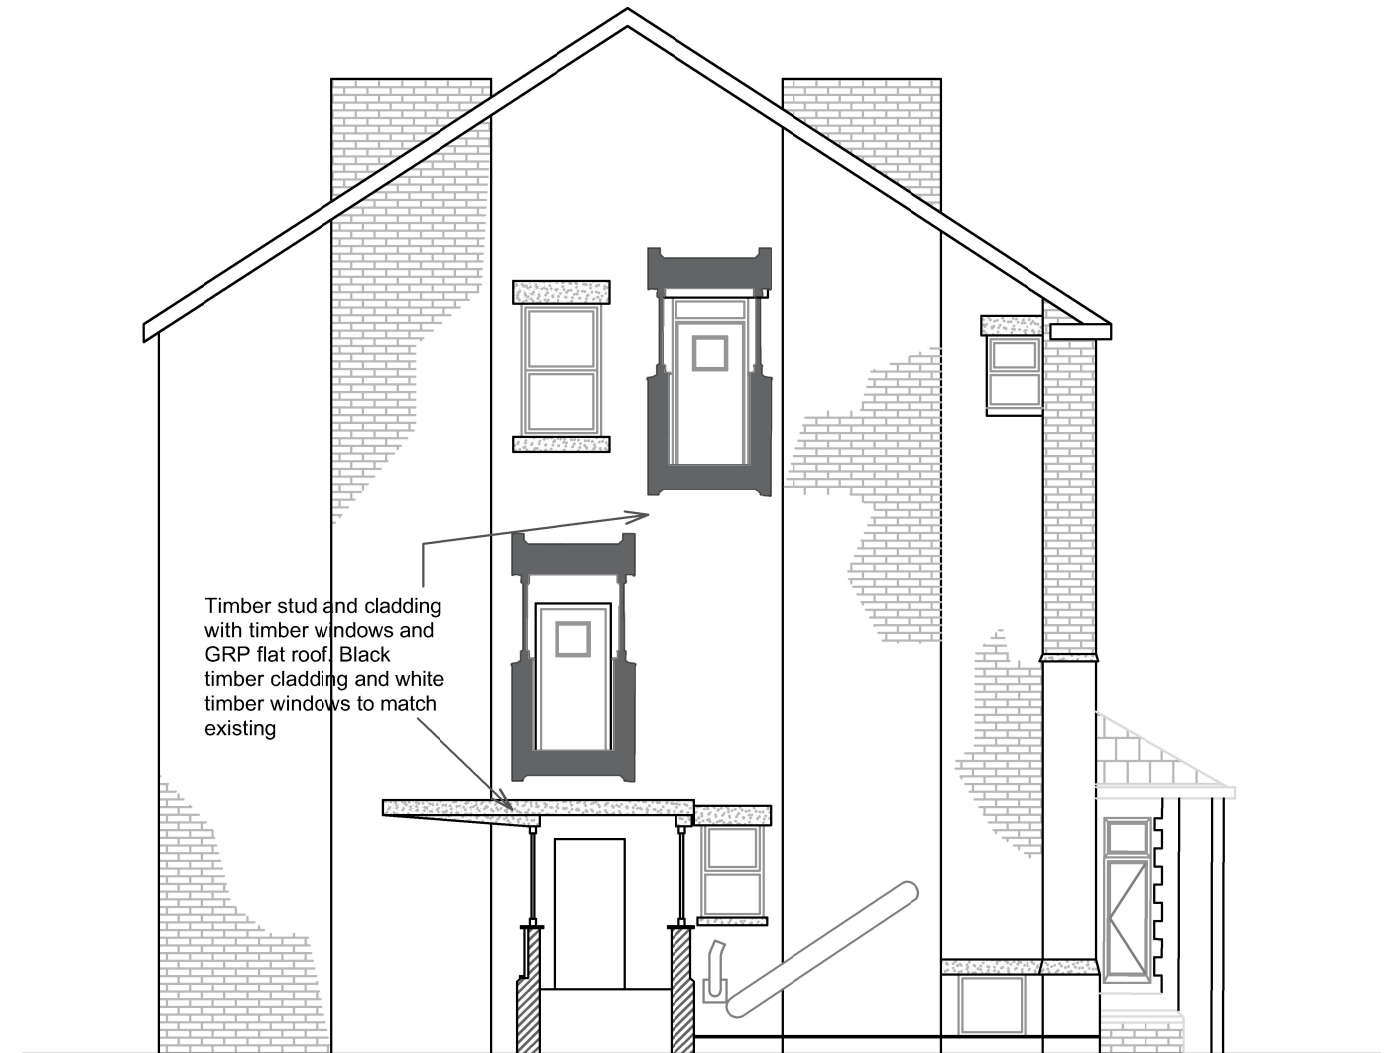

2 West Elevation
Scale: 1:100

Project	The Orchards Care Home St Marys Road, Huyton, Liverpool L36 5UY		
Client	WeCare Ltd		
Designer	I.Q.S Limited 158-162 Bury New Road, Whitefield M45 6AD 0161 767 9862 Web: www.iqs.co.uk		
Phase	Planning		
Title	Proposed Elevations A		
No.	0047/0072/004	Size:	A3
Drawn By	Lynsey Taylor-Watson		
Approved By	Tony Mason		
Rev.	A	Date:	18/11/2025
0 1100 5m			