


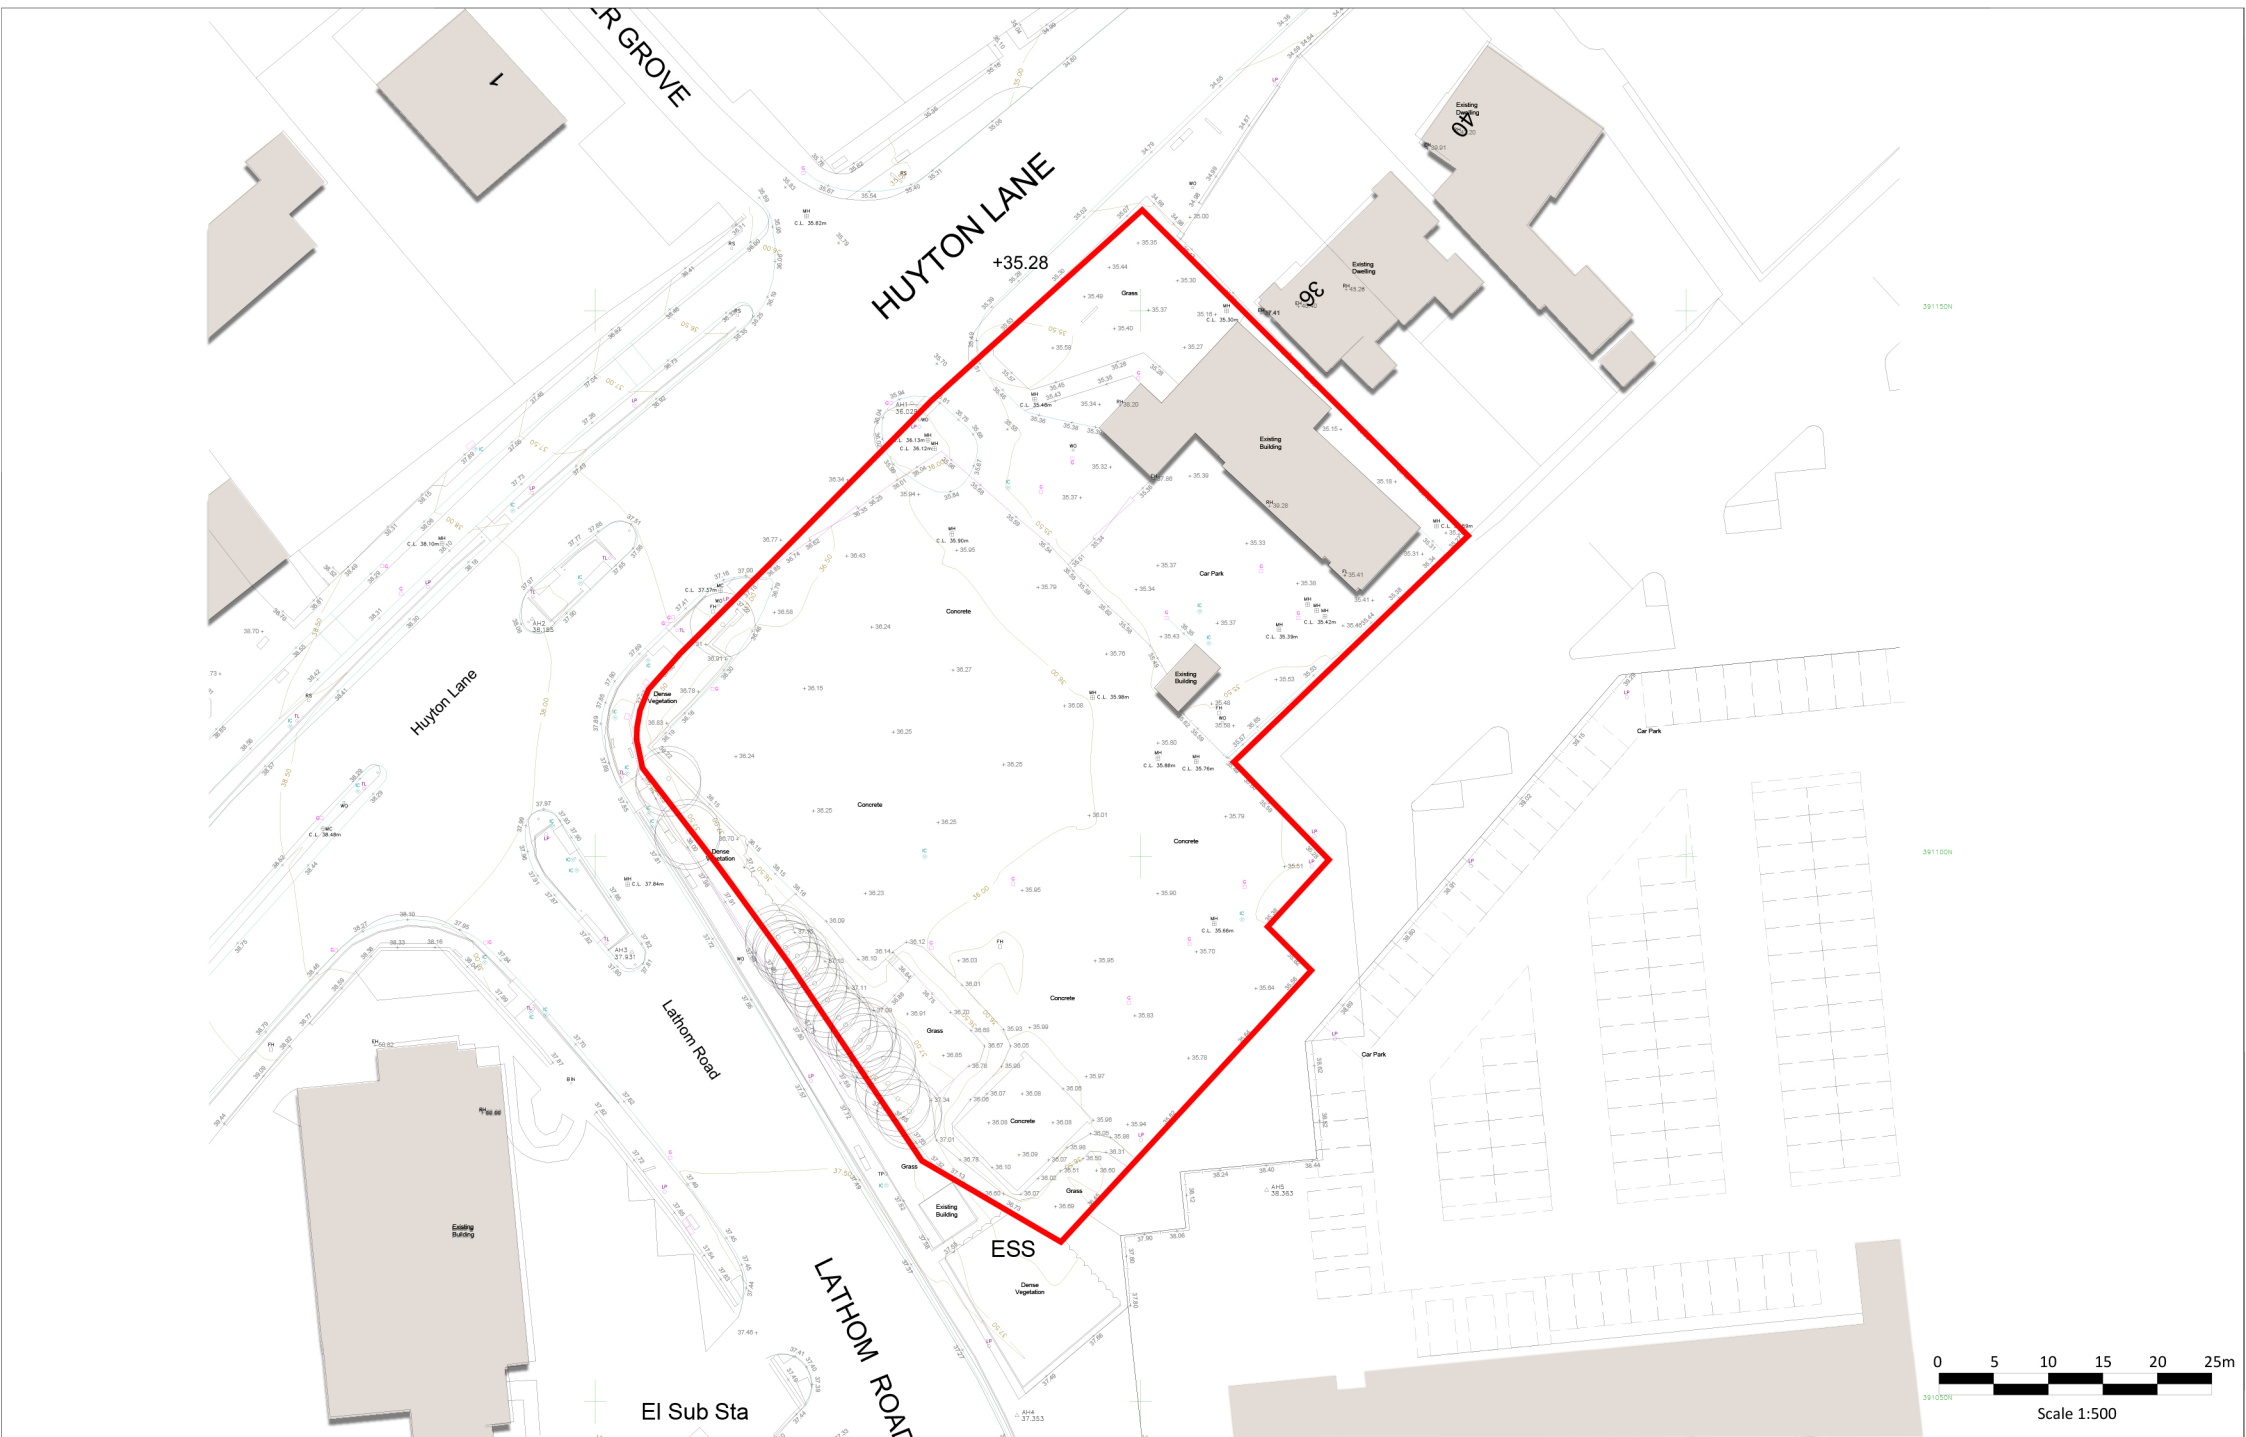

Notes:

- All drawings are subject to Planning and Building Control consent.
- The details shown are for design intent purposes only and are subject to further design development with suppliers and sub-contractors
- Proposals subject to consultation and approval from Local Authority Building Control or an Approved Inspector
- All setting out dimensions should be checked on-site prior to construction and any discrepancies and/or omissions should be reported to the Architect immediately

Rev: Desc: Details

Drawn: Checkd: P1 03.02.23 Planning Issue AL MA Drawn: Checkd:

Drawn By: AL
Date: Dec22
Checked By: MA
Date:

Project No: 22053
Scale: 1:500 @A3
Dwg No: 1001
Rev: P1

Issued for: **PLANNING**
Project/Client: Huyton Lane, Huyton
McCarthy & Stone

Drawing: Existing Site Plan

BrightSPACE architects

27 Glasshouse Studios, Fryern Court Road, Fordingbridge, Hampshire, SP6 1DX
T: 014253 655805
www.brightspacearchitects.com

© Brightspace Architects Ltd. Construction must work only to figure dimensions which are to be checked on site.
Registered Office: 27 Glasshouse Studios, Fryern Court Road, Fordingbridge, Hampshire, SP6 1DX, Registered Number: 07939049