




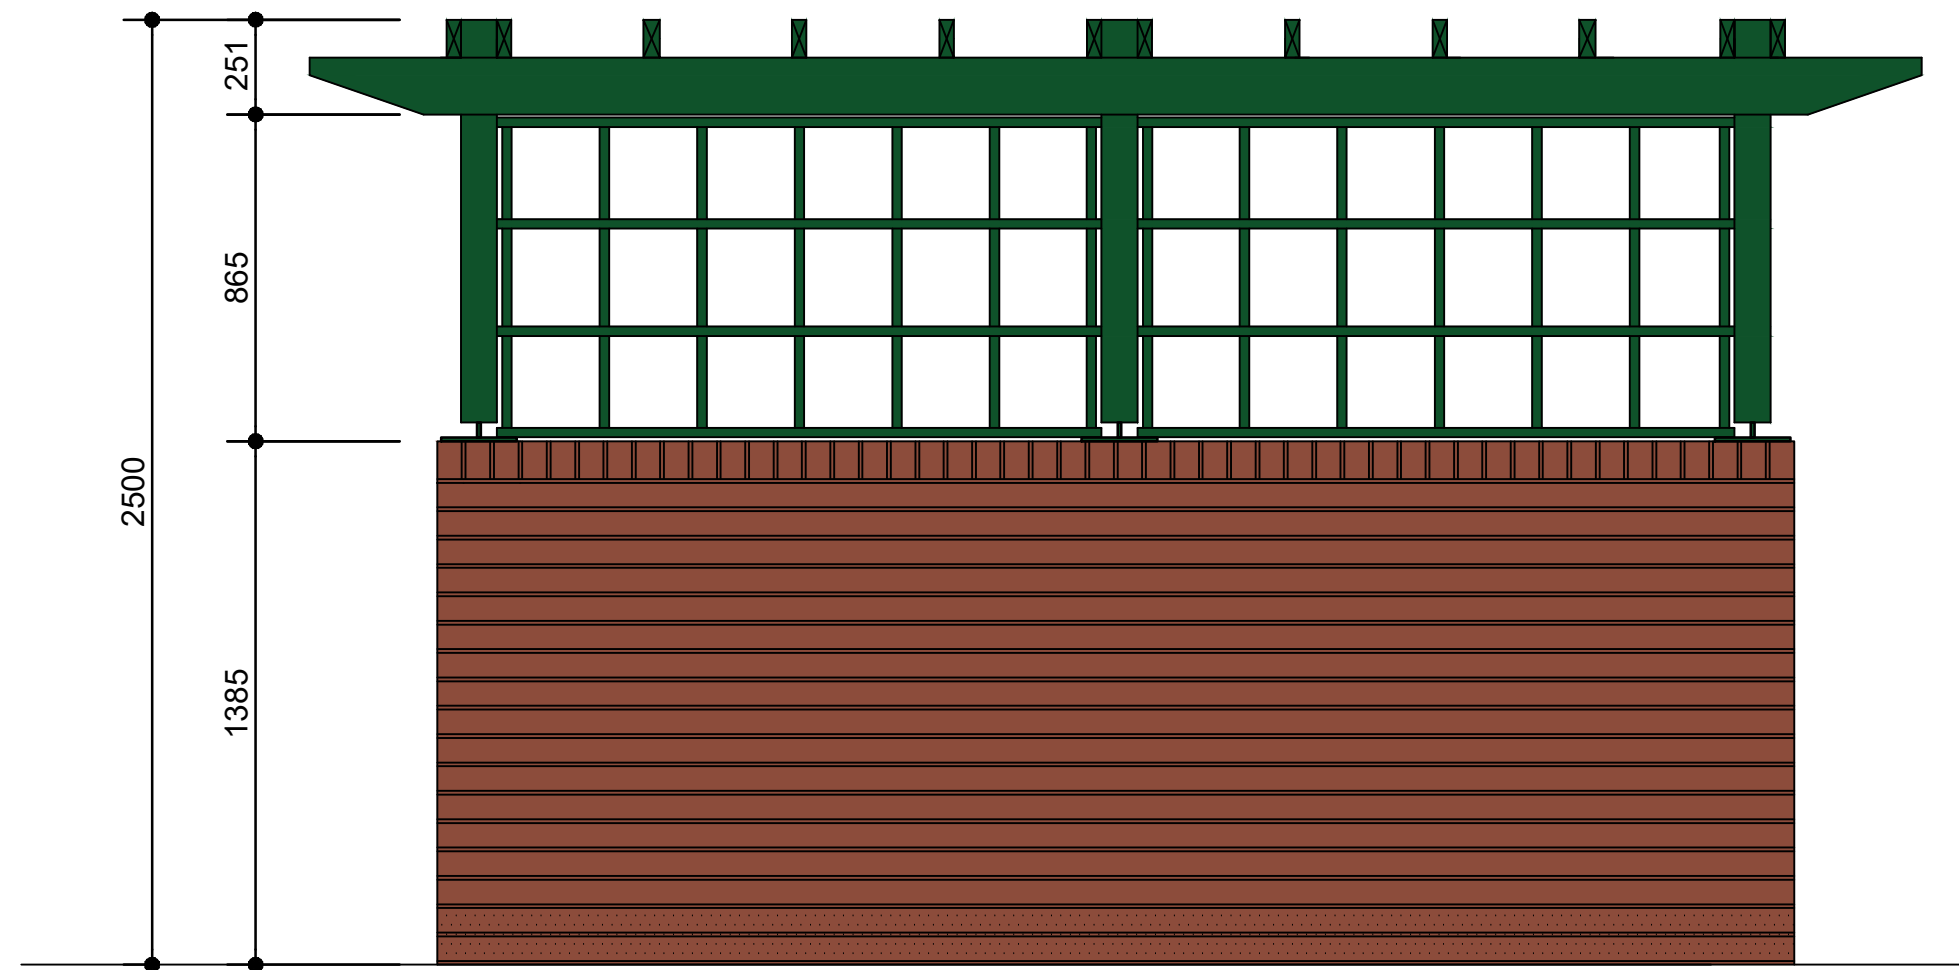


REAR ELEVATION

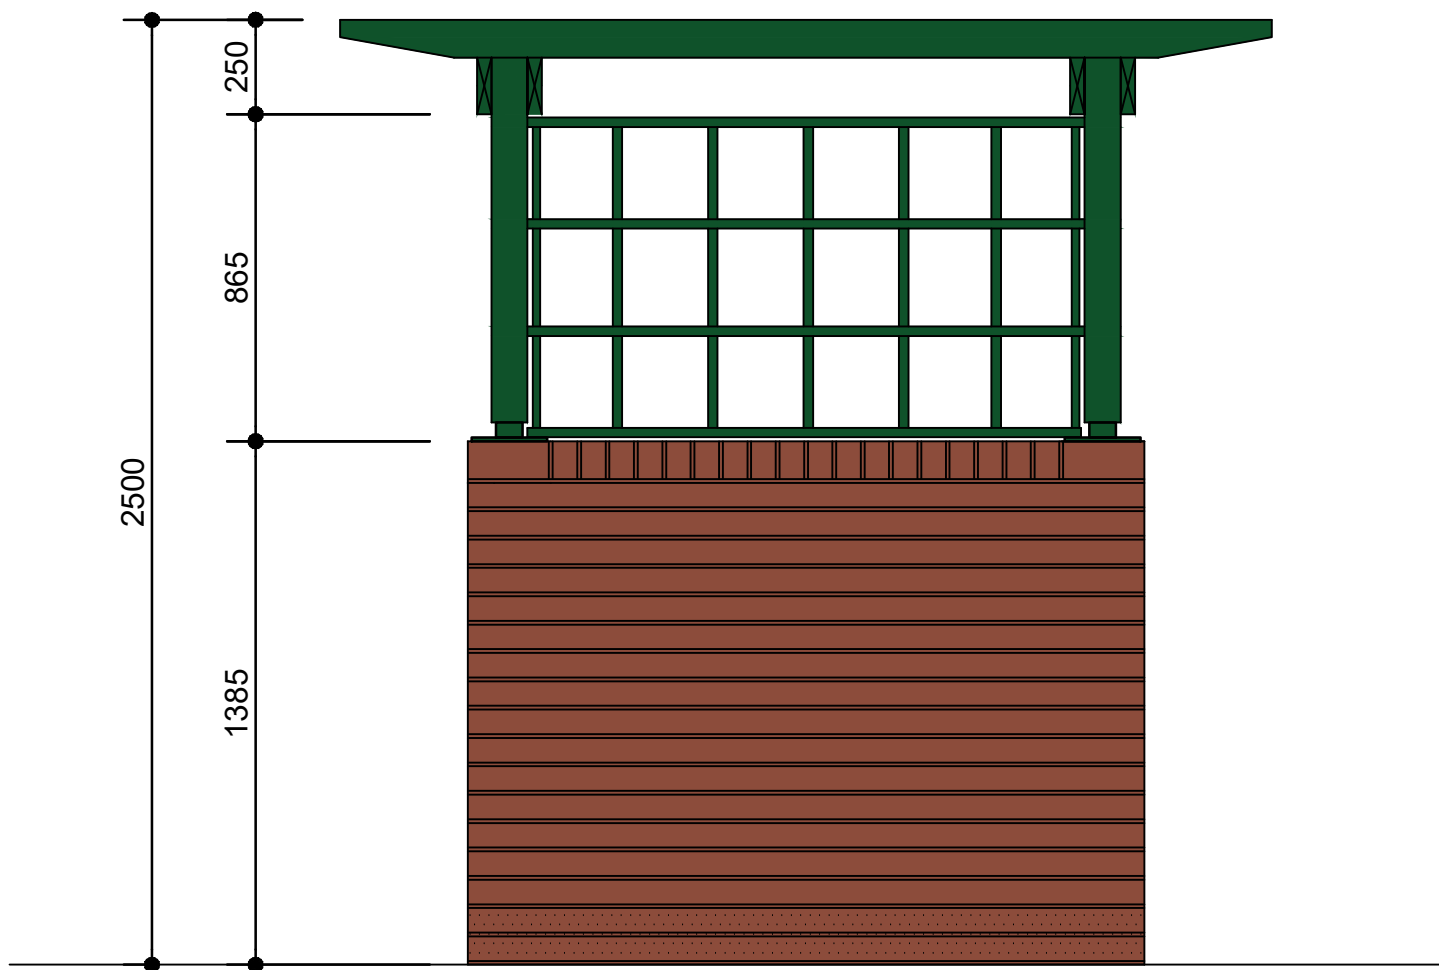

SIDE ELEVATION

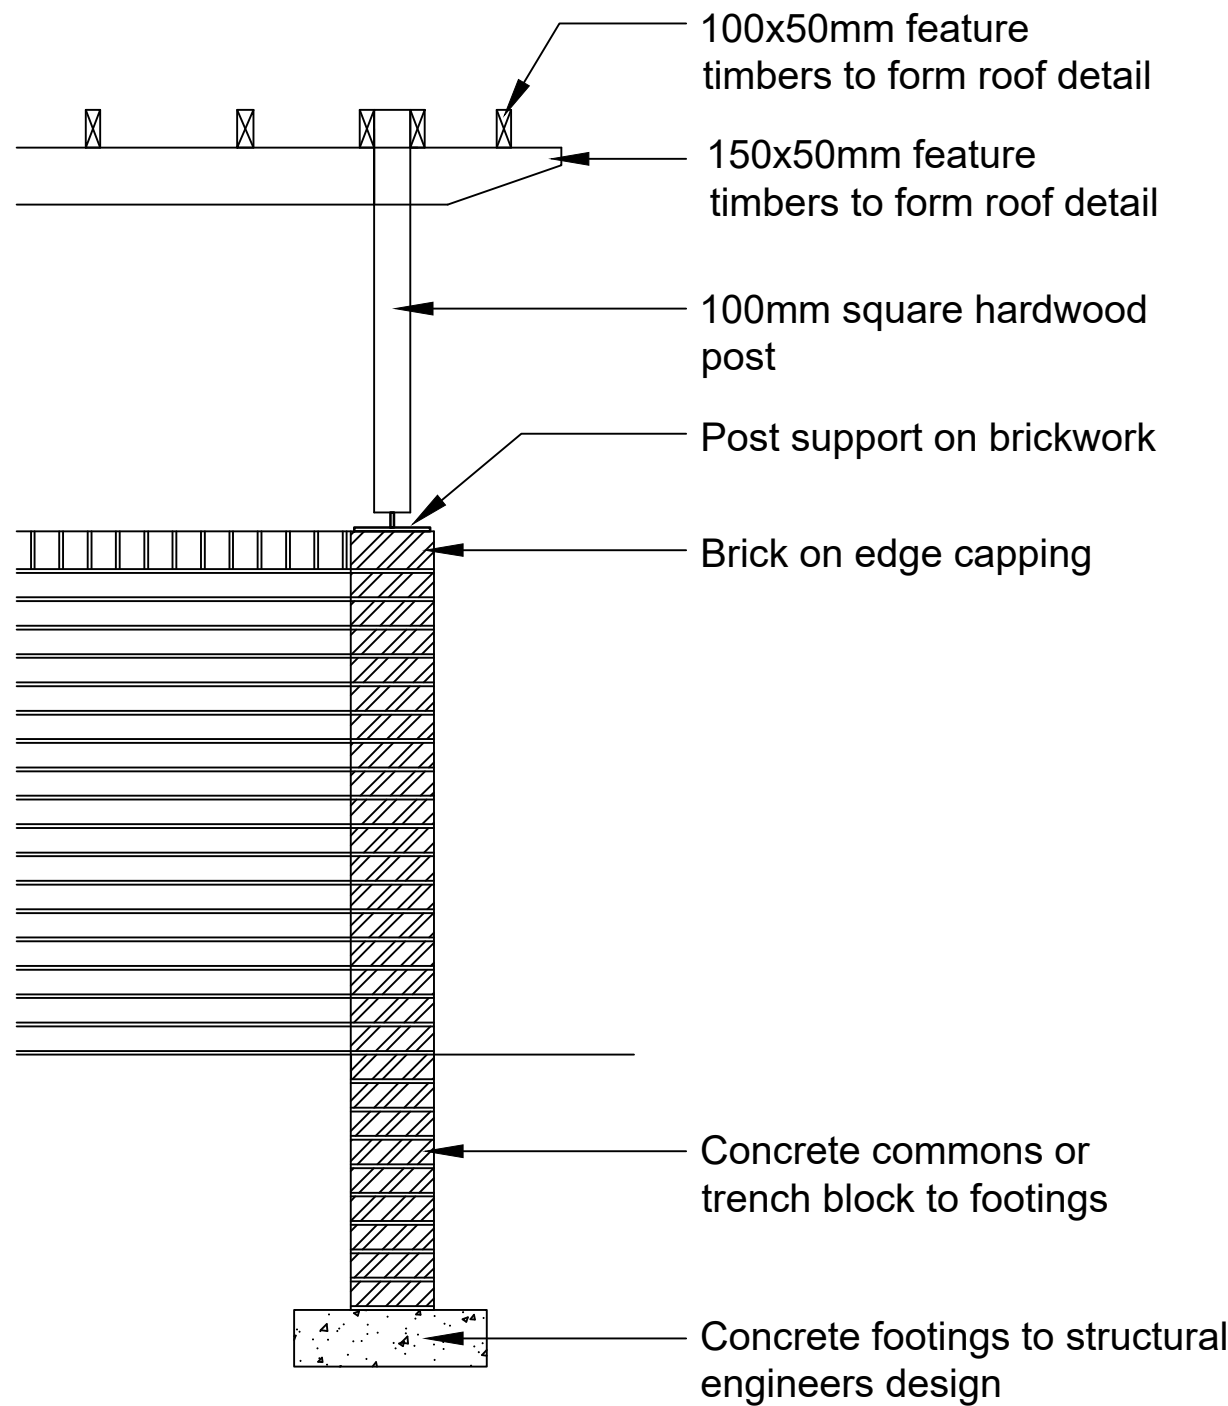

SECTION A-A

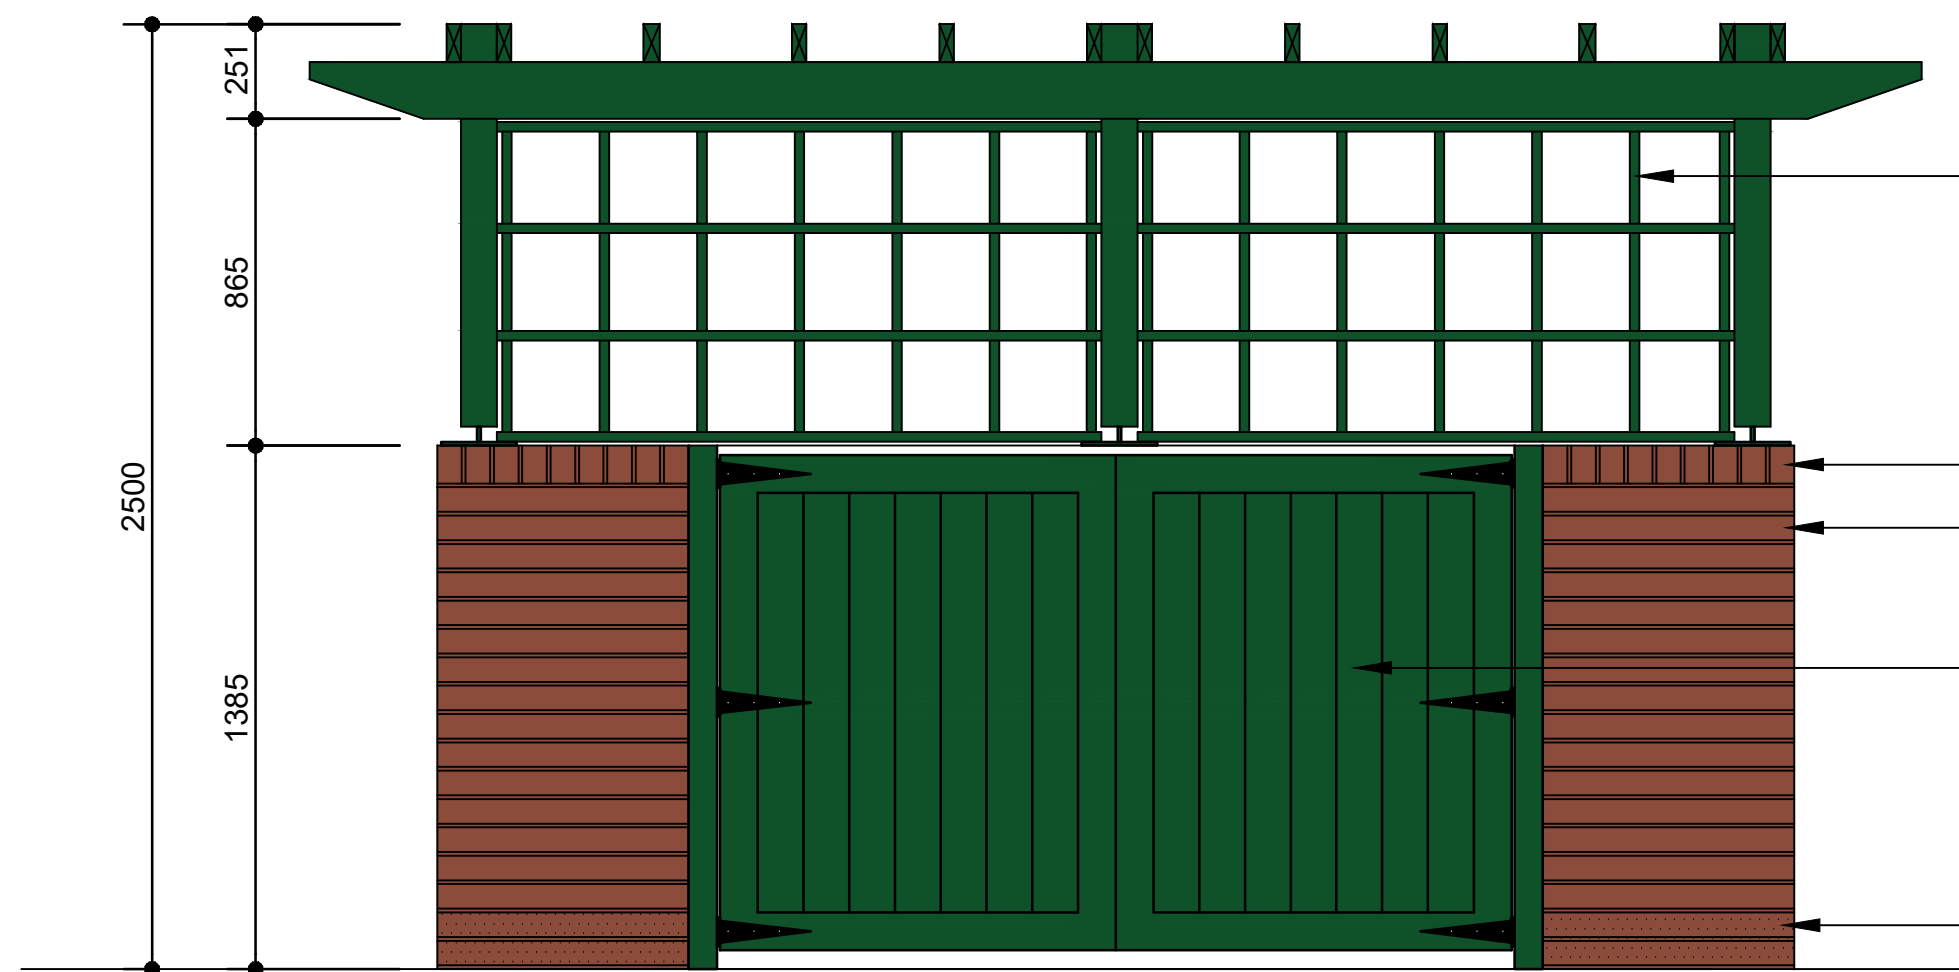

FRONT ELEVATION

Trellis to be constructed from tanalised timbers to receive 2no. coats of Cuprinol Ultimate Garden Wood Preserver, Spruce Green or similar approved

Brick on edge capping

Face brickwork Manchester Brick Kilnarnock Blend


Frame ledged & braced tanalised timber doors with 2no. coats of Cuprinol Ultimate Garden Wood Preserver, Spruce Green or similar approved

Engineering brick 2c above and below ground level




Manchester Brick Kilnarnock Blend

Slot to be cut in base of timber post to accept steel section. All steel 10mm thick, galvanised and painted dark green. Holes to be drilled in positions as shown to allow plate to be bolted to brickwork, and timber post to be secured to plate

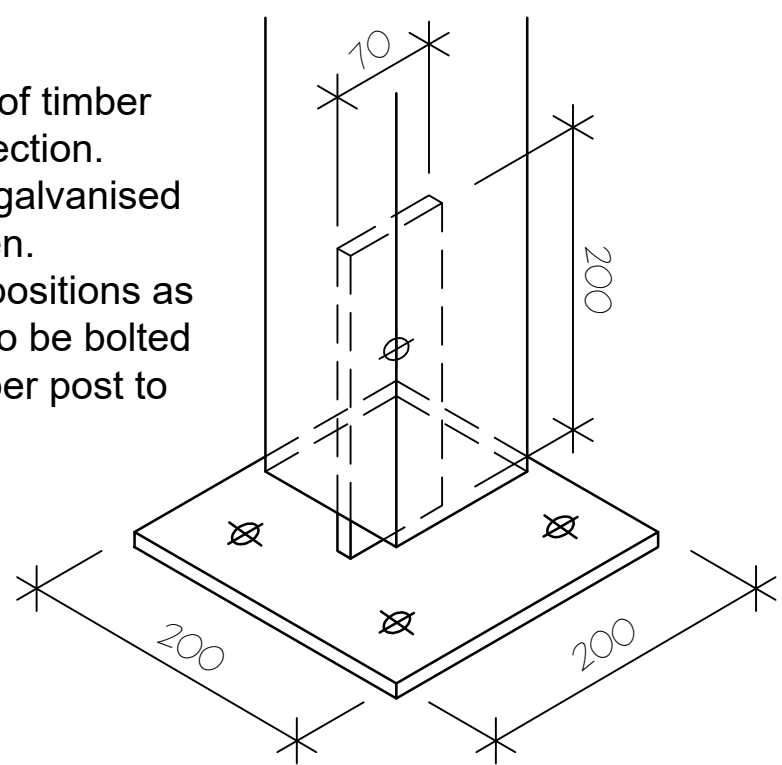

STEEL SUPPORT PLATE DETAIL

BRICK SWATCH

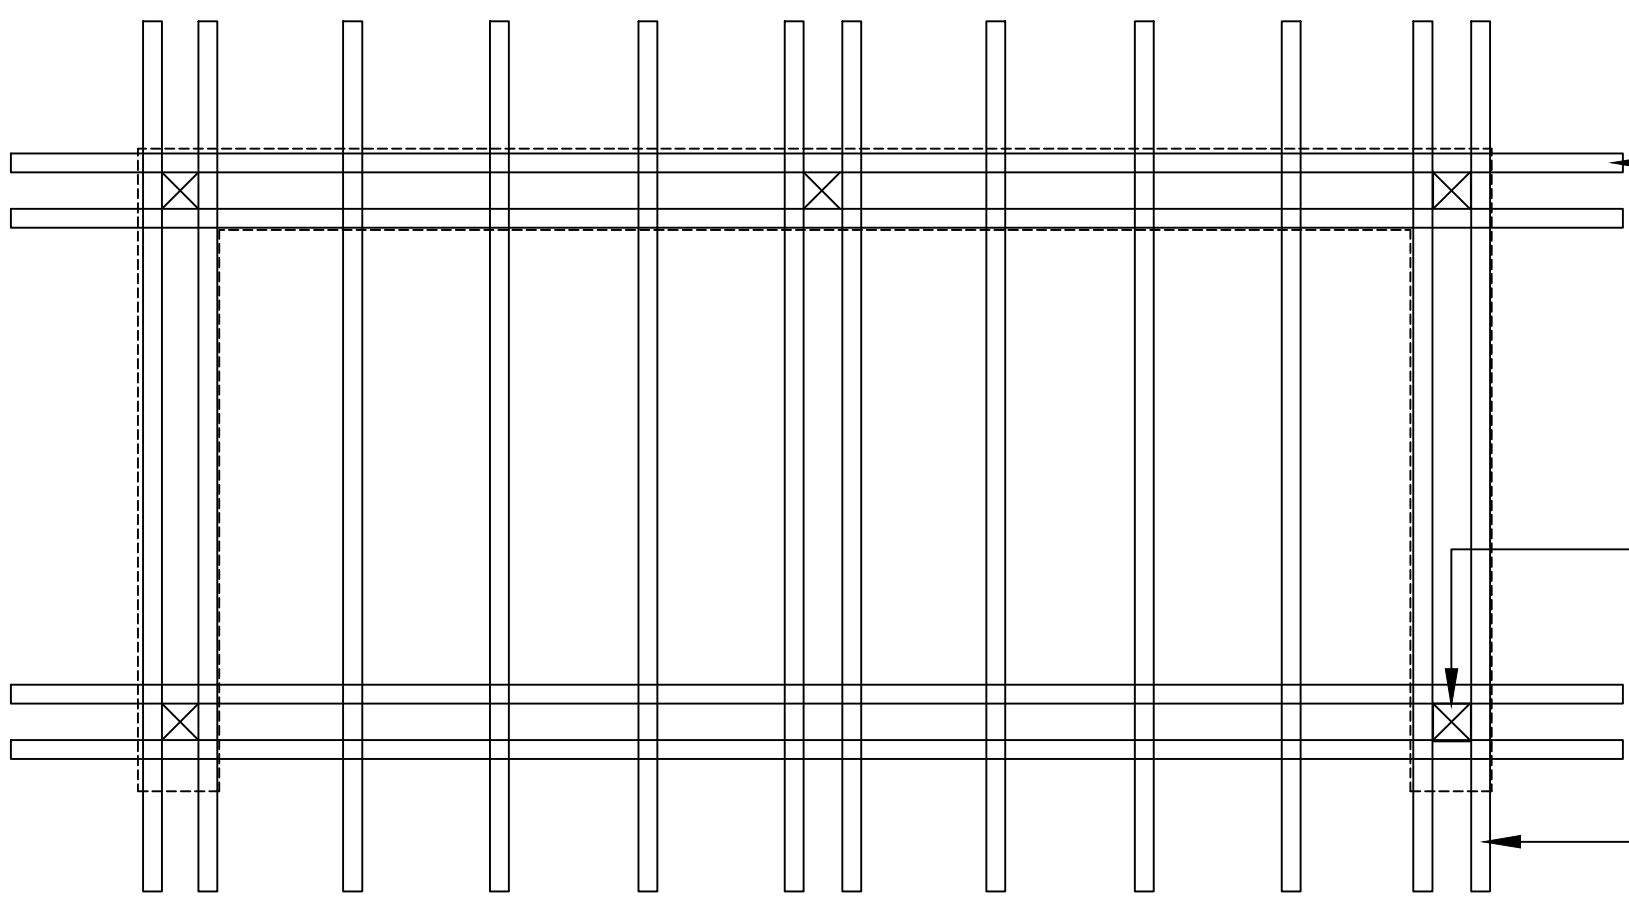


ROOF PLAN

150x50mm pergola tanalised timbers to receive 2no. coats of Cuprinol Ultimate Garden Wood Preserver, Spruce Green or similar approved

100x100mm pergola tanalised timber posts to receive 2no. coats of Cuprinol Ultimate Garden Wood Preserver, Spruce Green or similar approved

100x50mm pergola tanalised timbers to receive 2no. coats of Cuprinol Ultimate Garden Wood Preserver, Spruce Green or similar approved

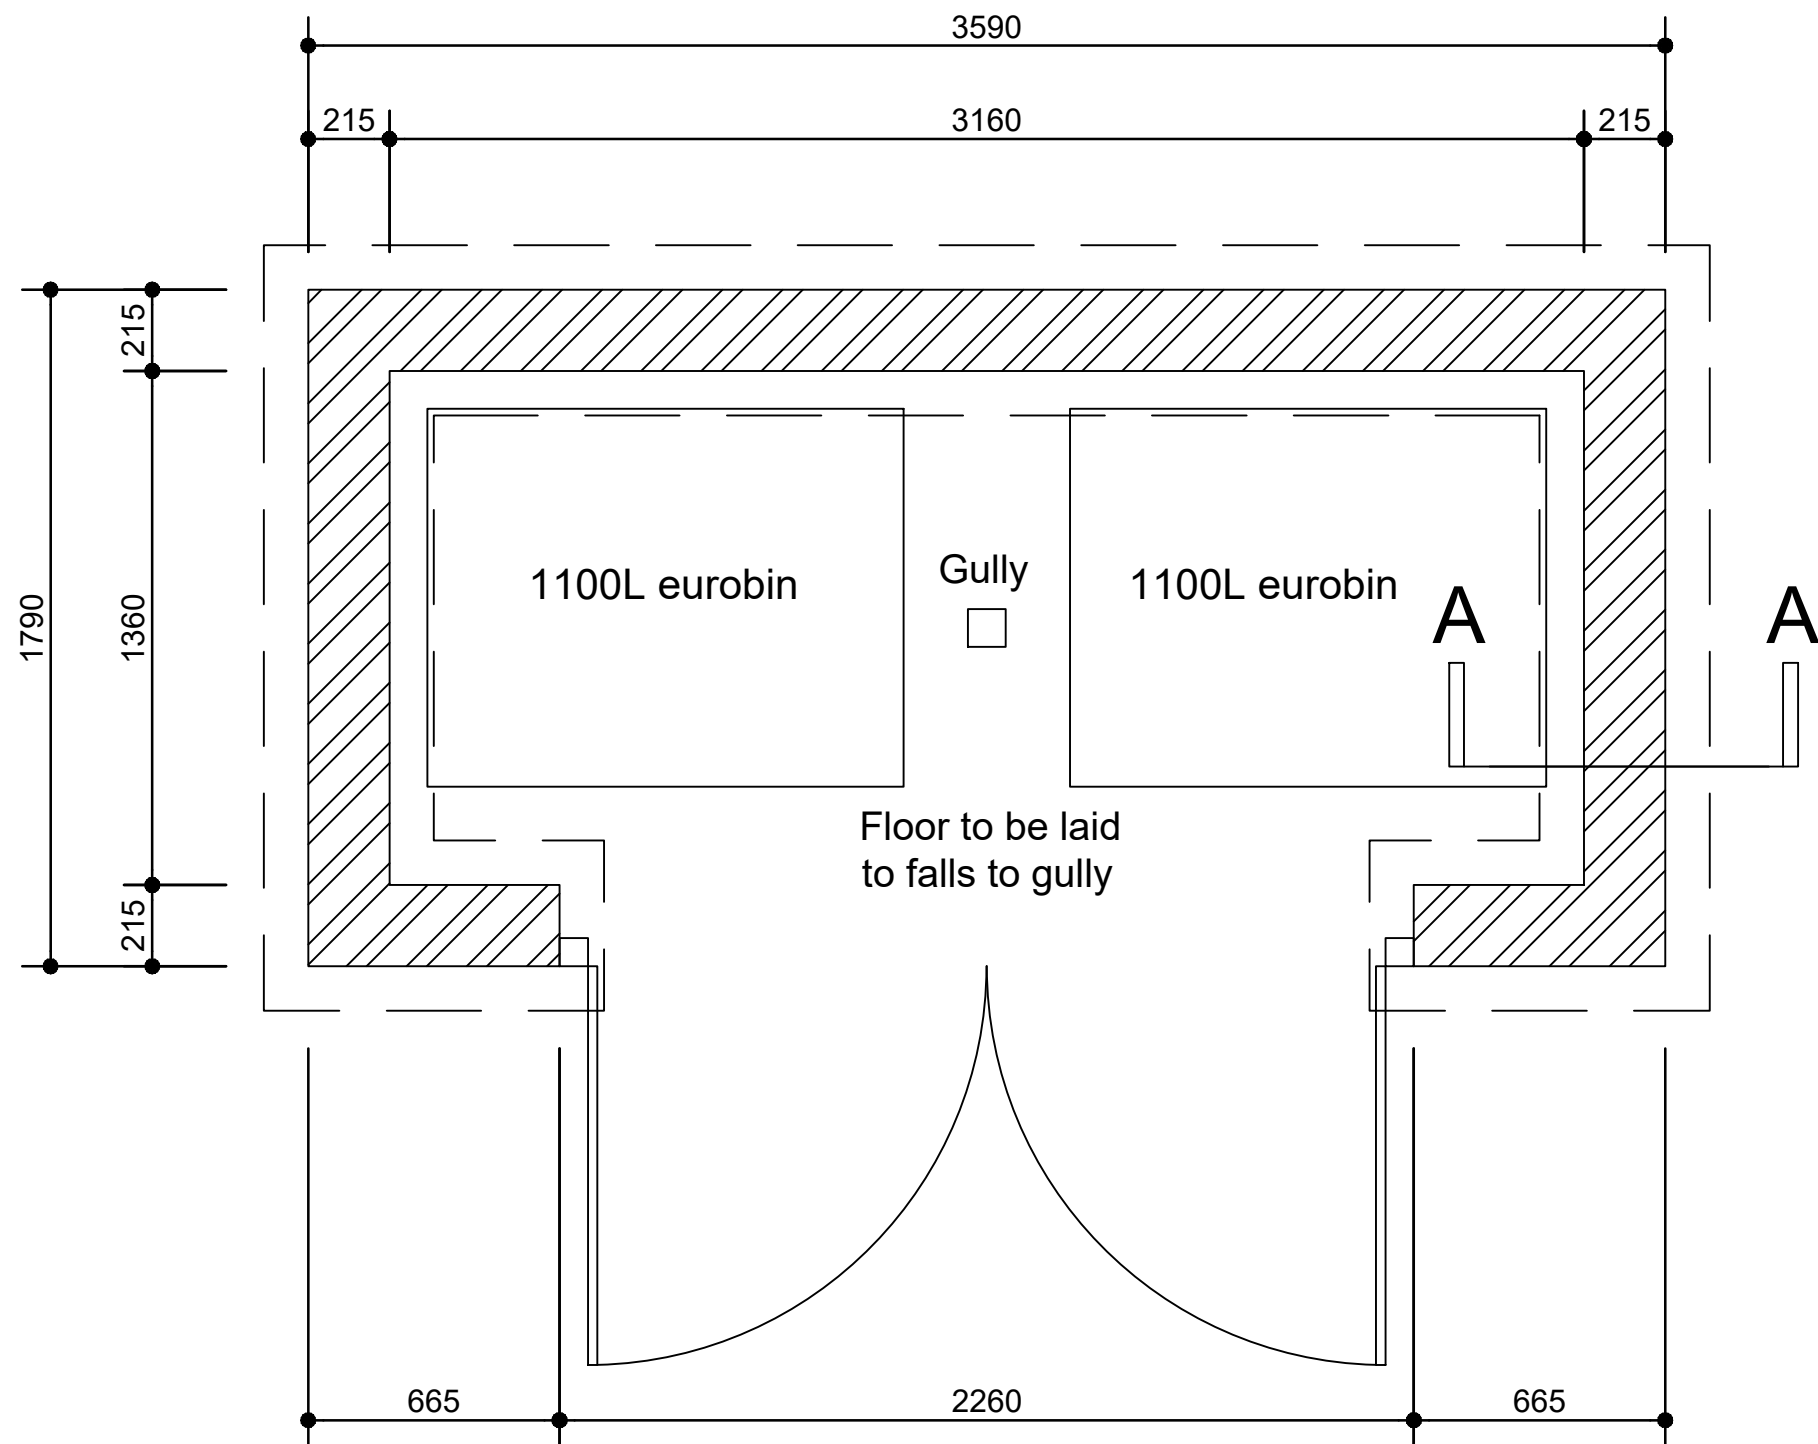

PLAN

NOTES

1. No dimensions are to be measured from this drawing.

Bellway

(North West Division)

(a member of Bellway Plc Group of Companies)

Bellway Homes Ltd
2 Alderman Road, Liverpool
Merseyside, L24 9LR
Tel: 0151 4862900

Project
Halewood Oaks

Subject
Bin Store
Plans, Elevations, Section & Detail

Scale 1:20/1:5@A1	Date Sep 2022	Drawn DT	Checked
----------------------	------------------	-------------	---------

Drawing No. BH/NW/HO/BS/01	Revision -
-------------------------------	---------------

Note
All specifications, materials and workmanship to be in accordance with current NHBC and Building Regulations. Main drainage to comply with Sewers for Adoption current edition. Highways to be in accordance with Local Authority specification. Do not scale from this drawing. All dimensions to be verified with the drawing office.

Original Sheet Size A1 Do Not Scale From This Drawing