



NOTES
All dimensions to be checked on site. Figured dimensions to be read in preference to scaled. Drawing author accepts no responsibility for any unauthorised amendments to the drawing and does not permit unauthorised copying of the drawing. This drawing is copyright and remains the property of drawing author unless otherwise agreed.

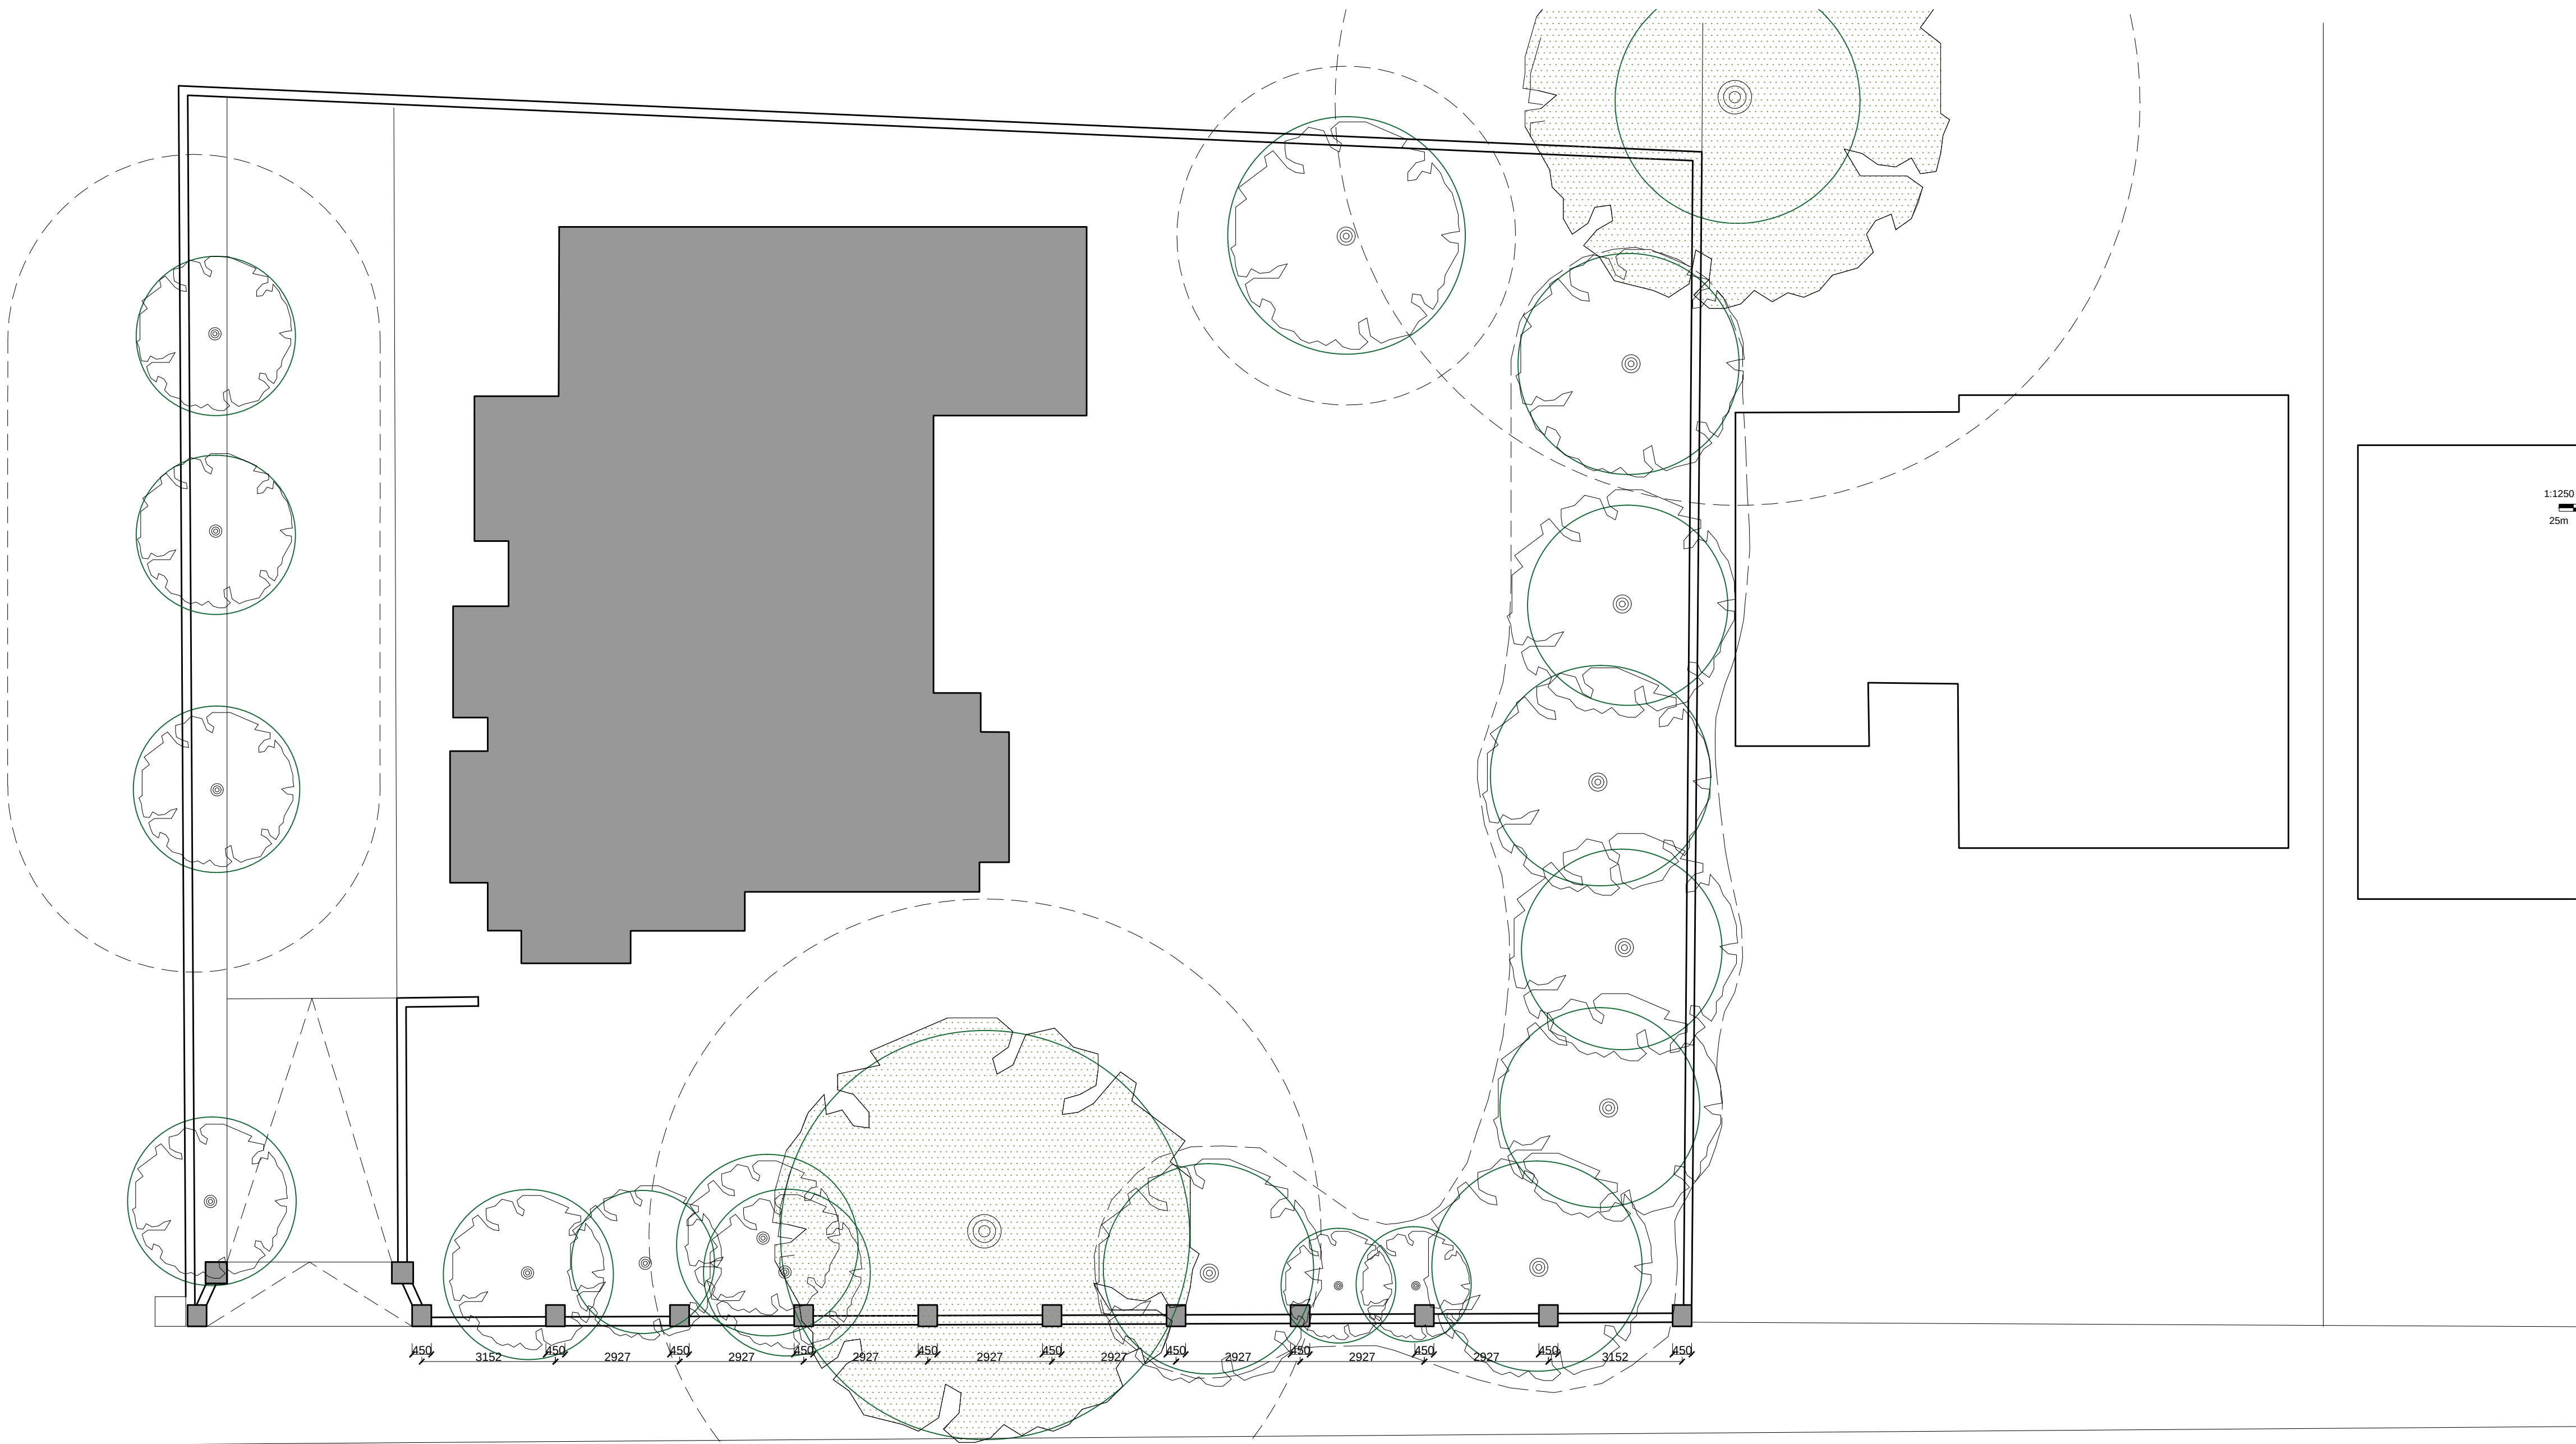

PROPOSED SITE PLAN
Scale 1:100

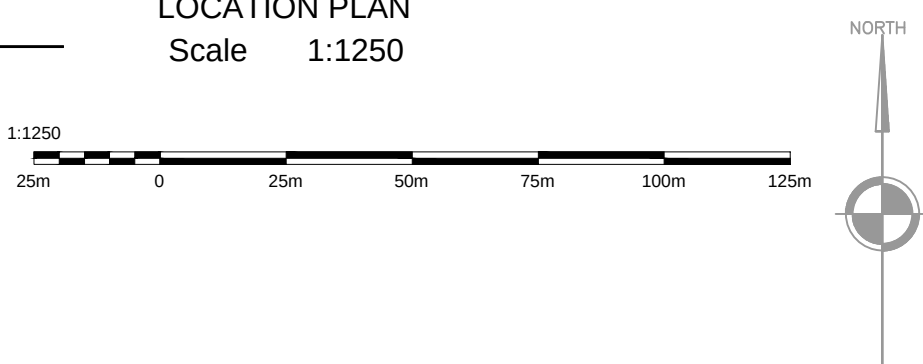


PROPOSED STREET SCENE
Scale 1:100

New brickwork to match existing street examples and to be of red/brown tone and laid in Flemish bond.

Brickwork pillars with as set out in plan to give additional stability to wall due to amount of retaining earth. To be finished with stone coping.

Cast iron style railings to top of new brick wall.

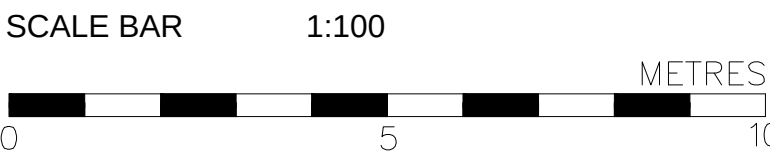

Version	Amendment	Drawn & Date	Checked & Date	Approved & Date
McGovern Architectural Design				
Telephone: 07132000078 Email: mcmgovn-architecturalesign@gmail.com				
Internal Project Number				
Client MR&MRS_ QUINN				
Project Name 22_HUYTON_CHURCH_ROAD_LIVERPOOL				
Drawing Title PROPOSED_SITE_PLAN&STREET_SCENE				
Scale SHOWN	Original Size A1	*		
Date 15.06.22	Drawn MMC	Checked MMC	Approved *	Status *
Drawing Number	PL_02			
	Revision C			