


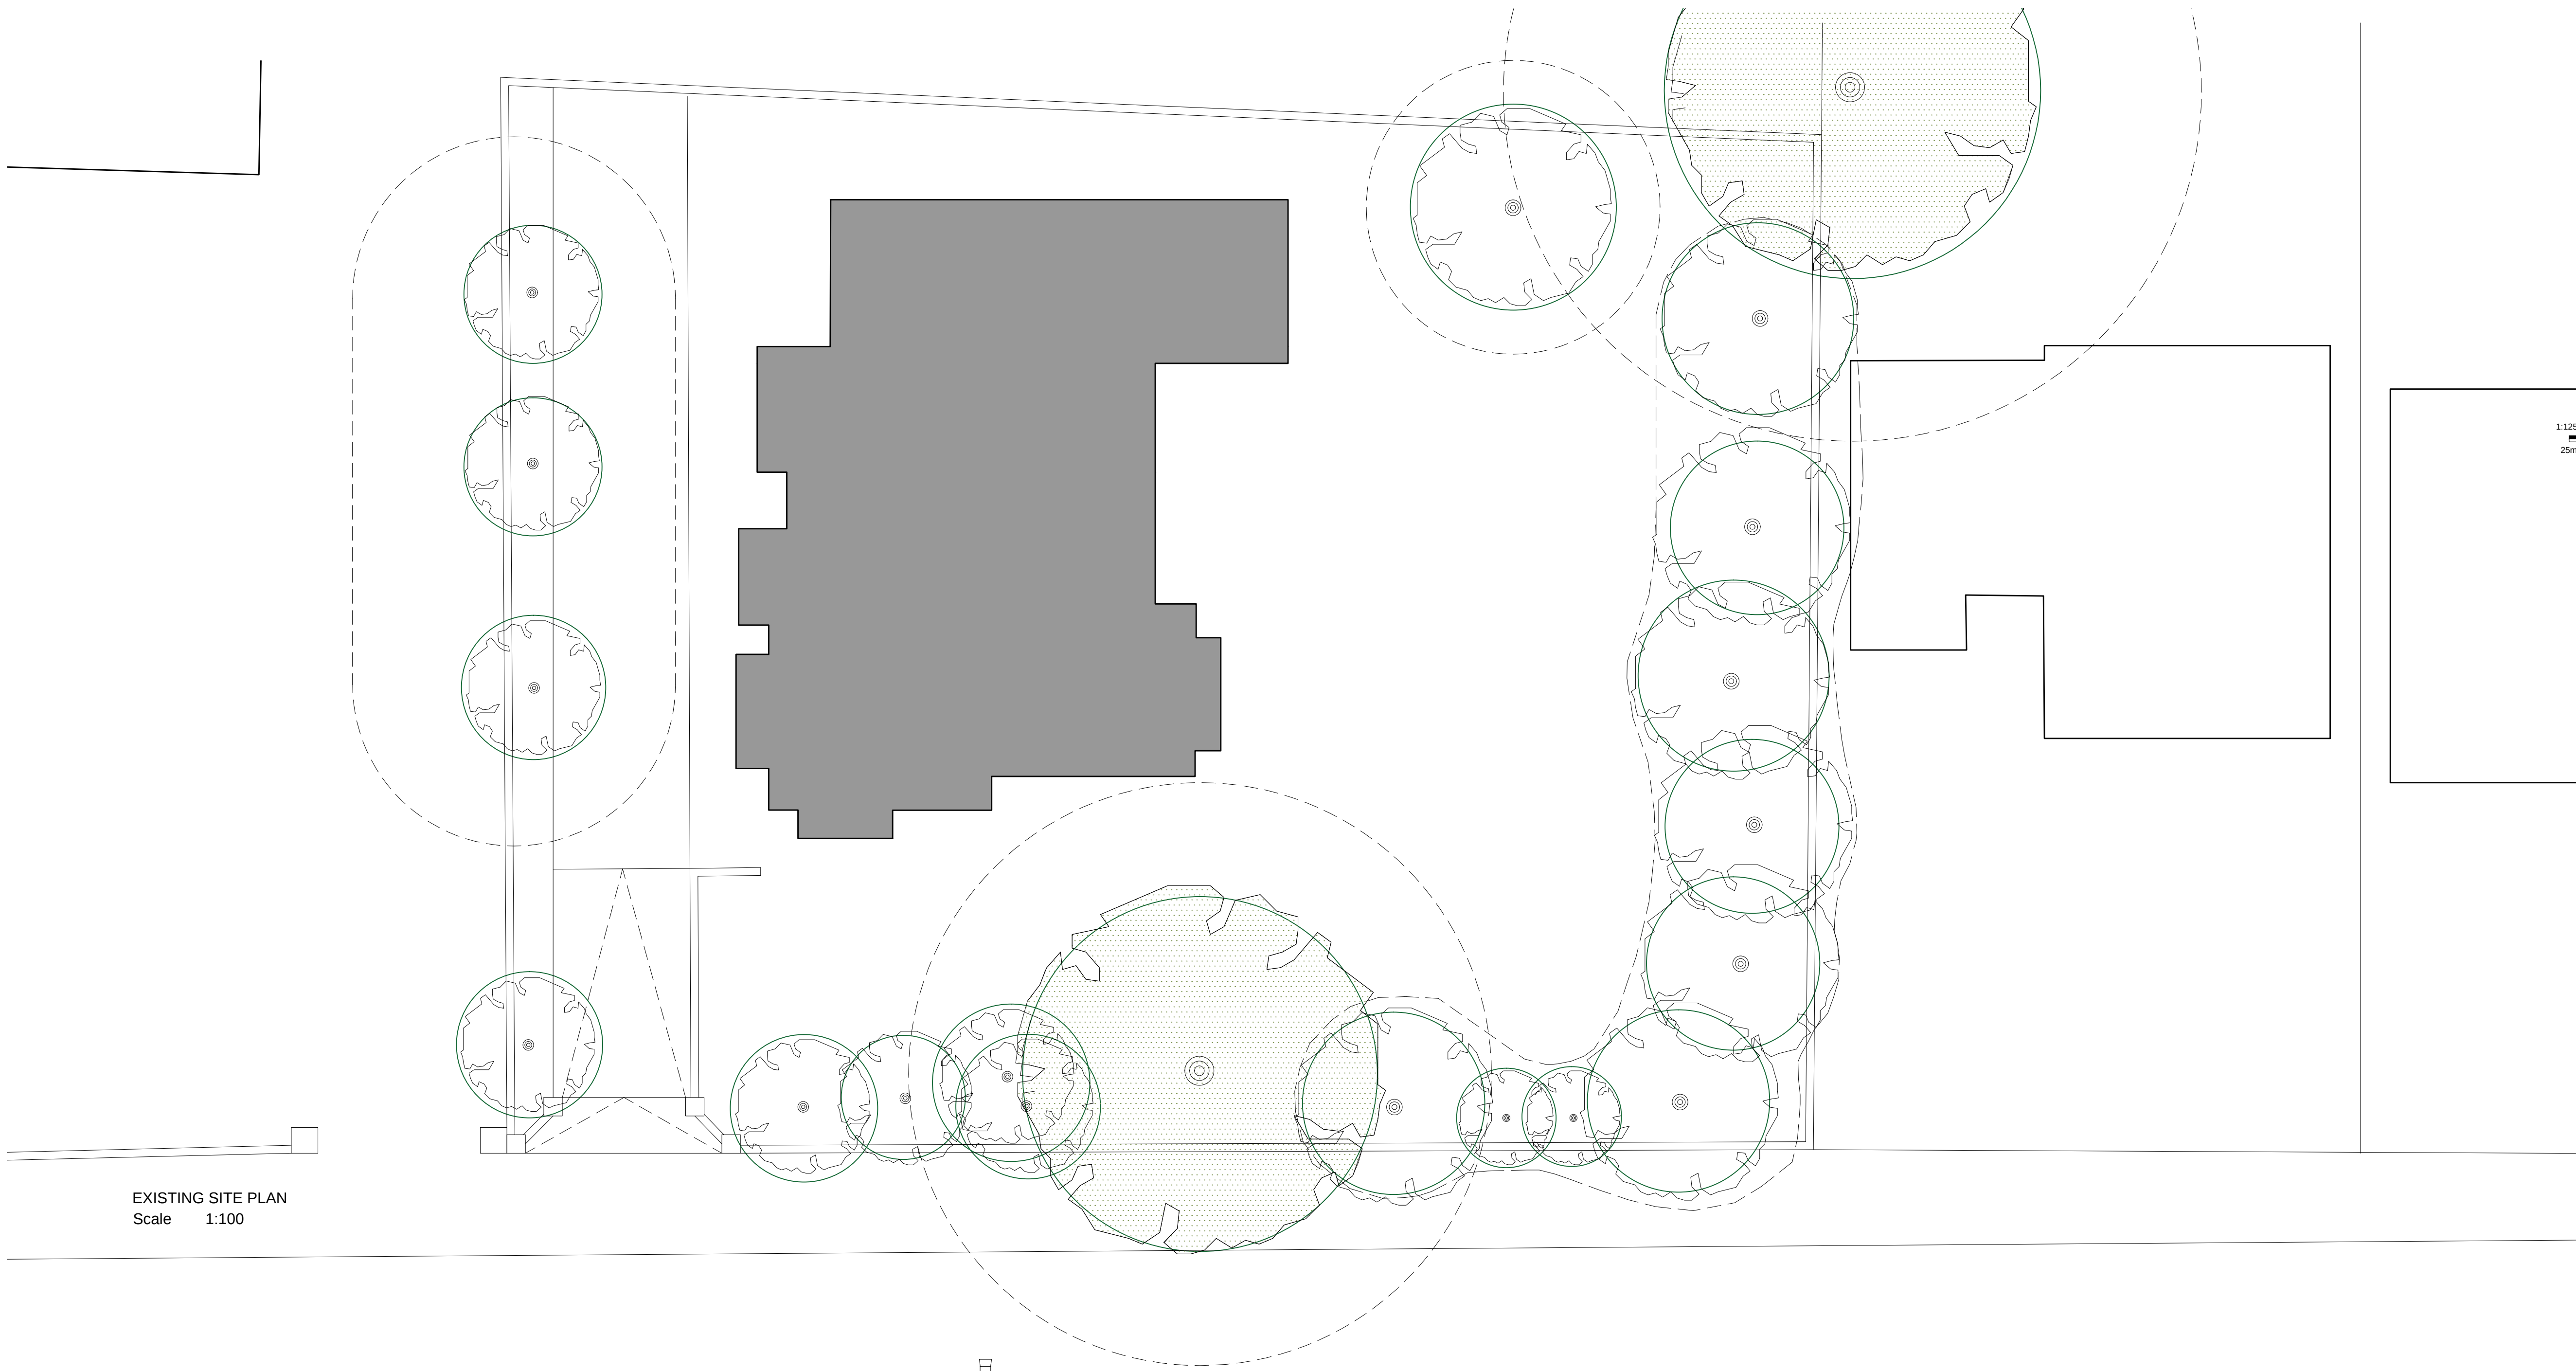

EXISTING SITE PLAN
Scale 1:100


NOTES
All dimensions to be checked on site. Figured dimensions to be read in preference to scaled. Drawing author accepts no responsibility for any unauthorised amendments to the drawing and does not permit unauthorised copying of the drawing. This drawing is copyright and remains the property of drawing author unless otherwise agreed.



LOCATION PLAN
Scale 1:1250



EXISTING STREET SCENE
Scale 1:100

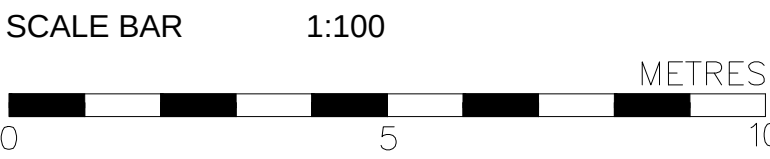

Version	Amendment	Drawn & Date	Checked & Date	Approved & Date
McGovern Architectural Design				
Telephone: 07732060678 Email: mcmgovn-architecturaldesign@gmail.com				
Internal Project Number				
Client				
MR&MRS_ QUINN				
Project Name				
22_HUYTON_CHURCH_ROAD_LIVERPOOL				
Drawing Title				
EXISTING_SITE_PLAN&STREET_SCENE				
Scale	Original Size	*		
Shown	A1			
Date	Drawn	Checked	Approved	Status
15.06.22	MMC	MMC	*	*
Drawing Number				Revision
PL_01				C