



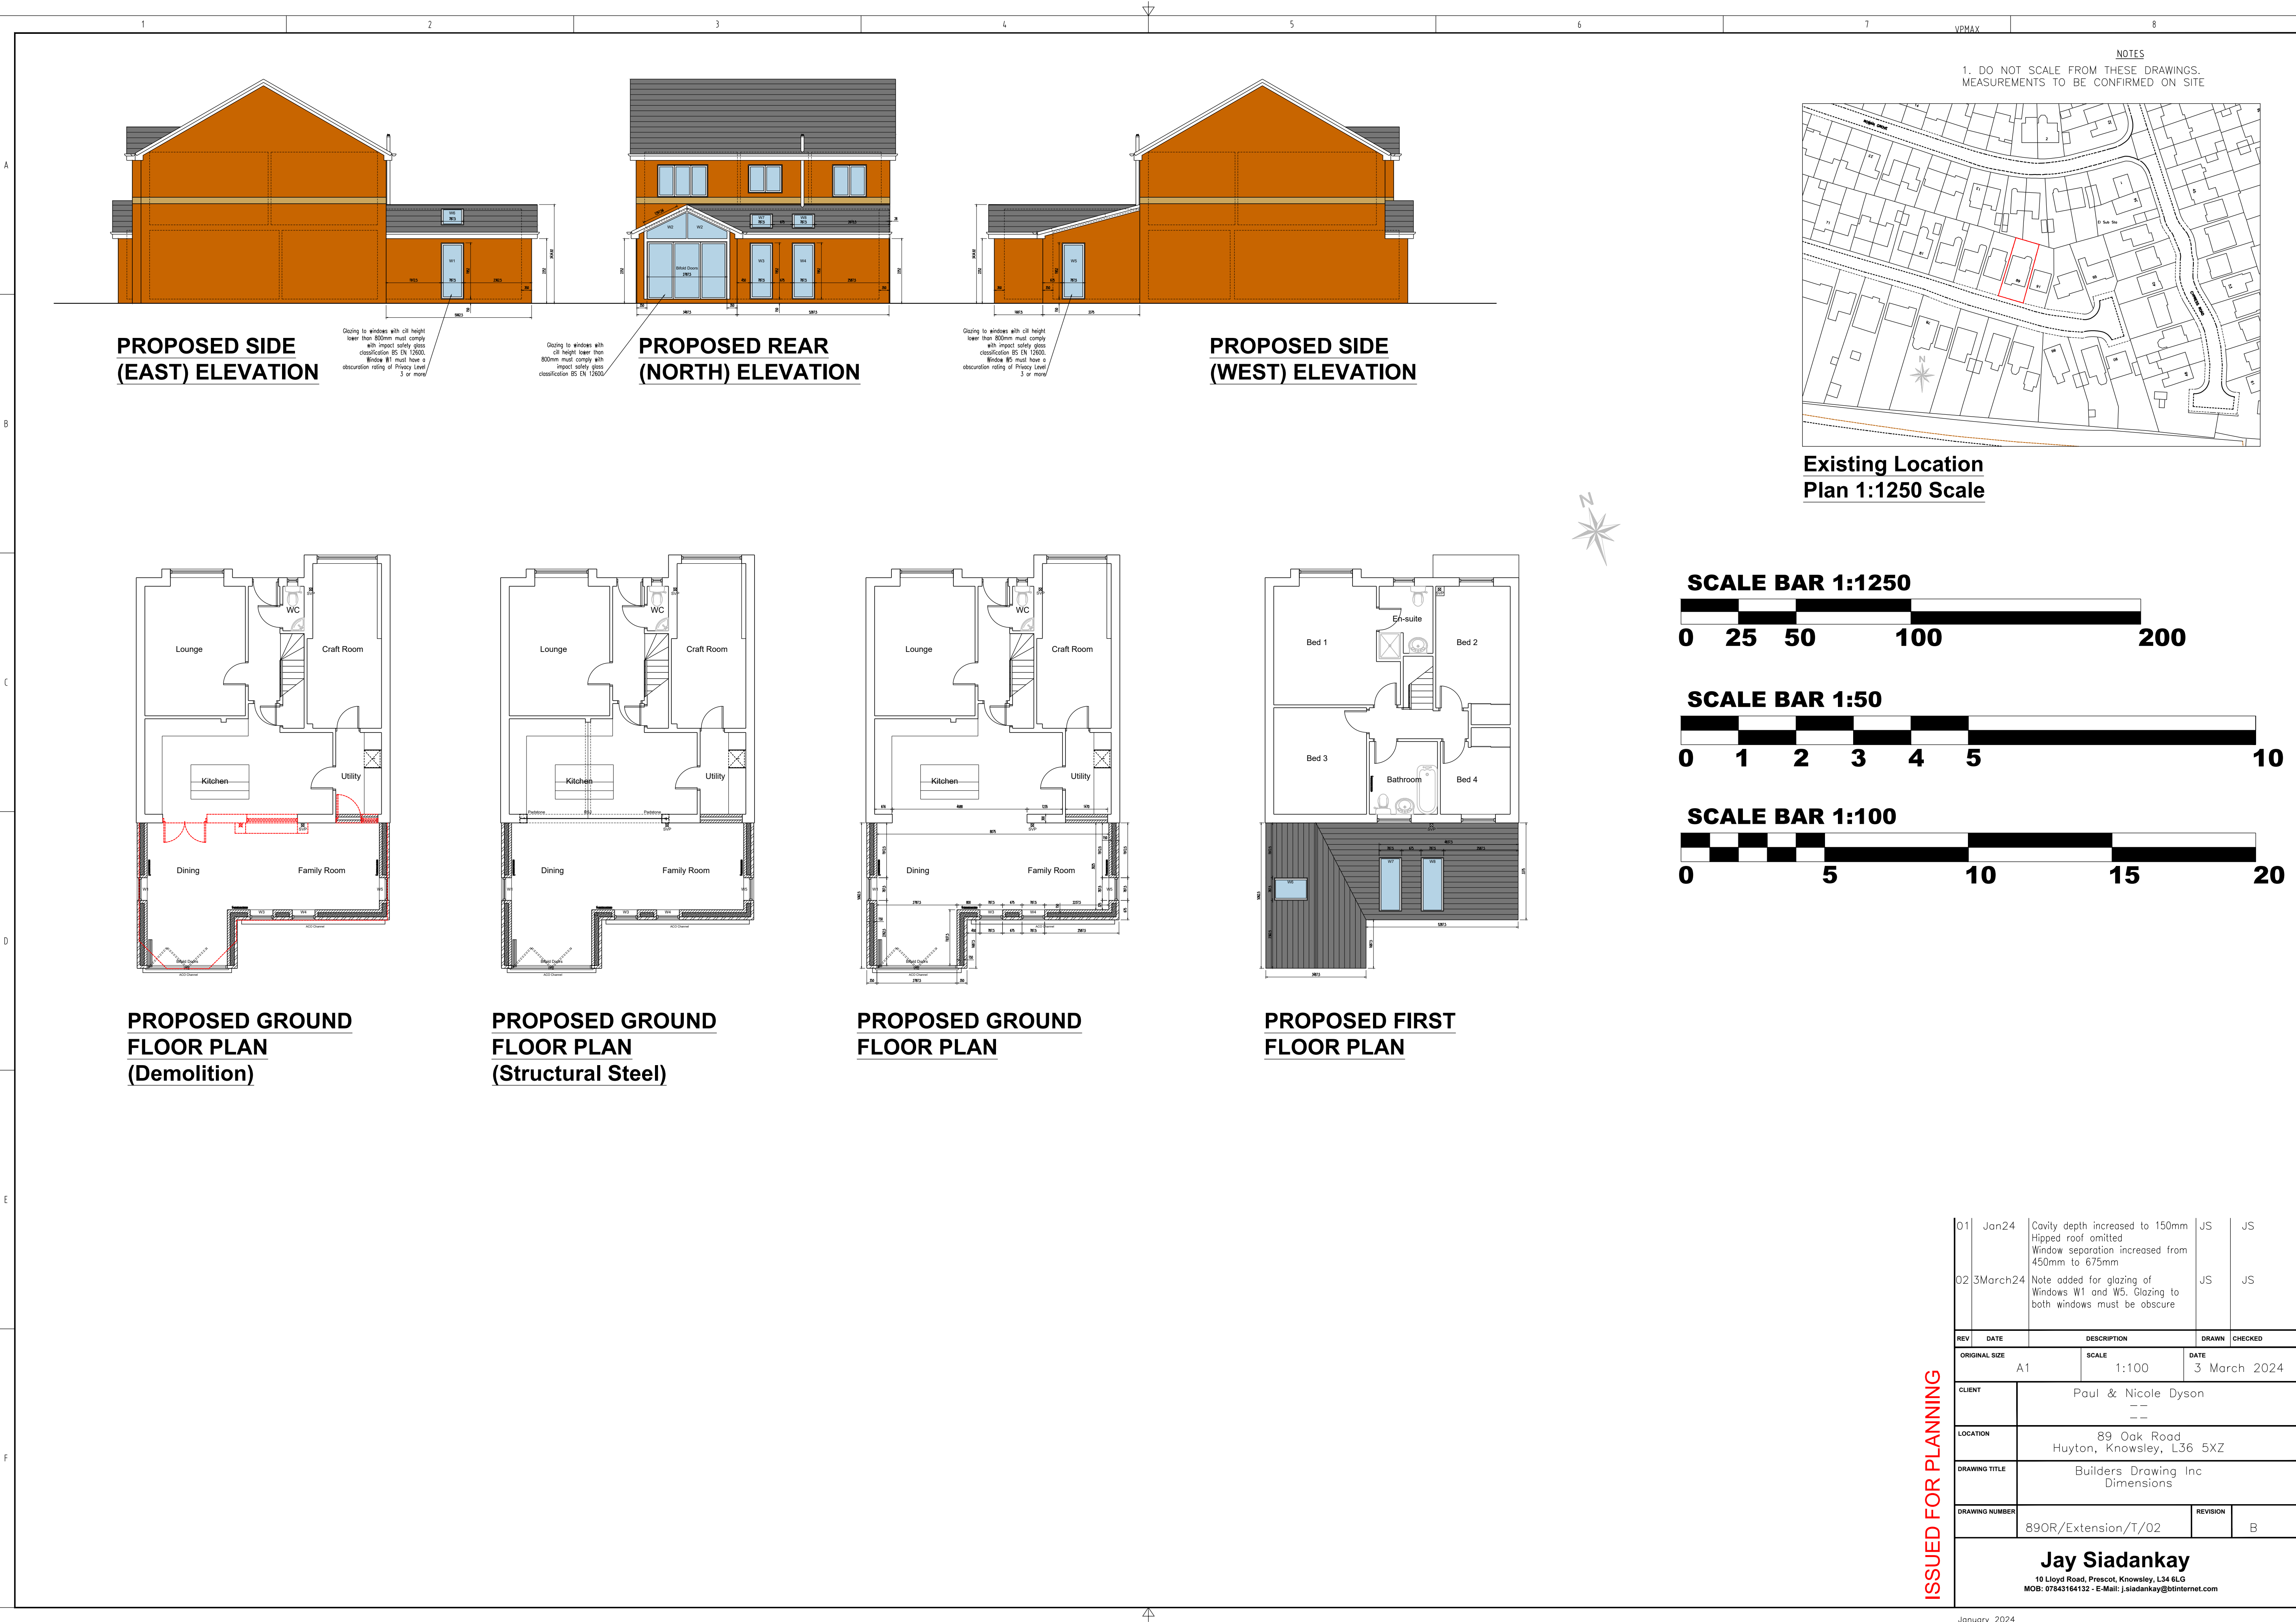


PROPOSED SIDE
(EAST) ELEVATION

PROPOSED REAR
(NORTH) ELEVATION


PROPOSED SIDE
(WEST) ELEVATION

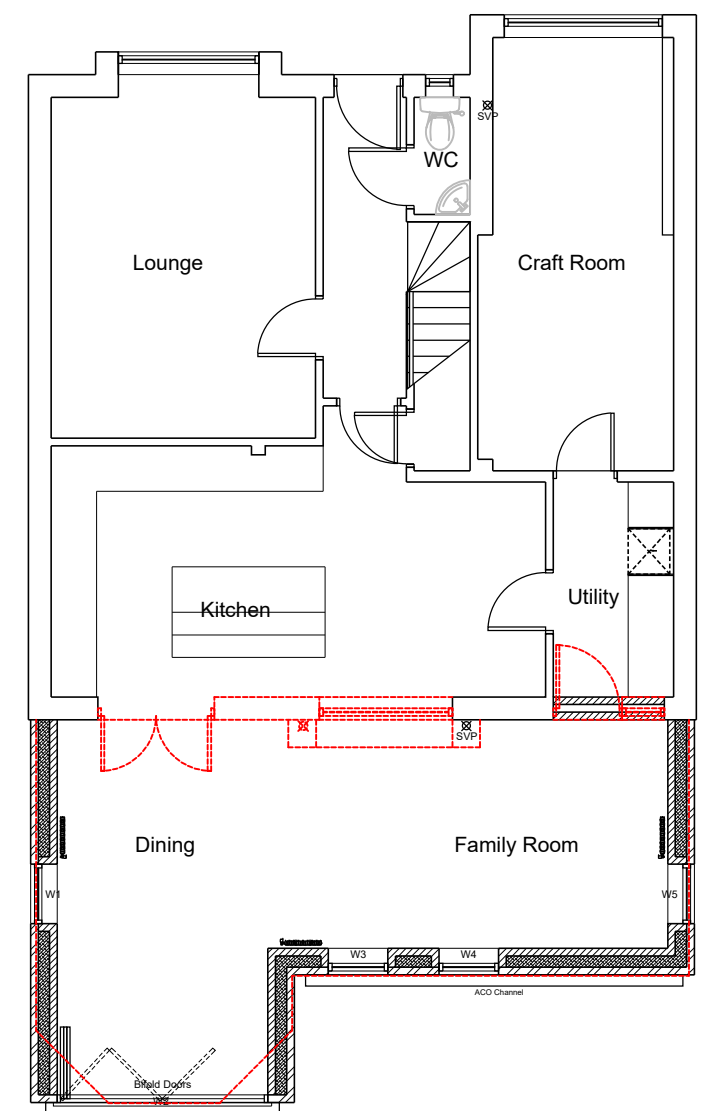


PROPOSED GROUND
FLOOR PLAN
(Demolition)

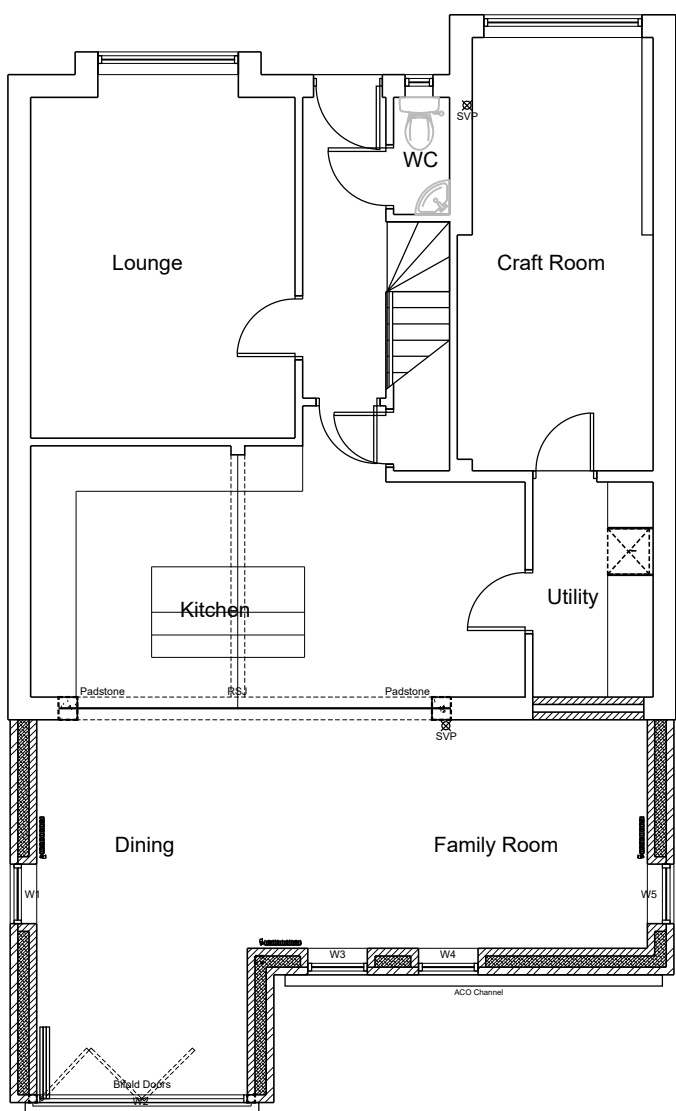


PROPOSED GROUND
FLOOR PLAN
(Structural Steel)

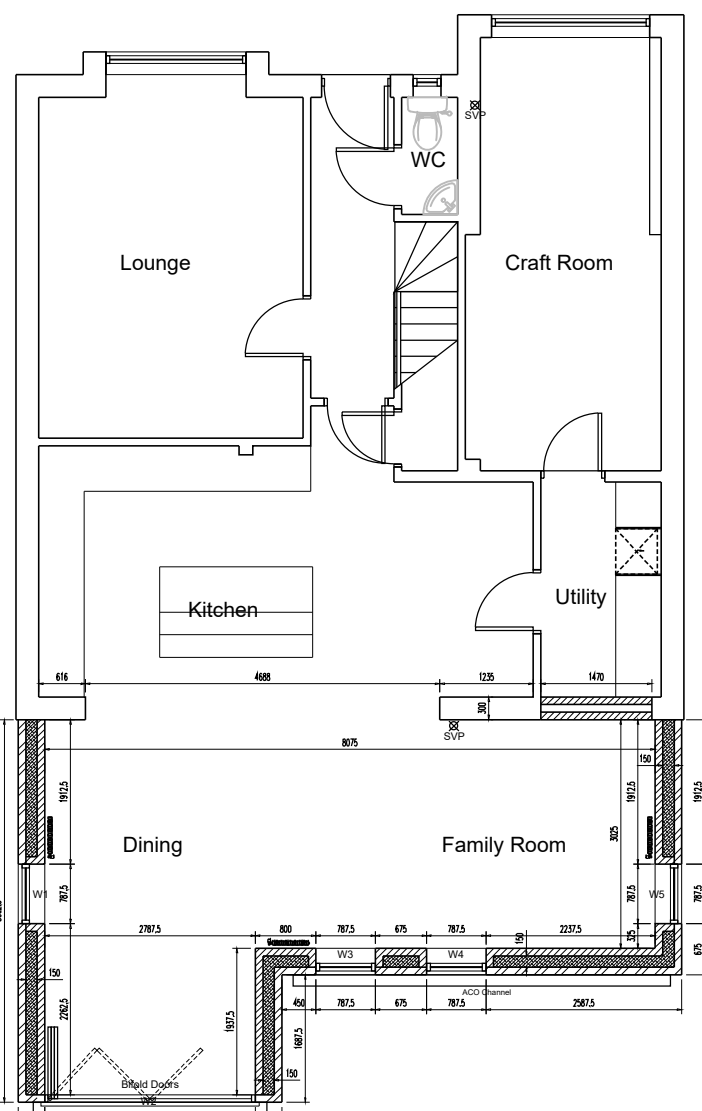

PROPOSED GROUND
FLOOR PLAN

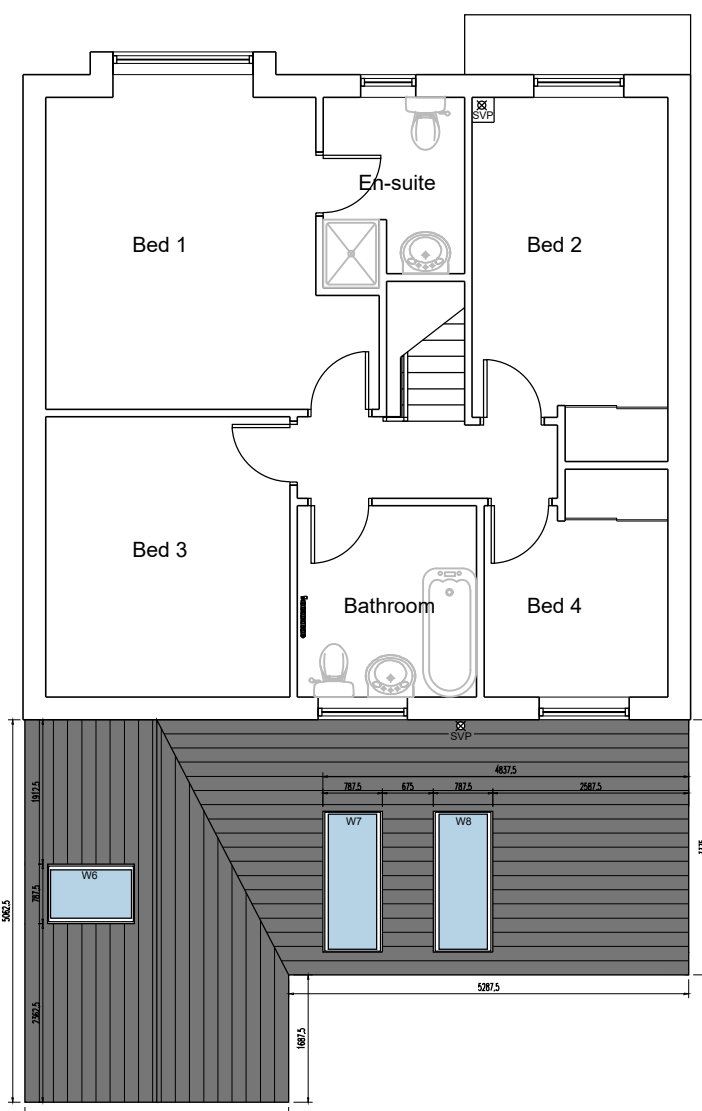


PROPOSED FIRST
FLOOR PLAN

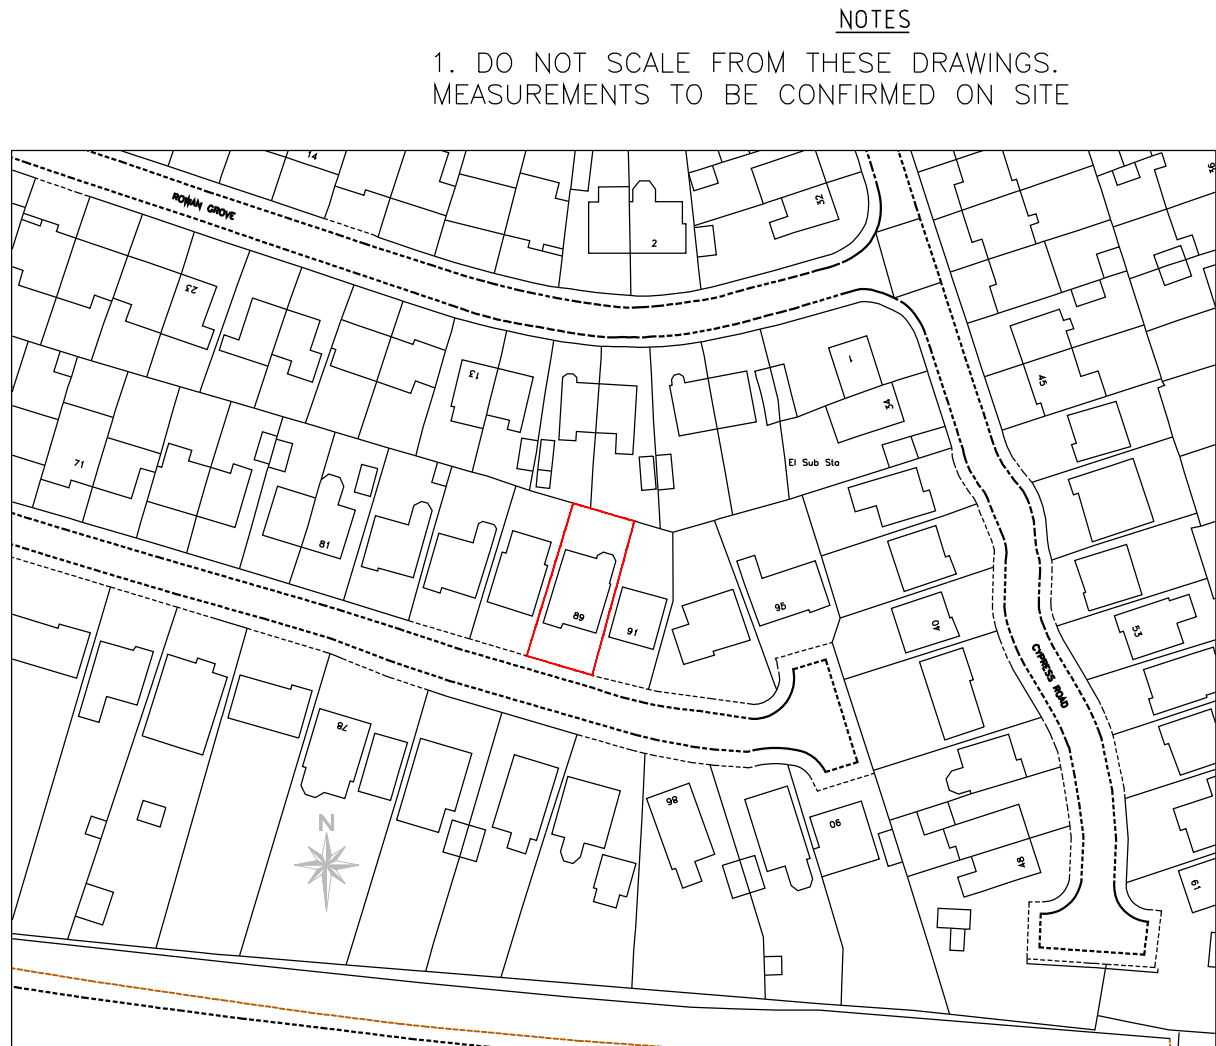


Existing Location
Plan 1:1250 Scale


SCALE BAR 1:1250

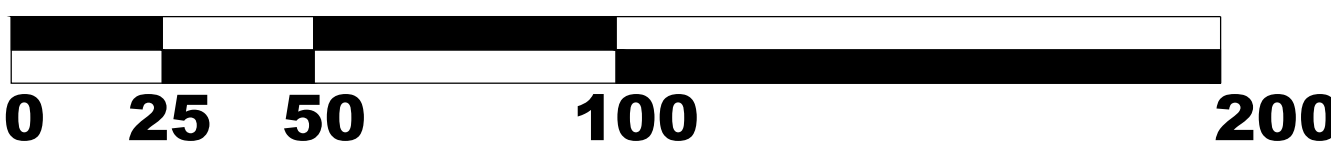

SCALE BAR 1:50

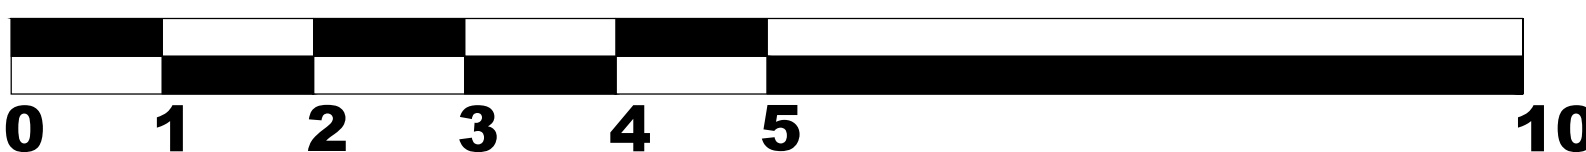

SCALE BAR 1:100

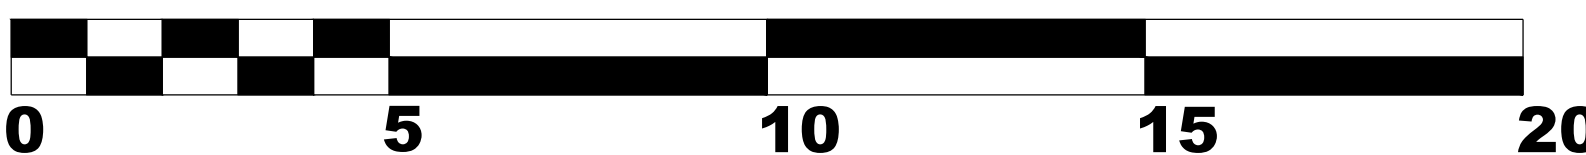

ISSUED FOR PLANNING

01	Jan24	Cavity depth increased to 150mm Hipped roof omitted Window separation increased from 450mm to 675mm	JS	JS	
02	3March24	Note added for glazing of Windows W1 and W5. Glazing to both windows must be obscure	JS	JS	
REV	DATE	DESCRIPTION	DRAWN	CHECKED	
ORIGINAL SIZE	A1	SCALE	1:100	DATE	3 March 2024
CLIENT	Paul & Nicole Dyson -- --				
LOCATION	89 Oak Road Huyton, Knowsley, L36 5XZ				
DRAWING TITLE	Builders Drawing Inc Dimensions				
DRAWING NUMBER	89OR/Extension/T/02		REVISION	B	
Jay Siadankay 10 Lloyd Road, Prescot, Knowsley, L34 6LG MOB: 07843164132 - E-Mail: j.siadankay@btinternet.com					