

Project Title

Rear Extension

Client Name

Shelly & Lewis

Project Address

31 Rupert Road
L36 9TA
Liverpool

Additional Notes

REV	Date	Description	Issued


TitleGround Floor Plan - Existing

Drawing No.

1342-01-03-001

Scale	Date	Sheet Size	Drawn by	Checked by
1:50	02/03/25	A3	JA	DB

© Copyright Studio 256 Design - Do not scale from this drawing. All dimensions to be checked and verified on site. This drawing is to be read in conjunction with all other relevant drawings and specifications. Any discrepancies in the drawings are to be reported immediately to Studio 256 Design. This drawing is not to be used for construction or sales purposes unless marked 'issued for construction'. Dimensions and area schedules are subject to change.

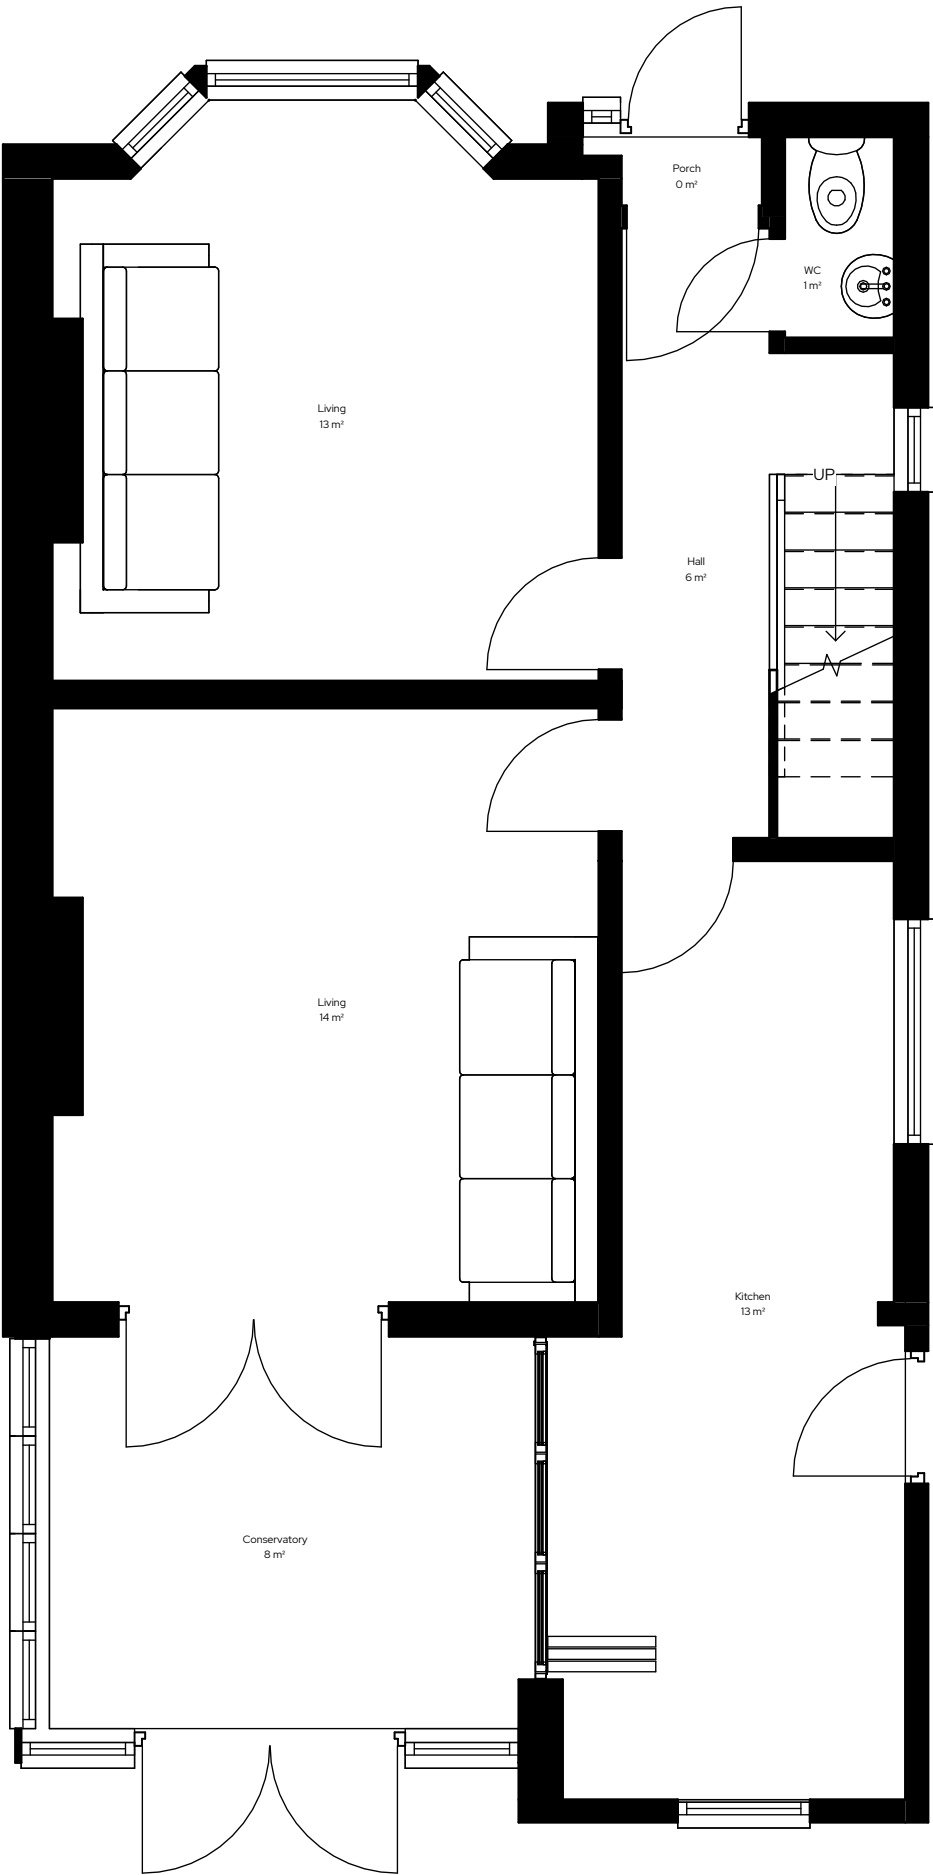

Ground Floor - Existing

