

Project Title

Rear Extension

Client Name

Shelly & Lewis

Project Address

31 Rupert Road
L36 9TA
Liverpool

Additional Notes


REV	Date	Description	Issued

TitleFirst Floor Plan - Existing

Drawing No.

1342-01-03-002

Scale	Date	Sheet Size	Drawn by	Checked by
1:50	02/03/25	A3	JA	DB

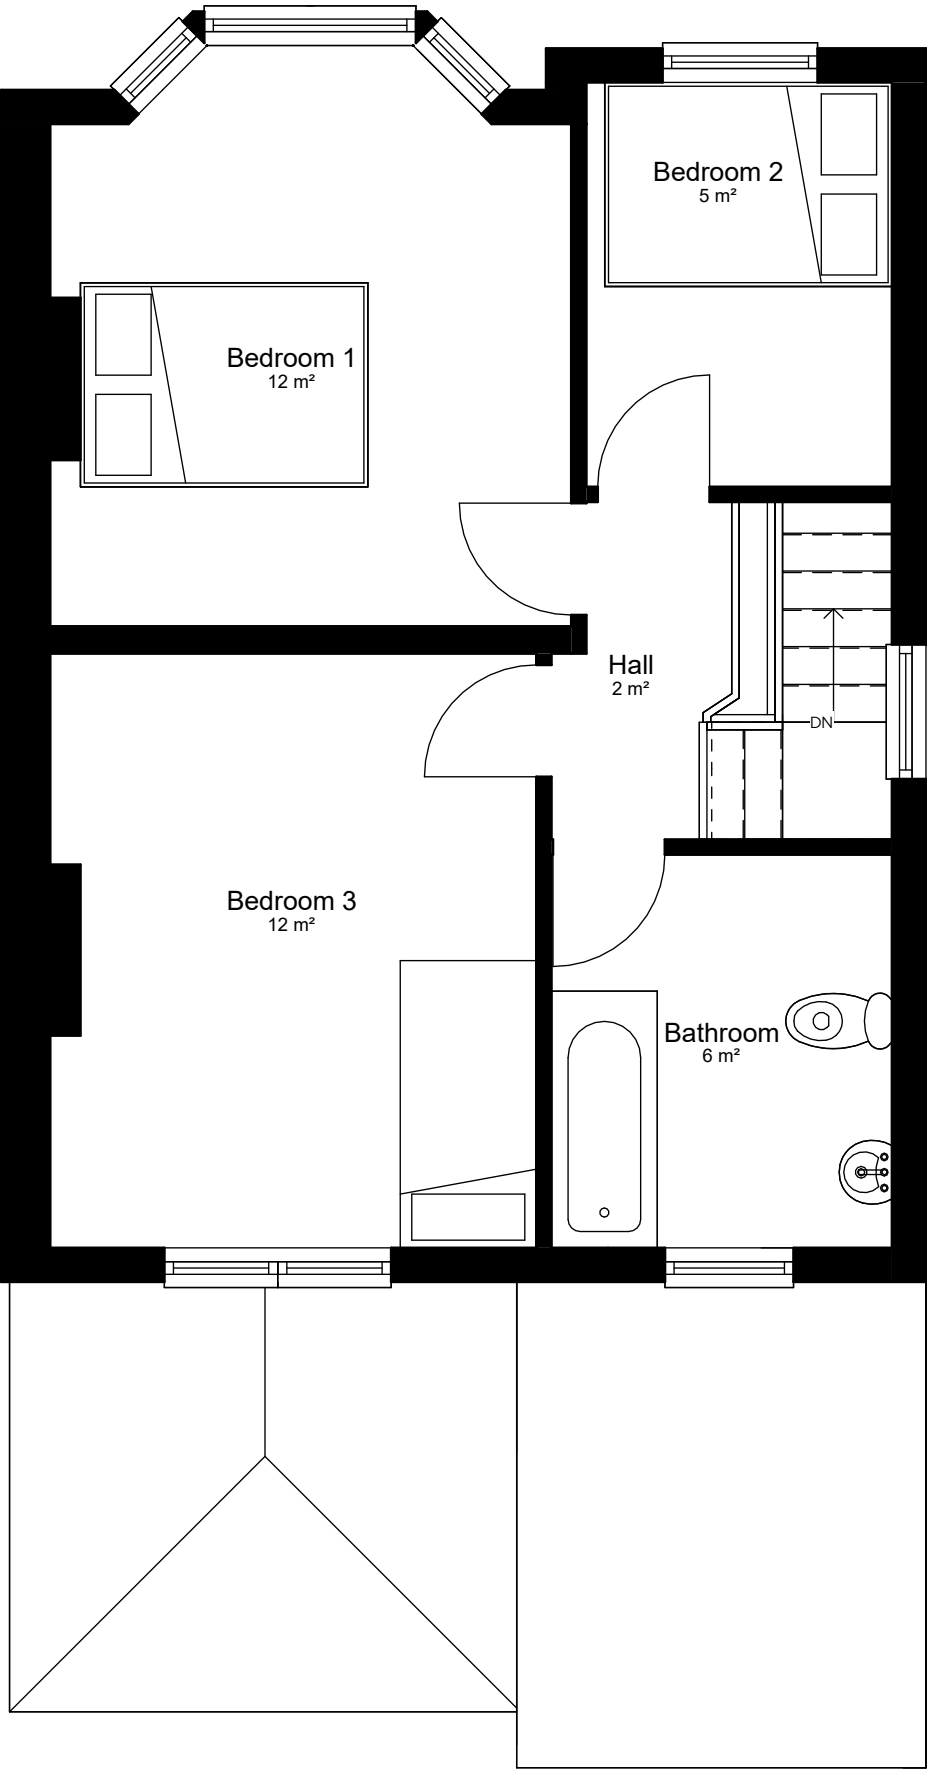

First Floor - Existing

