

VE-A2-113 Plotted By: Calum Vianiera on 17/03/2025 at 1:31 PM

THIS DRAWING REMAINS THE PROPERTY OF VITAL ENERGI AND MUST NOT BE REPRODUCED, COPIED, OR HANDED OVER TO A THIRD PARTY WITHOUT PRIOR WRITTEN CONSENT. UNCONTROLLED COPY IF PRINTED

HEALTH AND SAFETY INFORMATION

ALL WORKS SHALL BE CARRIED OUT BY COMPETENT PEOPLE.
IN ADDITION TO THE HAZARDS NORMALLY ASSOCIATED WITH THE TYPES OF WORK DETAILED ON THIS DRAWING, THE DESIGNERS HAVE REVIEWED THE H&S RISKS AND DEVELOPED A DESIGNERS RISK ASSESSMENT. THE CONTRACTOR SHALL REFER TO THE CONSTRUCTION PHASE PLAN AND ADOPT THE H&S AND DESIGNERS RISK ASSESSMENT FINDINGS IN THE DEVELOPMENT OF THEIR RAMS, BEFORE UNDERTAKING ANY WORKS. PLEASE ALSO NOTE THE FOLLOWING :-

DIFFICULT TO MANAGE

THESE MAY BE COMMON RISKS BUT BE IN AWKWARD LOCATIONS, EG. SCAFFOLDING, DELIVERIES, PROXIMITY OF GAS MAINS OR POWER LINES, WORKING IN CLOSE PROXIMITY TO THE PUBLIC ETC.

UTILITY SURVEY TO BE CARRIED OUT DURING STAGE 4. CONTRACTORS TO REVIEW DRAWING BEFORE WORKS COMMENCE. SITE IN CLOSE PROXIMITY TO PUBLIC VE TO ENSURE A SAFE SITE SET UP AND CONTINUED DURING CONSTRUCTION.

UNUSUAL

THESE MAY BE COMMON RISKS OCCURRING IN UNUSUAL CIRCUMSTANCES. THEY MIGHT ALSO BE UNUSUAL BECAUSE OF THE NATURE OF THE CONSTRUCTION METHOD OR SITE CONDITIONS, EG. UNSTABLE OR CONTAMINATED GROUND, ASBESTOS, LEAD PAINT, SILICA DUST ETC

NOT KNOWN AT THIS TIME - SITE INVESTIGATION TO BE COMPLETED DURING NEXT STAGE OF DESIGN.

NOT LIKELY TO BE OBVIOUS TO A CONTRACTOR OR DESIGNER .

THE CONTRACTOR, AT THE PRICING STAGE, AS WELL AS DURING THE DESIGN CYCLE MAY NOT BE AWARE OF SOME OF THE LESS OBVIOUS RISKS EG. STRUCTURAL ISSUES ASSOCIATED WITH WORKING AROUND EXISTING FOUNDATIONS, FRAGILE ROOFS OR FRAGILE SURFACES ETC.

SITE CLOSE TO CAR PARK EXISTING BUILDING, PROCAUTION TO BE TAKEN DURING WORKS AND TO NOT DISTRURB EXISTINGN FOUNDATION.

OPERATIONAL ACCESS - HORIZONTAL, VERTICAL, PEDESTRIAN, VEHICLE / PLANT

ARE THERE SIGNIFICANT ISSUES REGARDING ACCESS ? IF YES OUTLINE BELOW OR REFER TO APPROPRIATE DOCUMENT ETC.

NO ISSUES REGARDING ACCESS AS THE SITE RUNS ALONG A MAIN ROAD THEREFORE DELIVERIES/COLLECTIONS CAN BE EASILY ORGANISED. TRAFFIC MANAGEMENT PLAN TO BE GIVEN TO ALL CONTRACTORS AND DELIVERIES.

OPERATIONAL HANDLING / LIFTING STRATEGY

HAVE YOU IN SO FAR AS REASONABLY PRACTICABLE REDUCED MANUAL LIFTING? IDENTIFY ANY ITEMS THAT MAY REQUIRE EXCESSIVE LIFTING ARRANGEMENTS TO BE PUT IN PLACE AS WELL AS IDENTIFY ANY UNUSUAL RISKS ASSOCIATED WITH HANDLING AND LIFTING.

VE SITE TEAM TO REVIEW RAMS AND WORKS BEFORE COMMENCEMENT. ANY ISSUES TO BE RAISED TO PROJECT MANAGER

HEALTH AND SAFETY FILE INCLUSIONS

IDENTIFY ANY HAZARDS / SIGNIFICANT RISKS ASSOCIATED WITH MAINTENANCE OR REMOVAL / DEMOLITION OF THE CONTENTS OF THIS DRAWING AT A LATER DATE.

ASSESSMENTS OF FIRE, SLIP TRIPS AND FALLS AND OTHER HEALTH AND SAFETY FACTORS TO BE CARRIED OUT PRIOR TO WORKS.

GENERAL NOTES:

ALL BUILDERS WORK IS TO BE CONSTRUCTED IN ACCORDANCE WITH THE CURRENT AND RELEVANT BUILDING REGULATIONS AND BRITISH STANDARDS. MANUFACTURERS INSTALLATION/ GUIDANCE NOTES ARE TO BE READ IN CONJUNCTION TO TASK BEING CARRIED OUT.

ALL DIMENSIONS ON DRAWING ARE IN MILLIMETERS UNLESS OTHERWISE STATED. ALL LEVELS ON DRAWING ARE IN METERS UNLESS OTHERWISE STATED.

THE CONTRACTOR SHALL BE RESPONSIBLE FOR THE ACCURACY OF ALL DIMENSIONS AND FOR THE CORRECT SETTING OUT OF WORK CARRIED OUT ON SITE.

THIS DRAWING IS TO BE READ IN CONJUNCTION WITH ALL RELEVANT ARCHITECTURAL, STRUCTURAL AND MECHANICAL DRAWINGS/ SPECIFICATIONS ISSUED.

ALL MATERIALS AND WORKMANSHIP SHALL BE IN ACCORDANCE WITH THE RELEVANT SPECIFICATIONS AND BRITISH STANDARDS


THE CONTRACTOR SHALL ENSURE THE STABILITY OF THE BUILDING AND ANY ADJOINING STRUCTURES IS MAINTAINED AT ALL STAGES OF CONSTRUCTION. THE CONTRACTOR SHALL DESIGN, INSTALL AND MAINTAIN ANY NECESSARY TEMPORARY WORKS.

CONTRACTOR TO PROVIDE METHOD STATEMENTS AND RISK ASSESSMENTS TO THE ENGINEER AND PLANNING SUPERVISOR A MINIMUM OF 14 DAYS BEFORE THE WORKS COMMENCE


THIS DRAWING IS TO BE READ IN CONJUNCTION WITH:

50890-VE-BL-XX-DR-A-XX02 PROPOSED SITE PLAN
50890-VE-BL-XX-DR-A-XX03 LOCATION PLAN
50890-VE-BL-XX-DR-A-XX06 EXISTING SITE PLAN
50890-VE-BL-XX-DR-A-XX07 HARD & SOFT LANDSCAPING
50890-VE-BL-XX-DR-A-XX08 SITE COMPOUND SET UP
50890-VE-BL-XX-E-A-XX01 EXISTING ELEVATIONS
50890-VE-BL-XX-E-A-XX02 PROPOSED ELEVATIONS
50890-VE-BL-XX-E-A-XX03 PROPOSED ELEVATIONS (SITE)

GENERAL ARRANGEMENT
(SCALE 1:100)

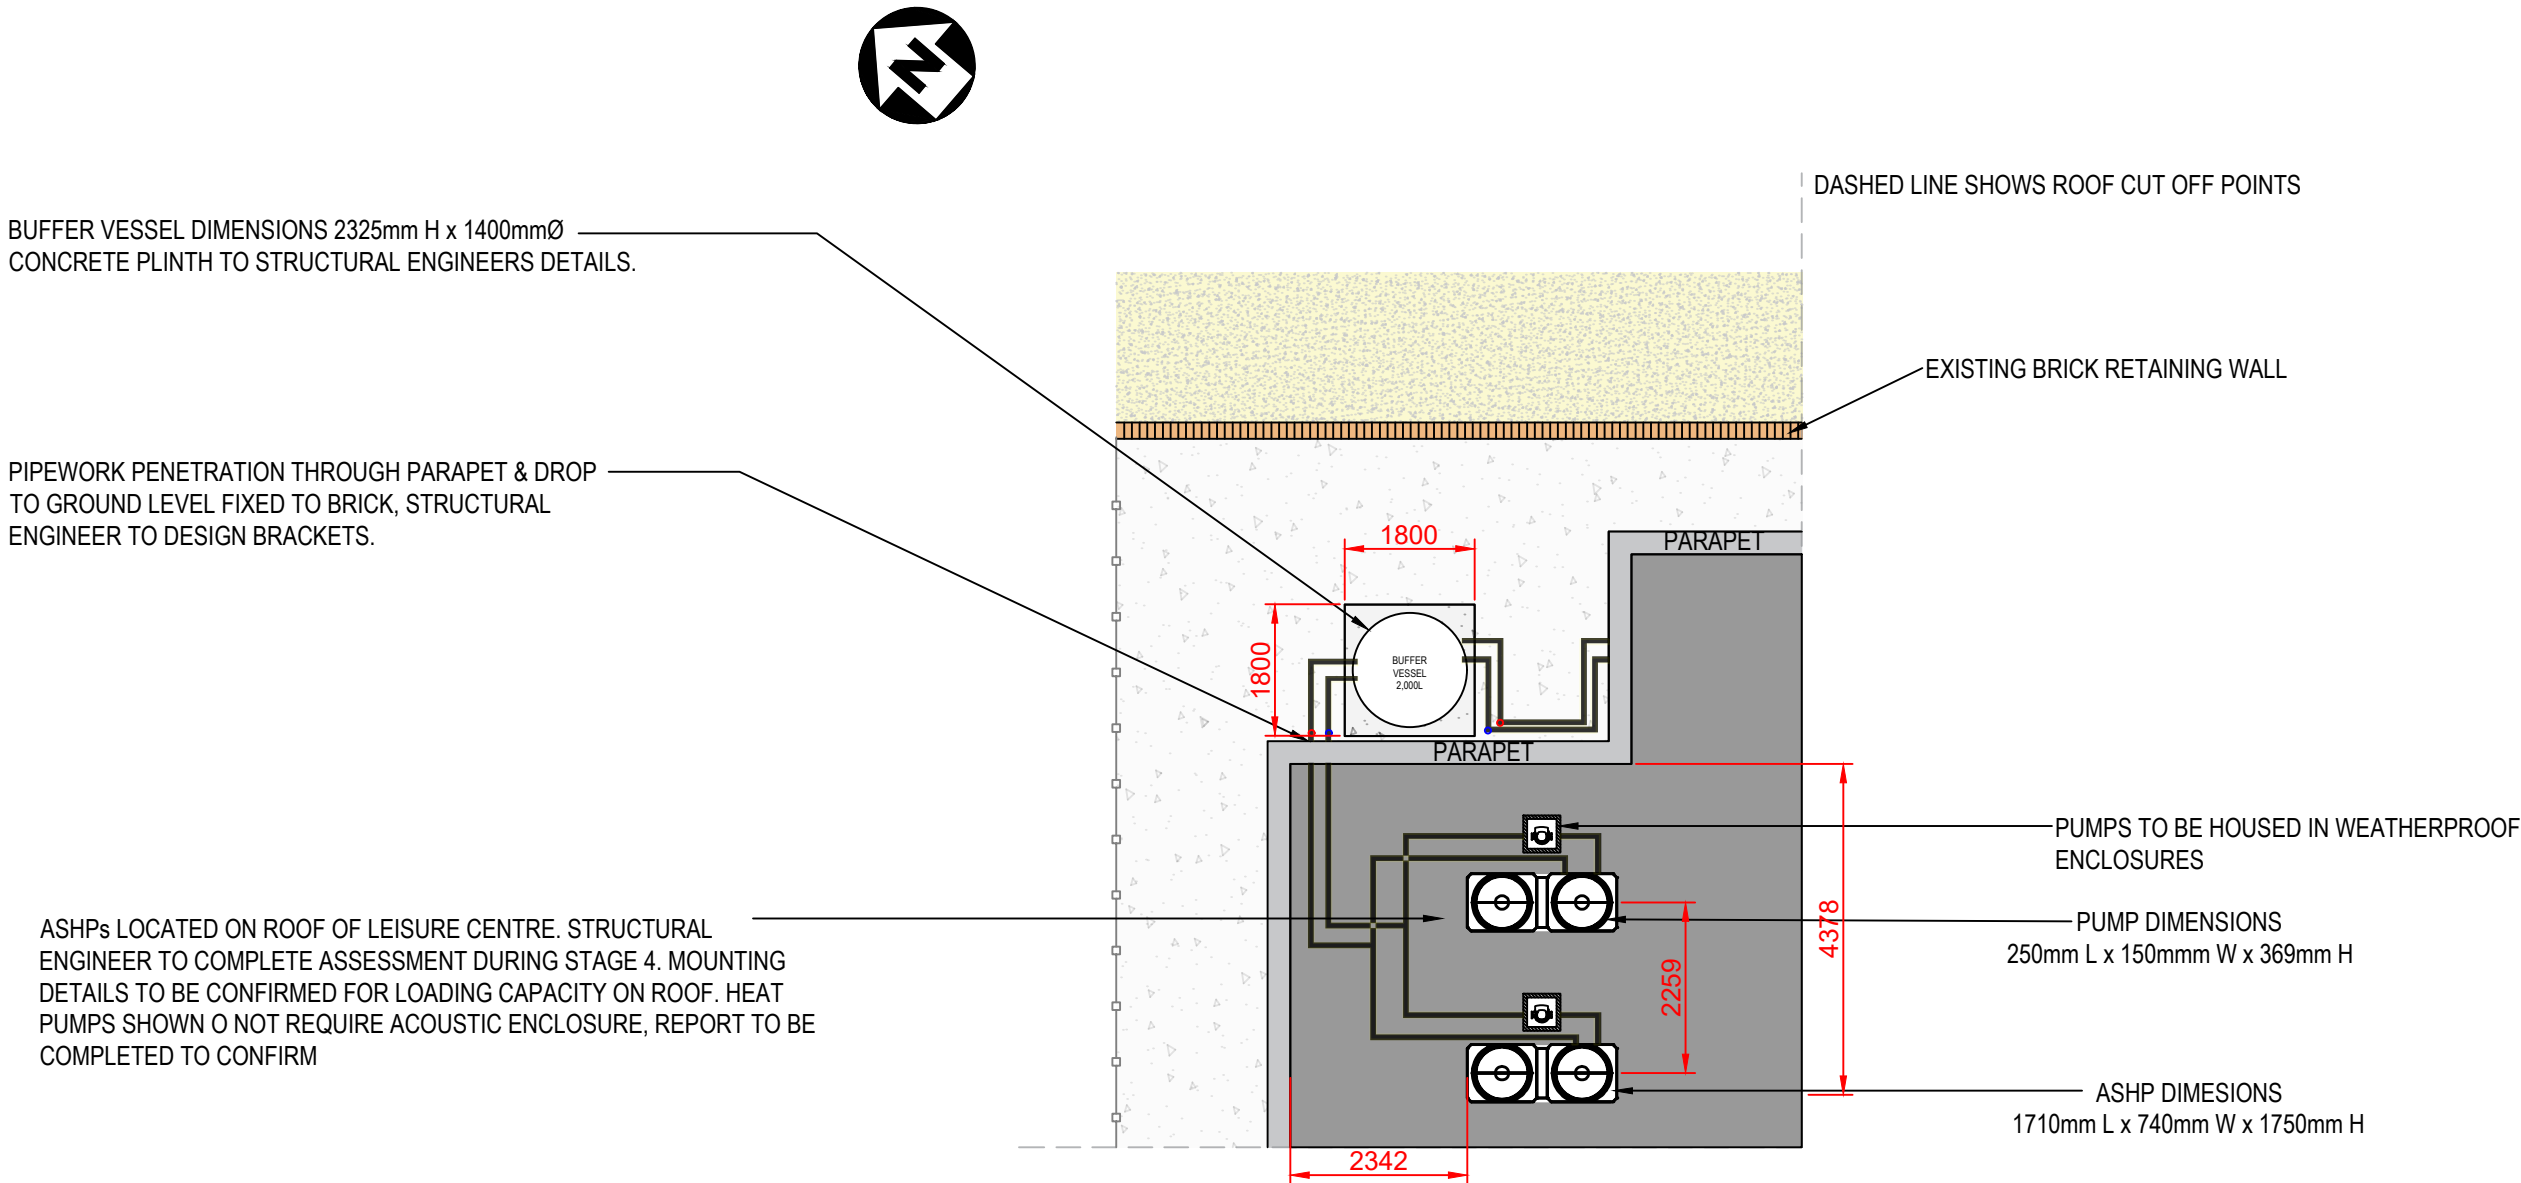

ISSUED FOR PLANNING
APPROVAL

 

						*
						*
PA3	17.03.26	ISSUED FOR PLANNING APPROVAL - SCALE CHANGED TO 1:100 FOR PLANNER	RLC	CV	RJR	*
PA2	10.02.26	ISSUED FOR PLANNING APPROVAL	RLC	CV	RJR	*
C1	28.11.25	ISSUED FOR CONSTRUCTION	RLC	CV	RJR	*
P1	22.10.25	ISSUED FOR STAGE APPROVAL	RLC	CV	RJR	*
PA1	15.10.25	ISSUED FOR PLANNING APPROVAL	RLC	CV	RJR	*
REV	DATE	DESCRIPTION	DRN	CHK	APP	CAD QA



Vital Energi. Century House, Roman Road, Blackburn, Lancashire, BB1 2LD
Tel: +44 (0)1254 296 000 Fax: +44 (0)1254 296 040

Project: LCR DECARB PRESCOT SOCCER CENTRE					
Title: PRESCOT SOCCER CENTRE GENERAL ARANGEMENT					
DATE	15.10.2025	SCALE	1:100	SHEET	A1
PLANNING APPROVAL				Status: S4	Stage: 5
50890-VE-PSC-XX-DR-A-XX01				Drg-No:	Rev: PA3