



THESE DRAWINGS ARE
COPYRIGHTS TO GEO-NEO
Architectural

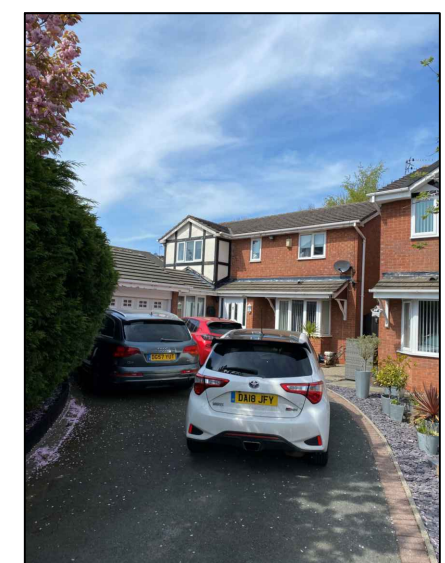


AS EXISTING

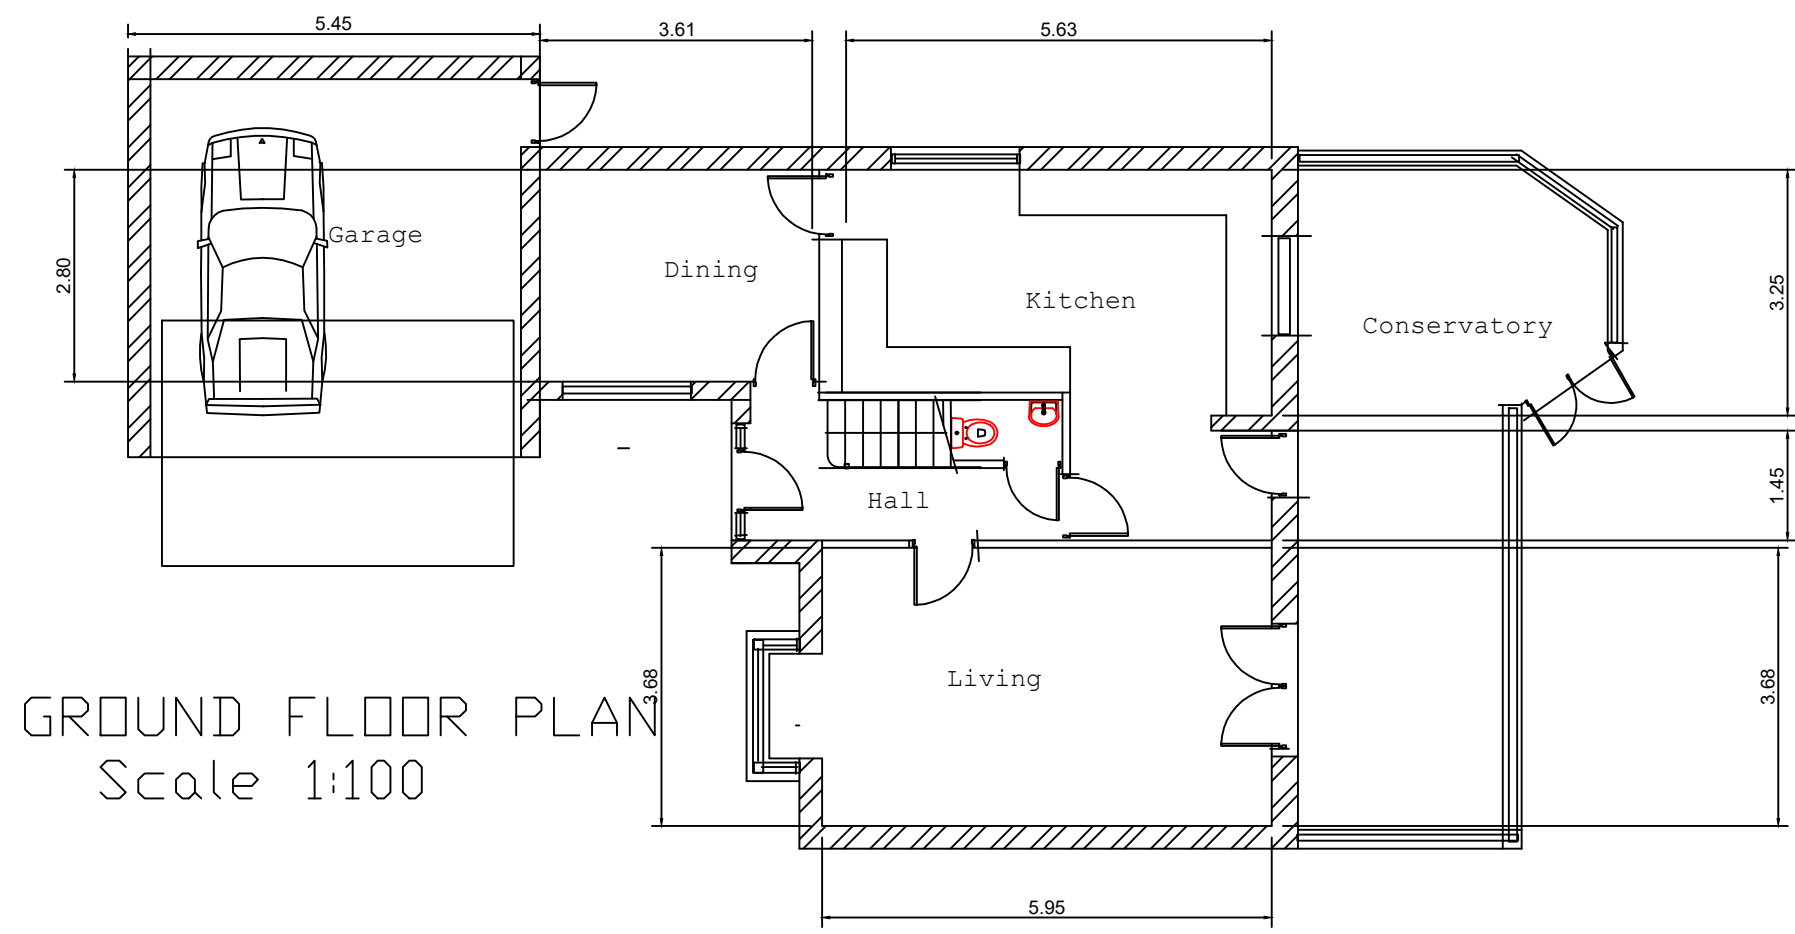


GROUND FLOOR PLAN
Scale 1:100

AS EXISTING
SCALE 1:100

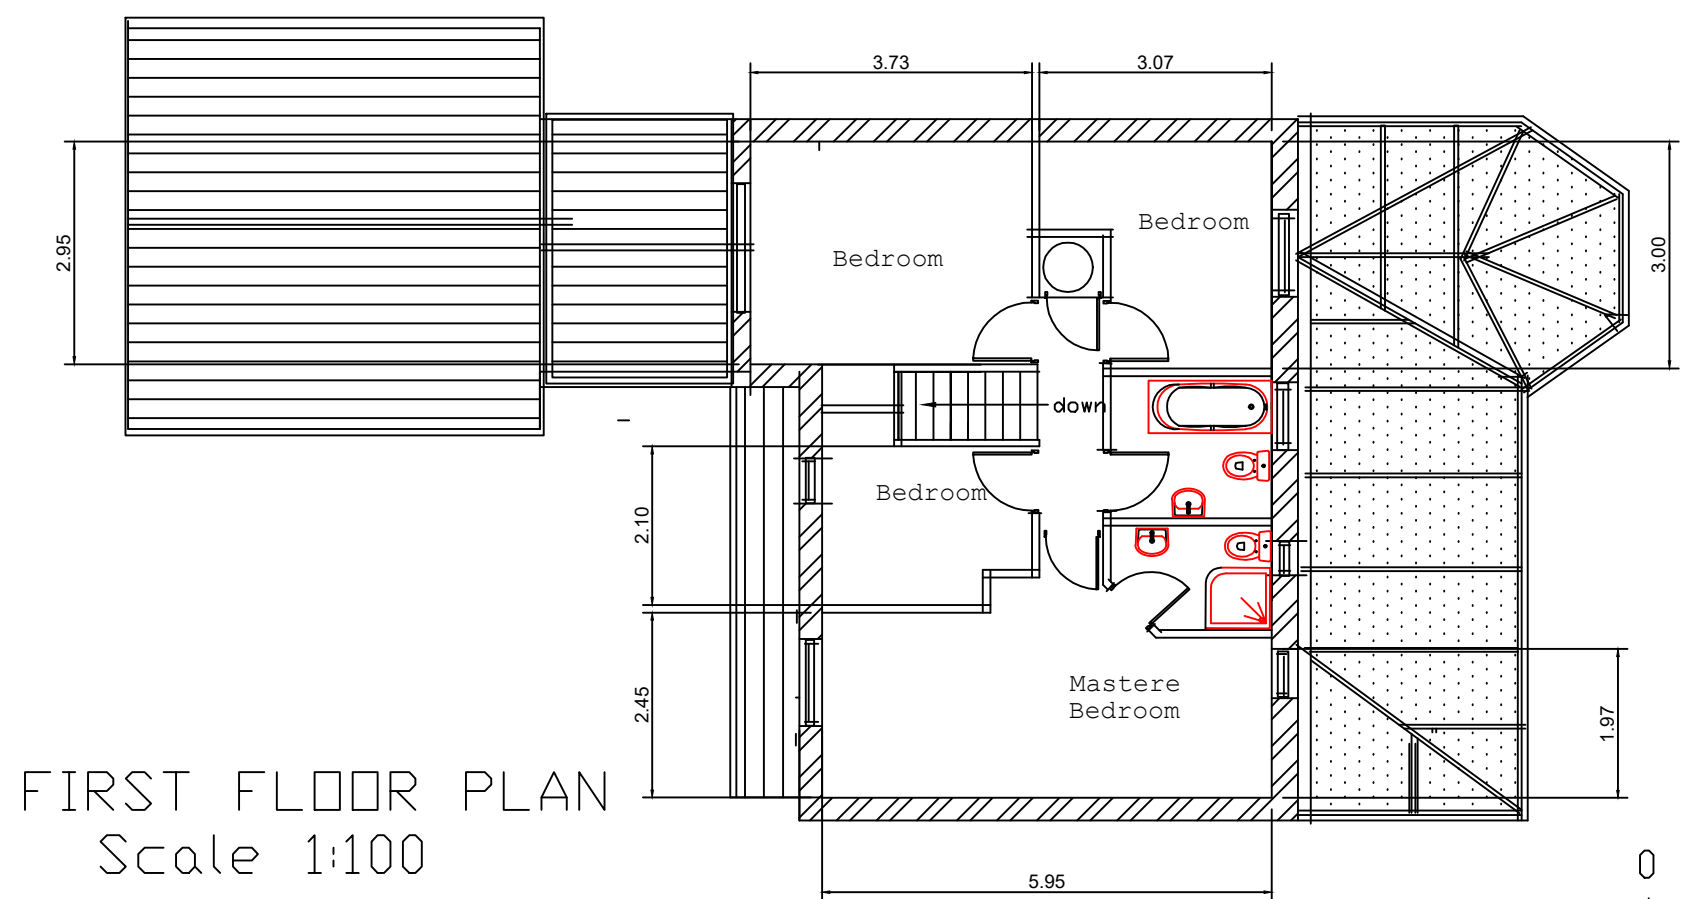

FIRST FLOOR PLAN
Scale 1:100

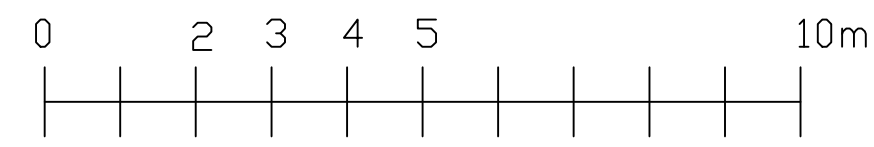

Location: 23 Woodbridge Avenue Halewood L26 7XH	
clients: Mr & Mrs M Oshaughnessy	
project: Adding extra floor to original house on permitted development, two storey rear extension & front-side first floor extension to a detached house	
drawing: EXISTING Floor Plans	
drawing no.: W.21/33/01	scale: 1:100
mobile: GEORGE 07973931450	date: May 2021
GEO-NEO UK Ltd Architectural Co. 7a Orchid Grove Liverpool L17-7EY Tel/Fax: 0151-727 8223.	
e-mail: geoneouk@gmail.com	