



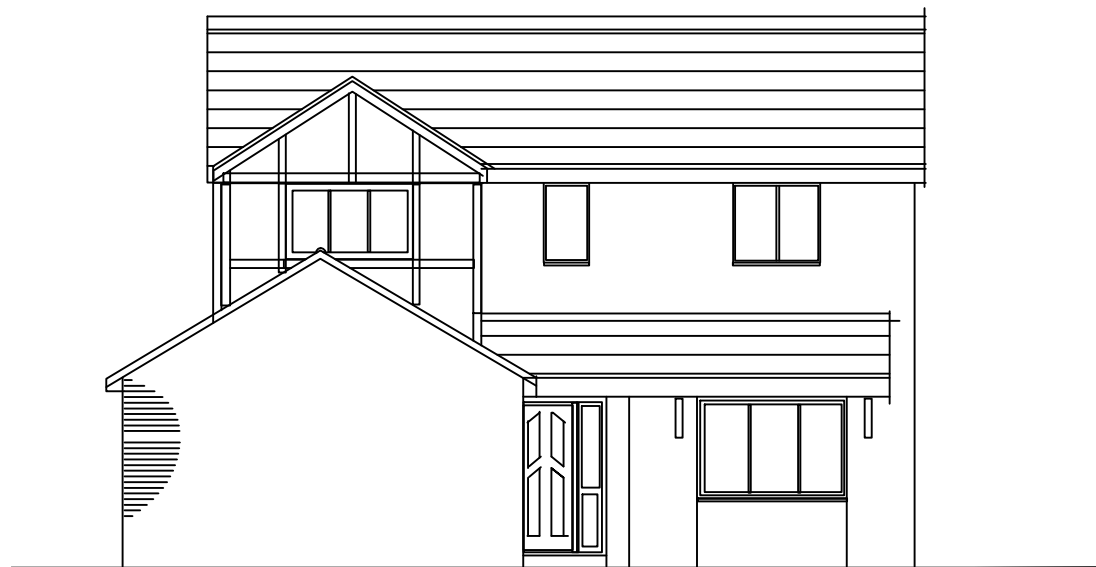


Front Elevation

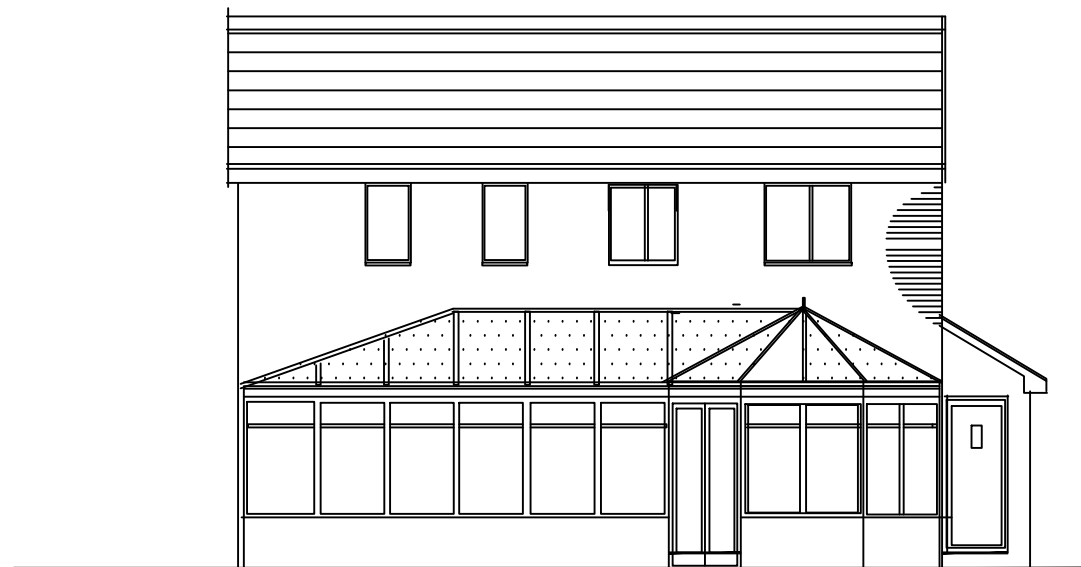


Rear Elevation

THESE DRAWINGS ARE
COPYRIGHTS TO GEO-NEO
Architectural

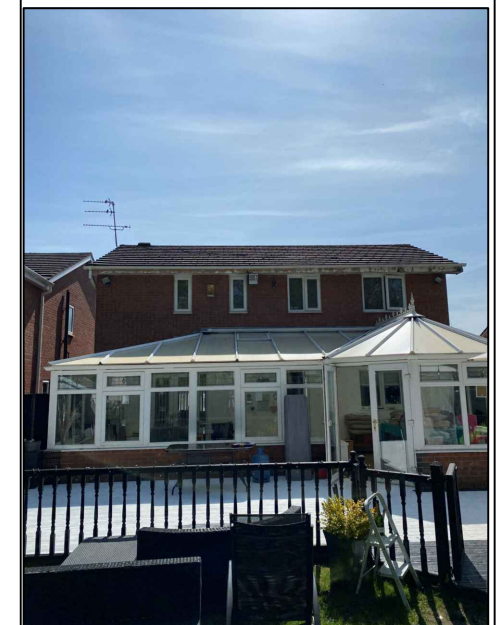


AS EXISTING- REAR

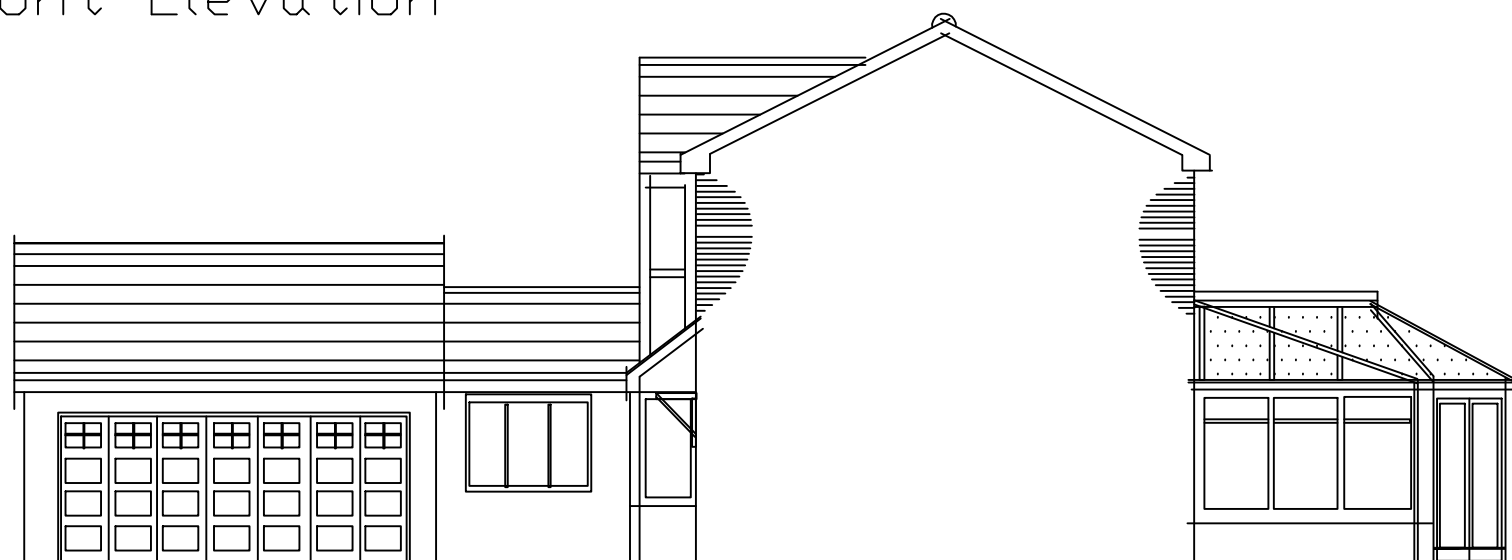


Side Elevation

EXISTING
ELEVATIONS

Scale 1:100

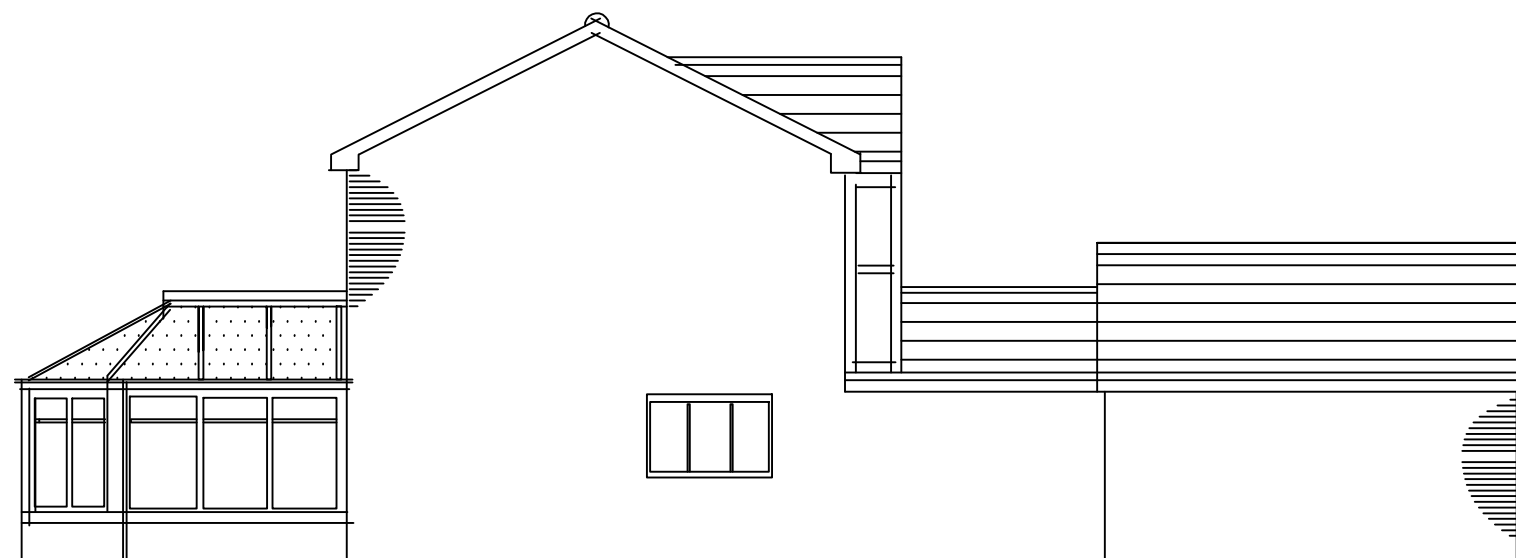

Side Elevation

 

Location:
23 Woodbridge Avenue
Halewood L26 7XH

clients: Mr & Mrs M Oshaughnessy

project:

Adding extra floor to
original house on
permitted development,
two storey rear
extension & front-side
first floor extension to
a detached house

Existing Elevations

drawing no.: W.21/33/02 scale: 1:100

mobile:GEORGE 07973931450 date: October 2021

GEO-NEO UK Ltd Architectural Co.
7a Orchid Grove
Liverpool L17-7EY
Tel/Fax: 0151-727 8223.

e-mail: geoneouk@gmail.com