



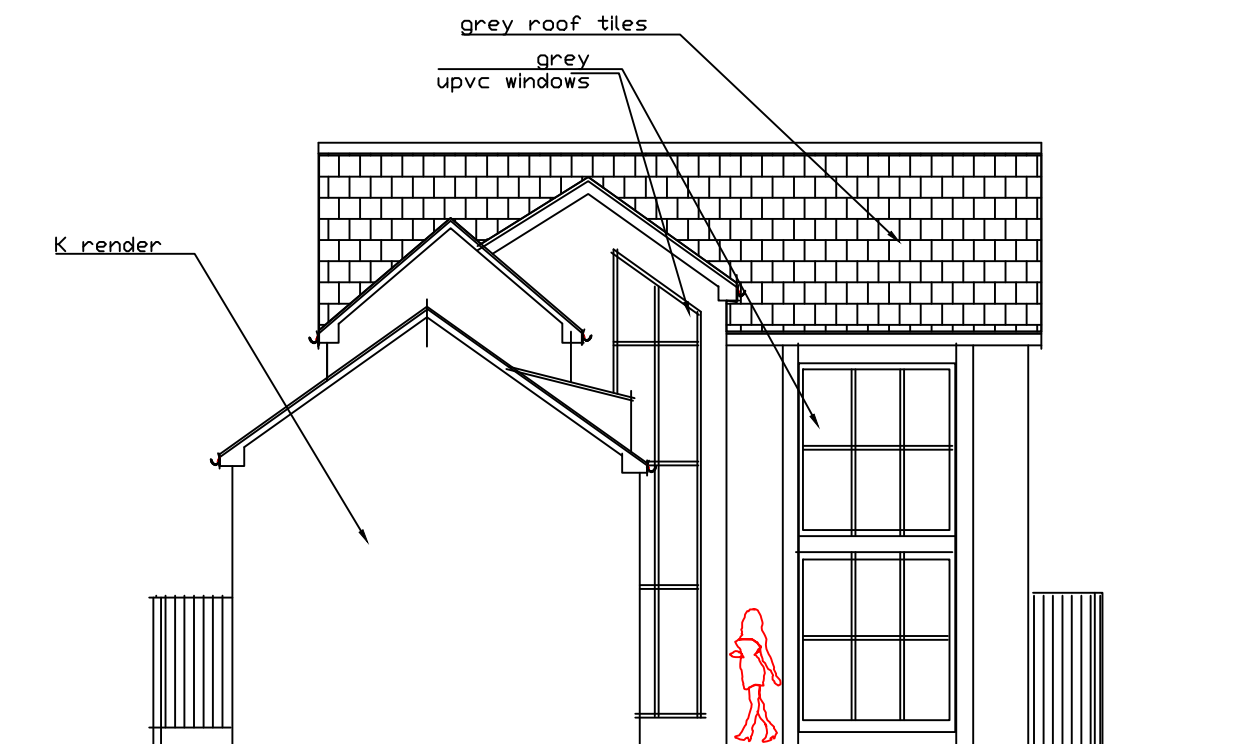


Front Elevation

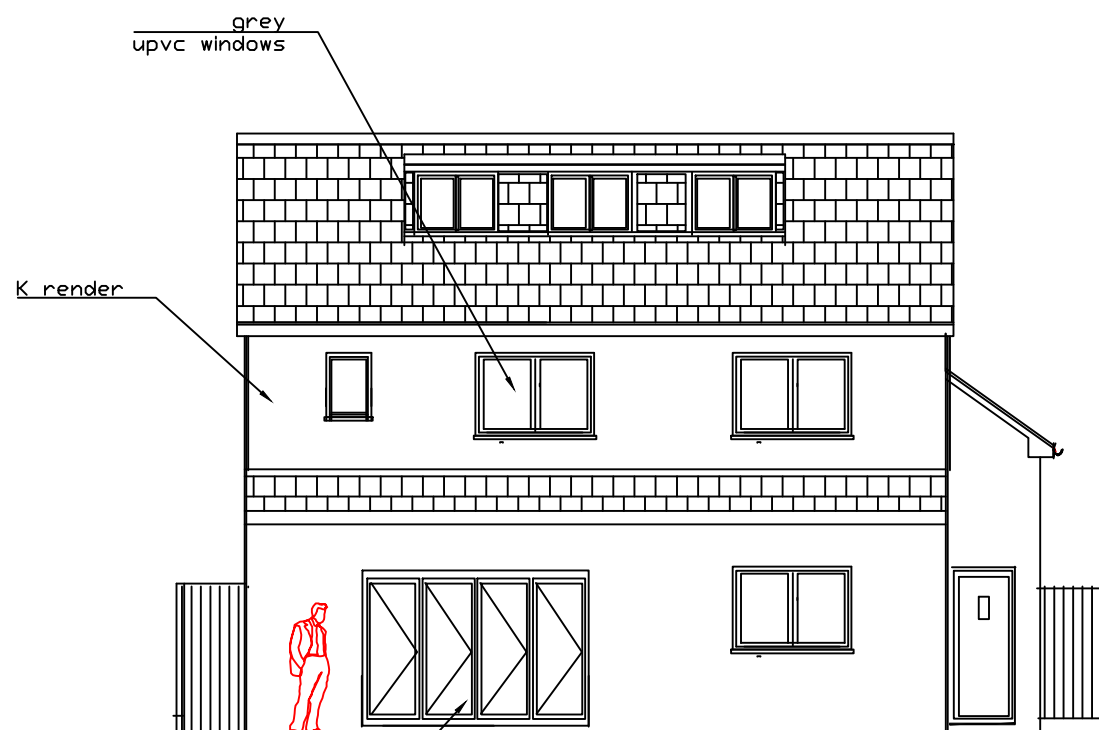

Rear Elevation

bi fold doors

AS PROPOSED
Scale 1:100

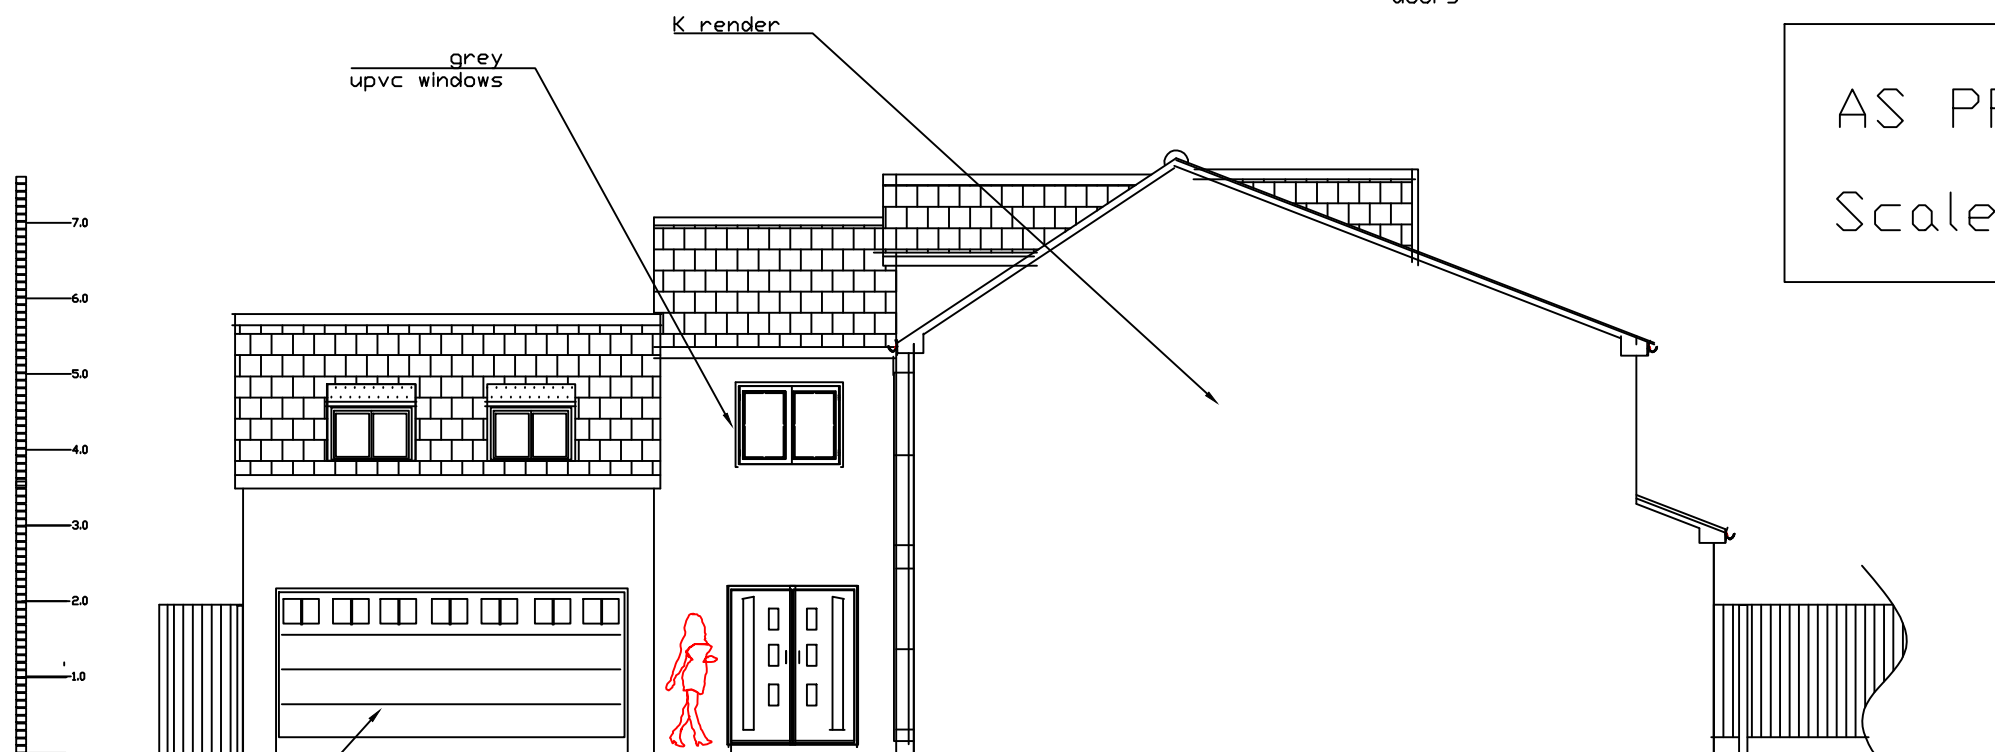

Side Elevation

grey garage door



Location:
23 Woodbridge Avenue
Halewood L26 7XH

clients: Mr & Mrs M Oshaughnessy

project:
Adding extra floor to
original house on
permitted development,
two storey rear
extension & front-side
first floor extension to
a detached house

PROPOSED Elevations

drawing no.: W.21/33/05	scale: 1:100
mobile:GEORGE 07973931450	date: October 2021

GEO-NEO UK Ltd Architectural Co.
7a Orchid Grove
Liverpool L17-7EY
Tel/Fax: 0151-727 8223.

e-mail: geoneouk@gmail.com