
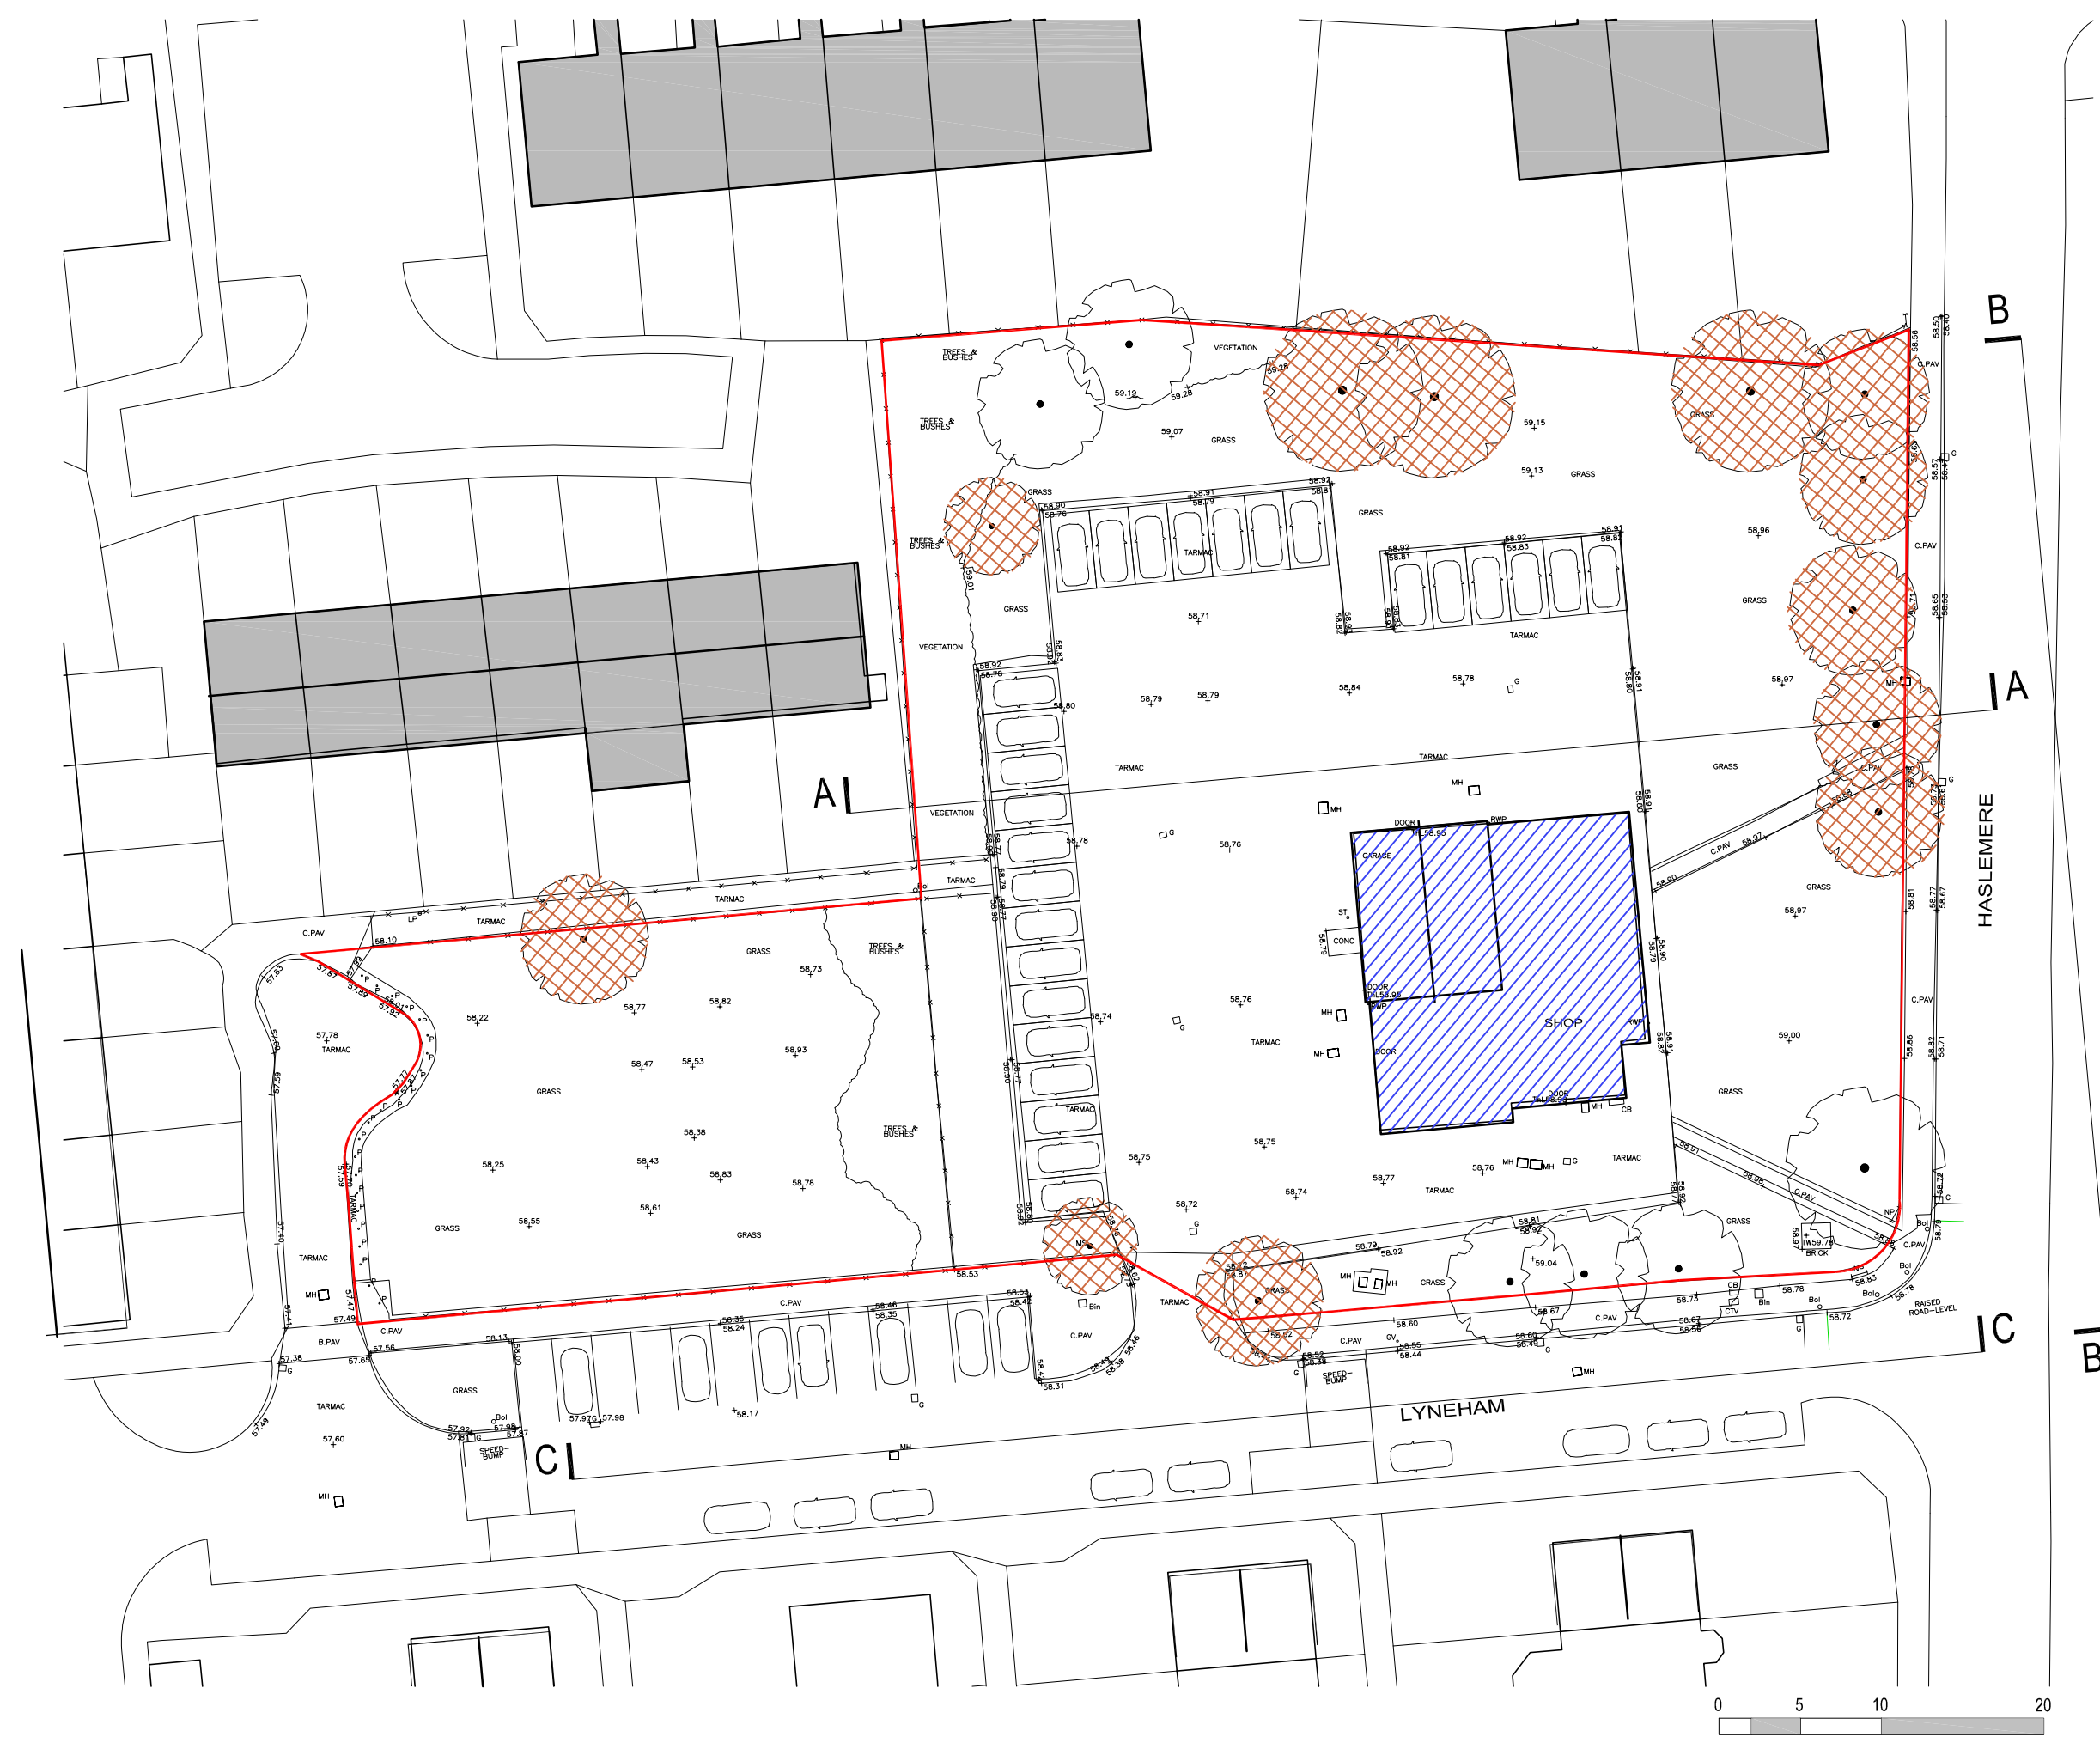


- KEY**
- Application Site
 - Existing Shop
 - Trees to be removed
 - New trees
 - Footpaths to adoptable standards.
 - Natural grey concrete slabs or setts
 - Rowlawn turf/ Amenity
 - +58.68 Existing Levels
 - + 58.72 Proposed Levels
 - Section Planes (see PLN15 and PLN16)
 - Electric Vehicle Charging
 - Shop Car Parking

 

A3

Level 2
architects

Project Lyneham, Whiston		
Title Existing Site Plan		
Scale 1:400	Drawing 418-1-PLN-001	Rev A
PLANNING APPLICATION		

©Level 2 Architects. This design and drawing is the copyright of Level 2 Architects and may not be reproduced in any form whatsoever without prior written consent. Issue of the drawing does not impart any real or implied copyright licence. This drawing must be read in conjunction with all consultants, subcontractors and specialists drawings. All dimensions must be checked on site.