






front elevation

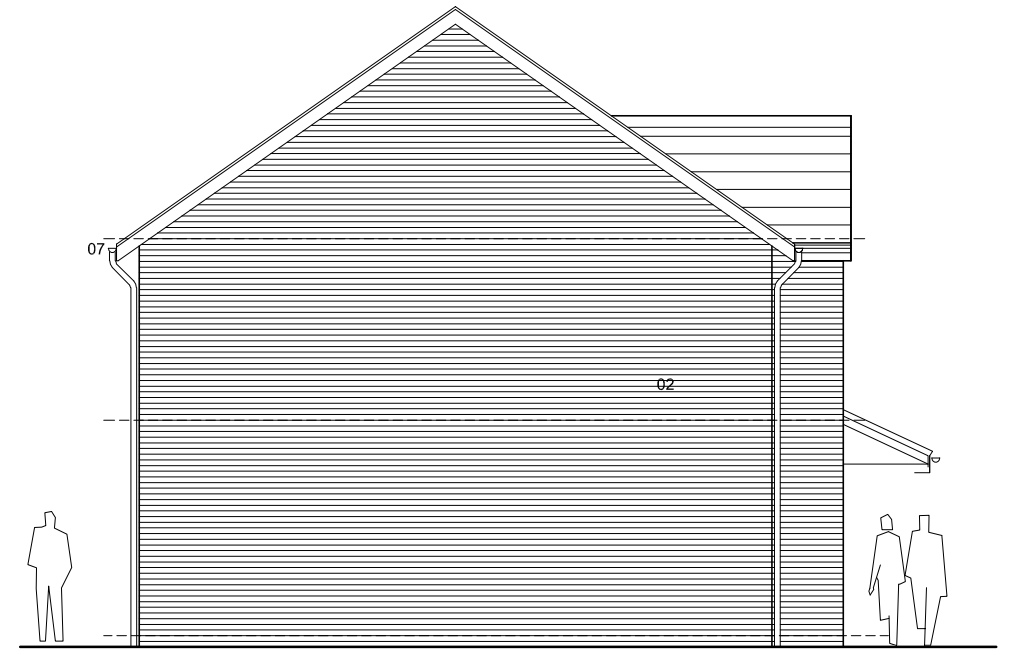

side elevations

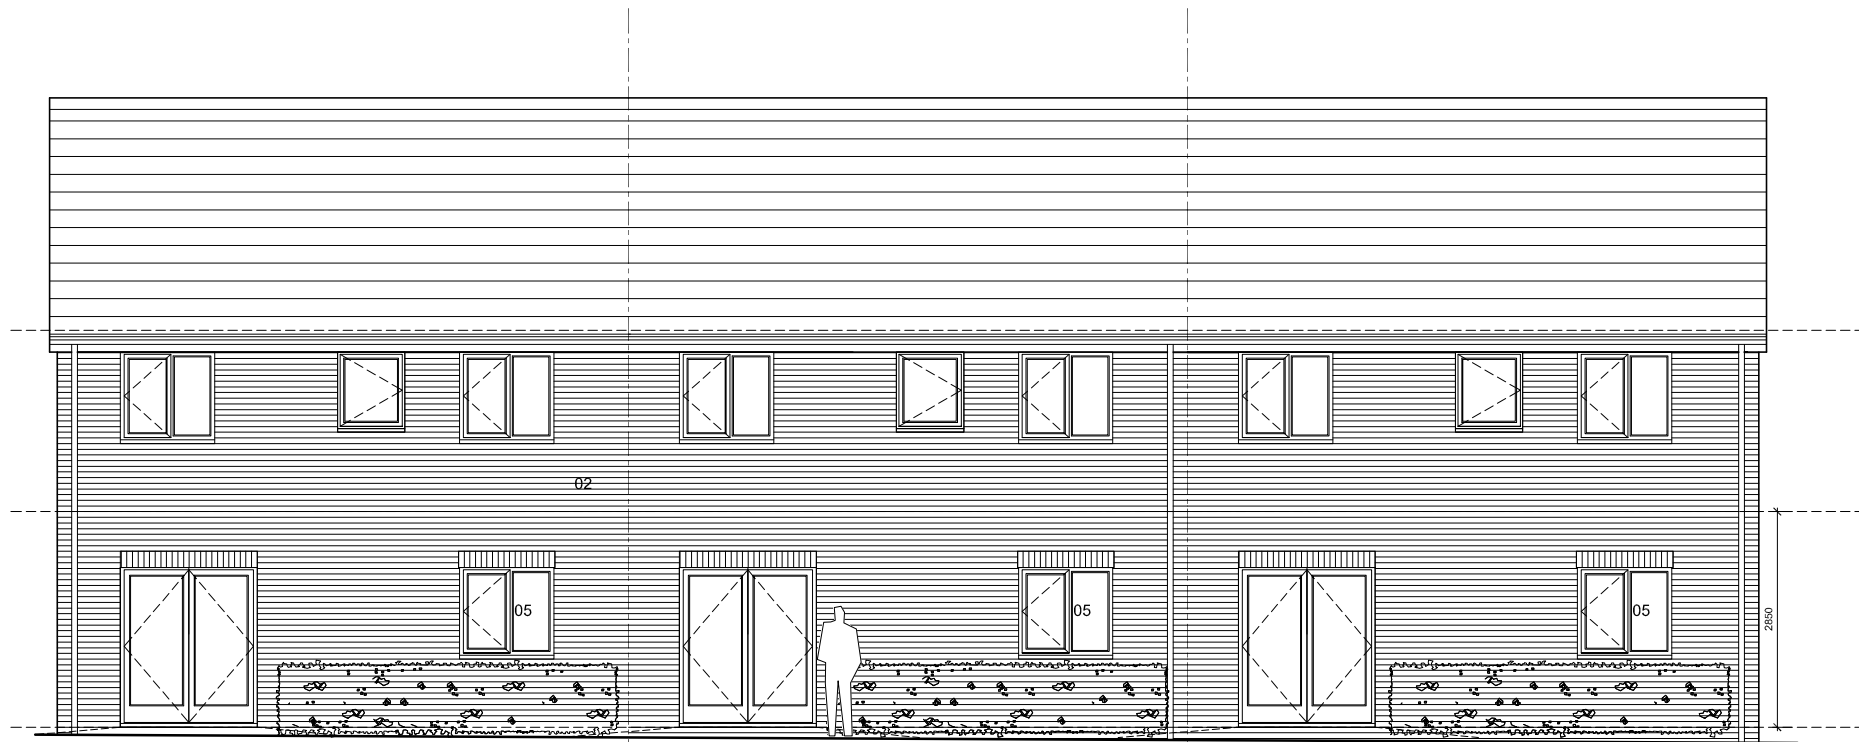

rear elevation

 

KEY

- 01 Smooth plain concrete roof tile
- 02 Red blend facing brick
- 03 Facing brick soldier course
- 04 Timber b/n store
- 05 White uPVC windows
- 06 Black composite Doorset
- 07 Black uPVC rainwater goods
- 08 Standard velux rooflights

A3

Level 2
architects

Project Lyneham, Whiston		
Title 4 bed Houses Elevations		
Scale 1:100	Drawing 418-1-PLN-007	Rev A
PLANNING APPLICATION		