


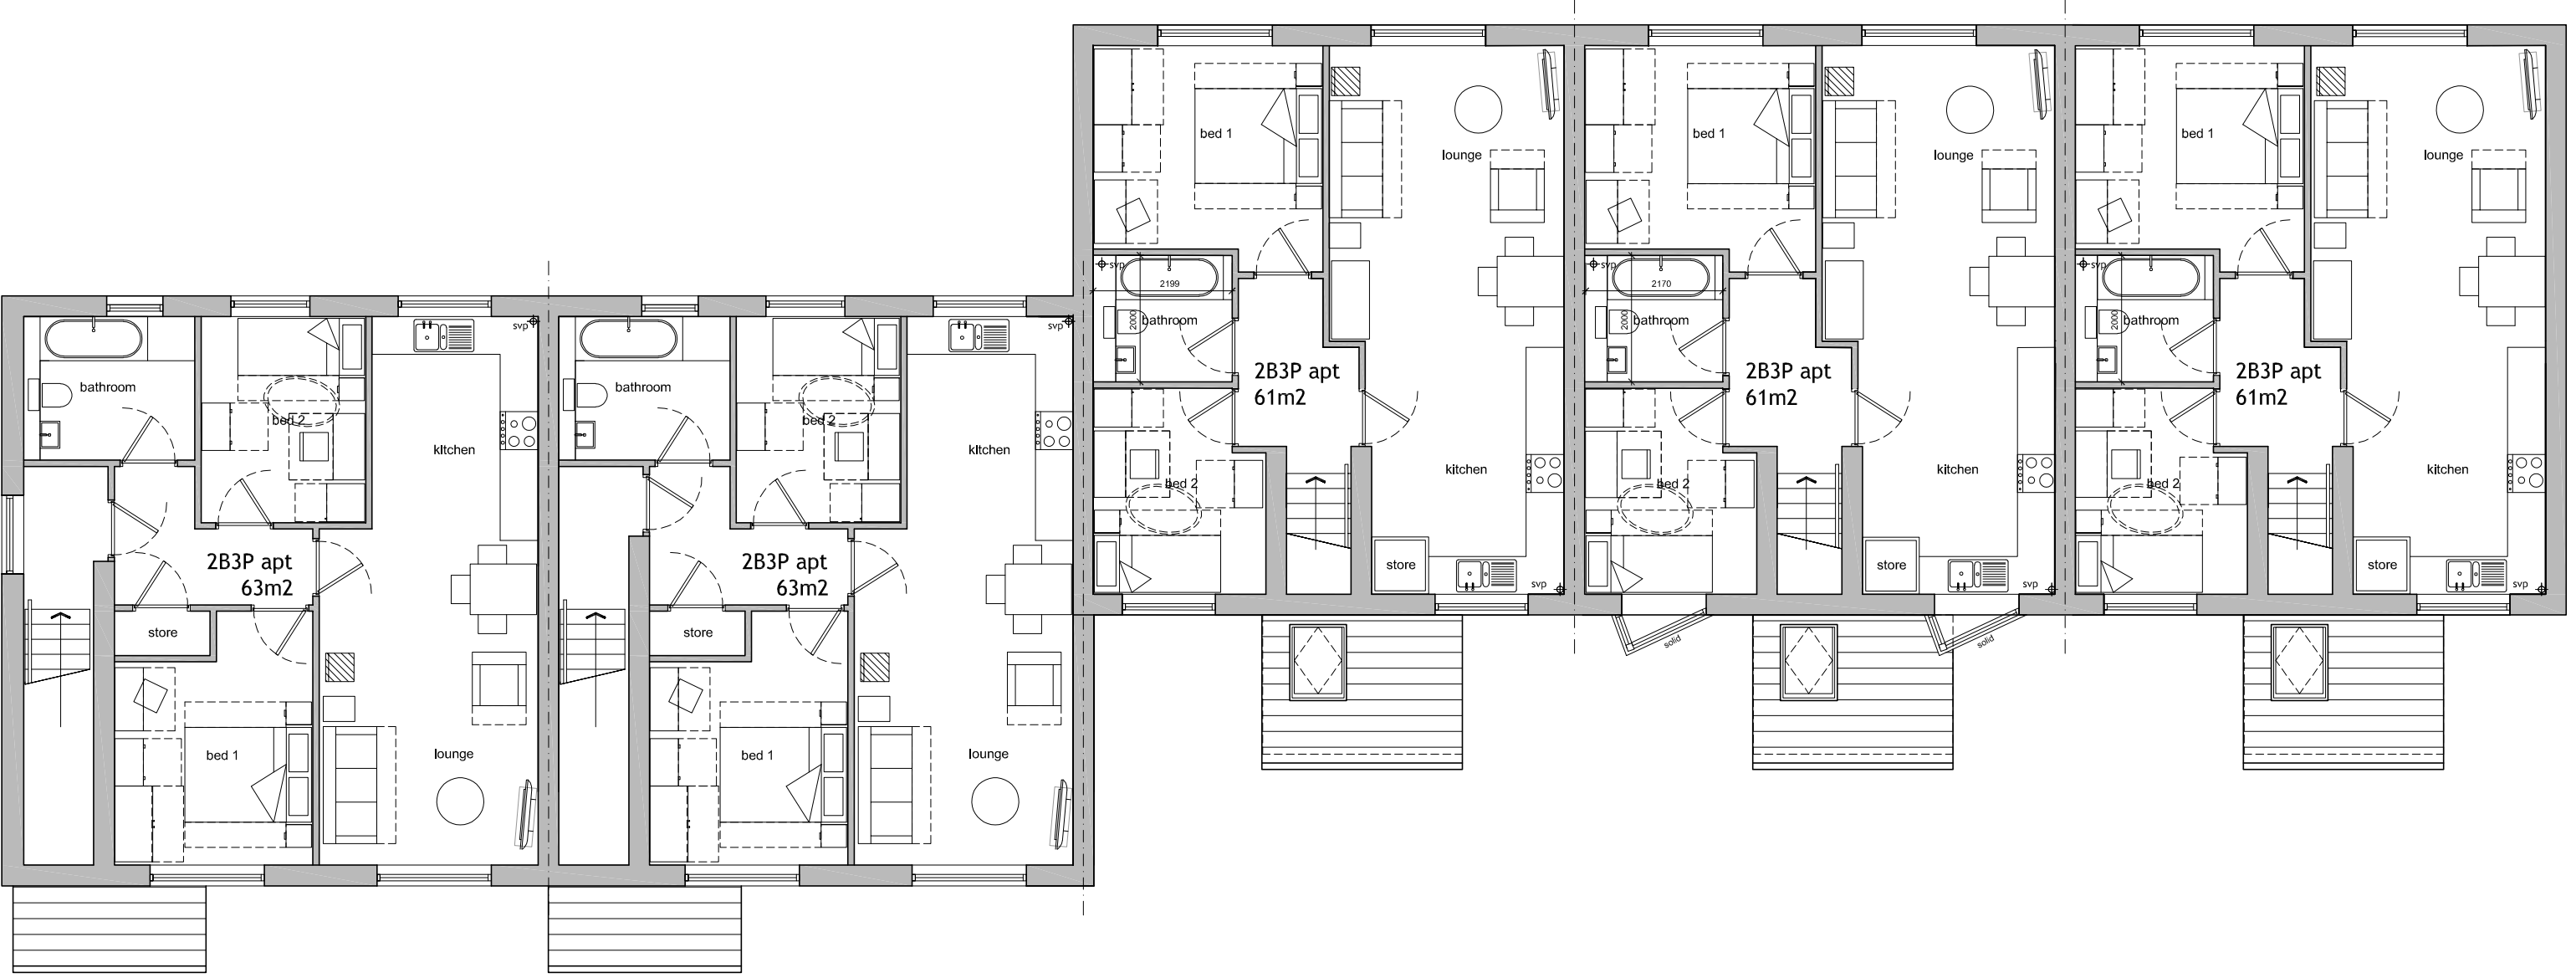

first floor plan

Scale Bar
0m 2m 4m

A3

Level 2
architects

Project Lyneham, Whiston		
Title Cottage Flats Floor Plans		
Scale 1:100	Drawing 418-1-PLN-009	Rev A
PLANNING APPLICATION		