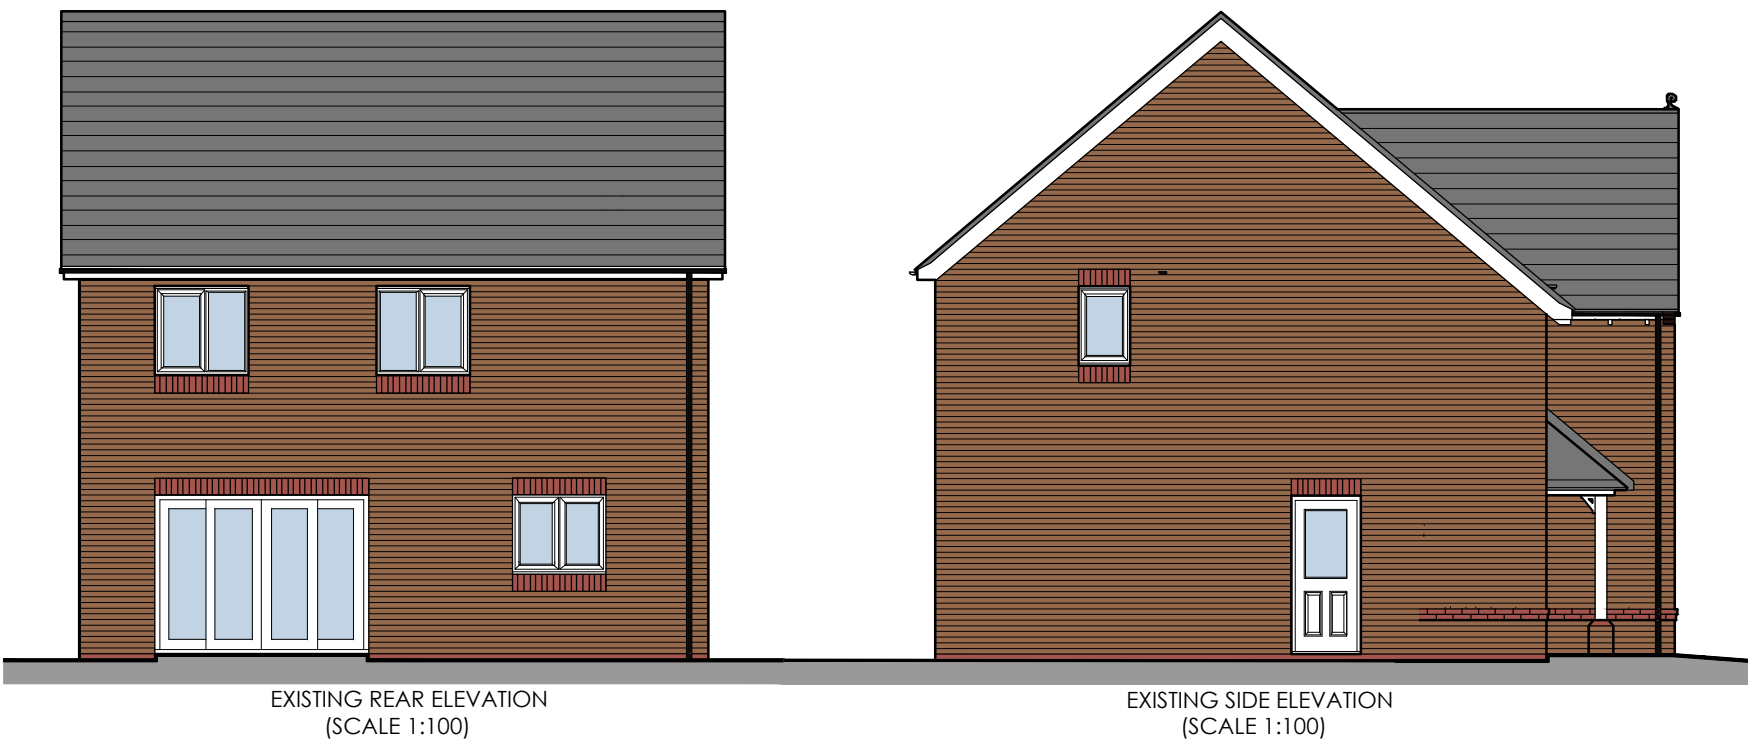
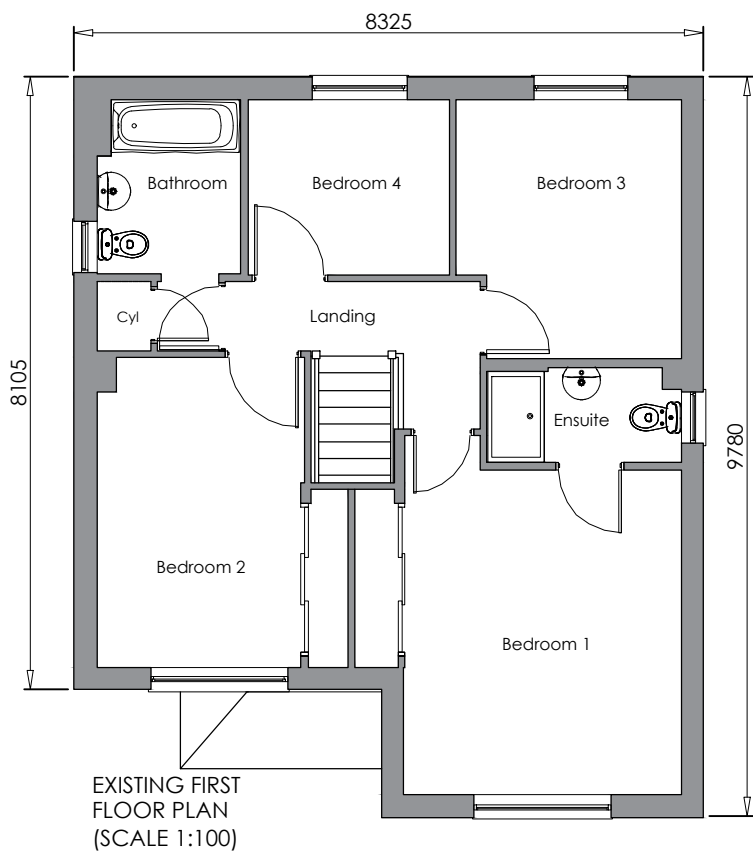
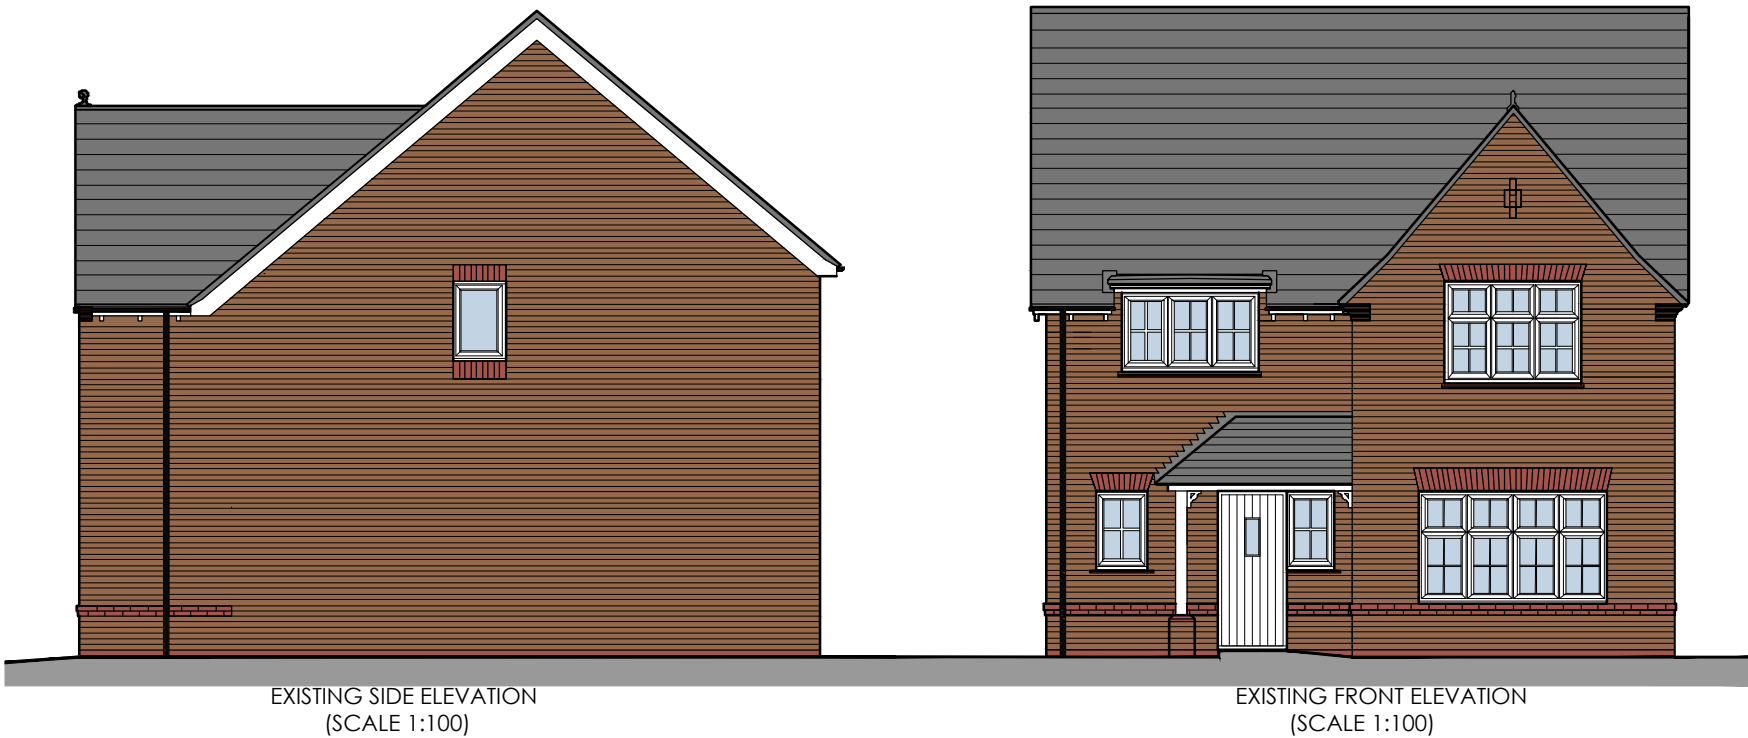


PLANNING ISSUE					
Project Description		Scale	Paper Size	Date	Drawn
Proposed Loft Conversion		1:100	A3	July 2023	AD
Site Address		Revision			
12 Bradfield Road		-			
Knowsley					
L14 7AQ					
Drawing Title		Note			
Existing Floor Plan & Elevations		All dimensions to be verified with the drawing office. All dimensions/levels are to be checked on site and any discrepancies to be referred back to Architect prior to proceeding.			
		All specifications, materials and workmanship to be in accordance with current Building Regulations.			
		All component sizes and references are to be checked prior to materials order. The position of existing			
		drain runs are to be checked and confirmed on site prior to proceeding with the works. All relevant			
		boundary positions are to be dimensionally checked prior to proceeding with the works.			
		This drawing is the copyright © and shall not be altered, copied, photographed or reproduced in any way			
		without the consent of the Architect.			