



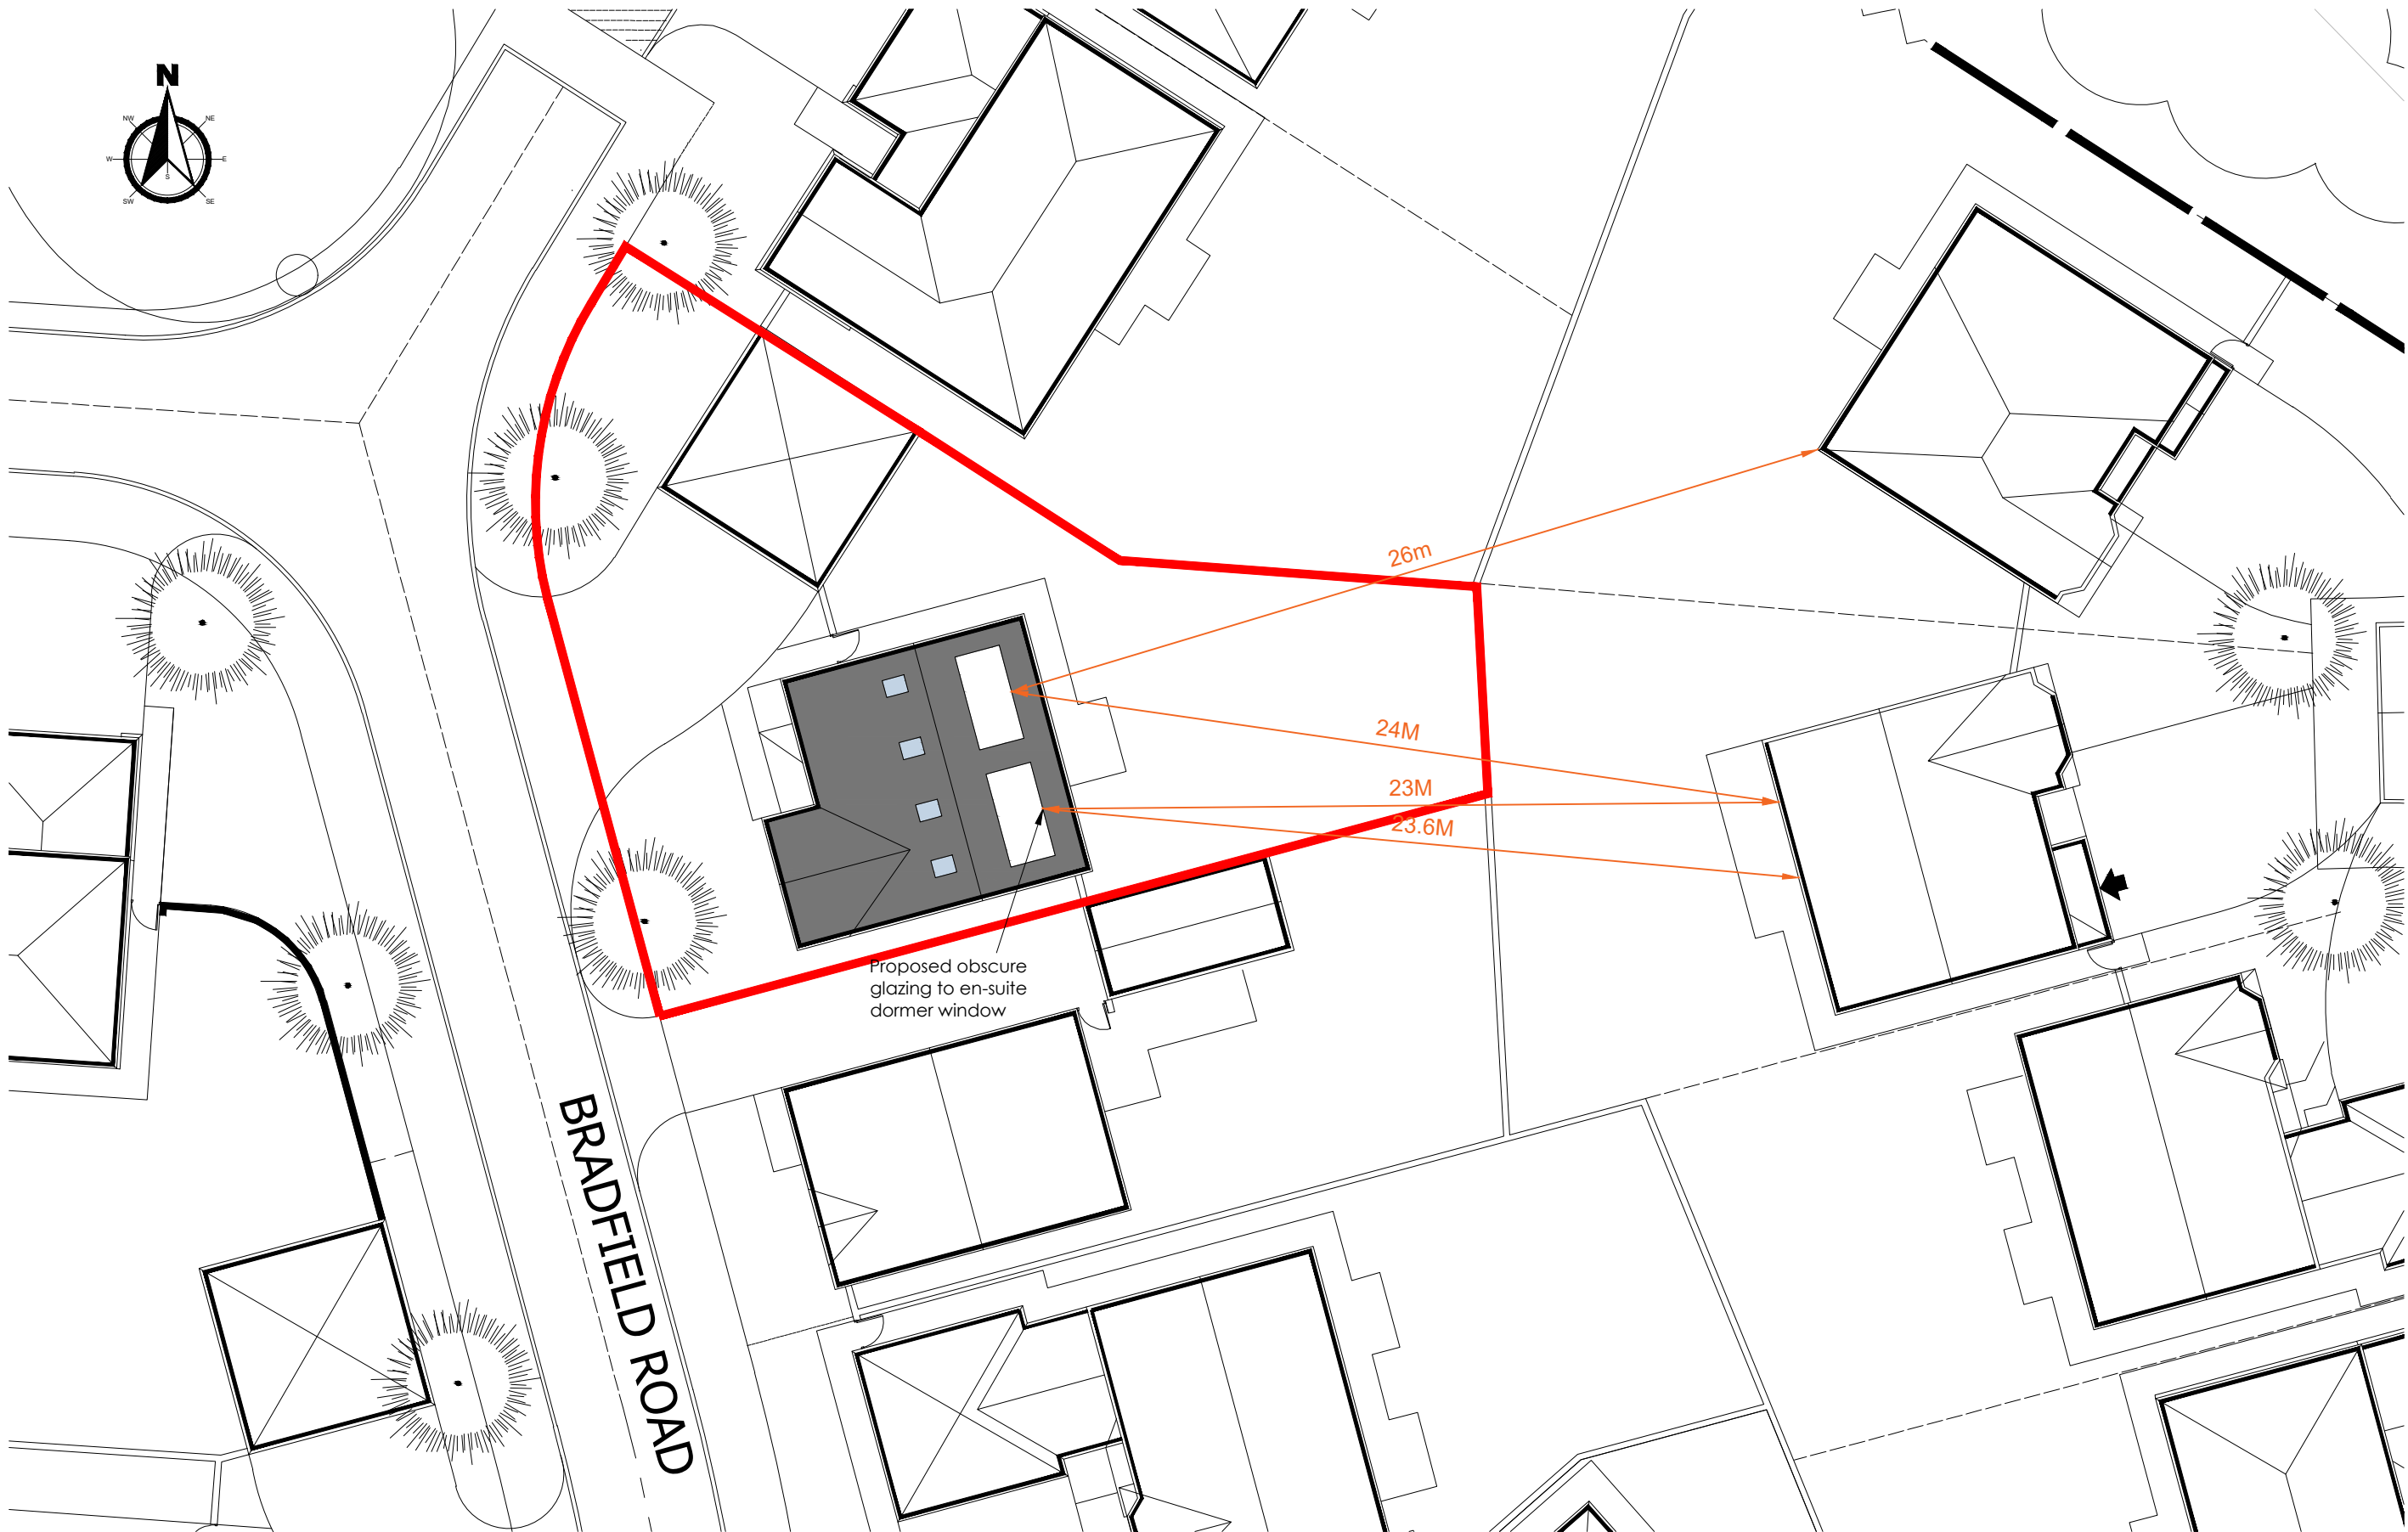

A Additional dimension & North point added. 02.08.23

1:200

 

PLANNING ISSUE					
Project Description	Scale	Paper Size	Date	Drawn	Revision
Proposed Loft Conversion	1:200	A3	July 2023	AD	A
Site Address	Drawing No.				
12 Bradfield Road	BR/PD/04				
Knowsley					
L14 7AQ					
Drawing Title					
Proposed Site Plan					