



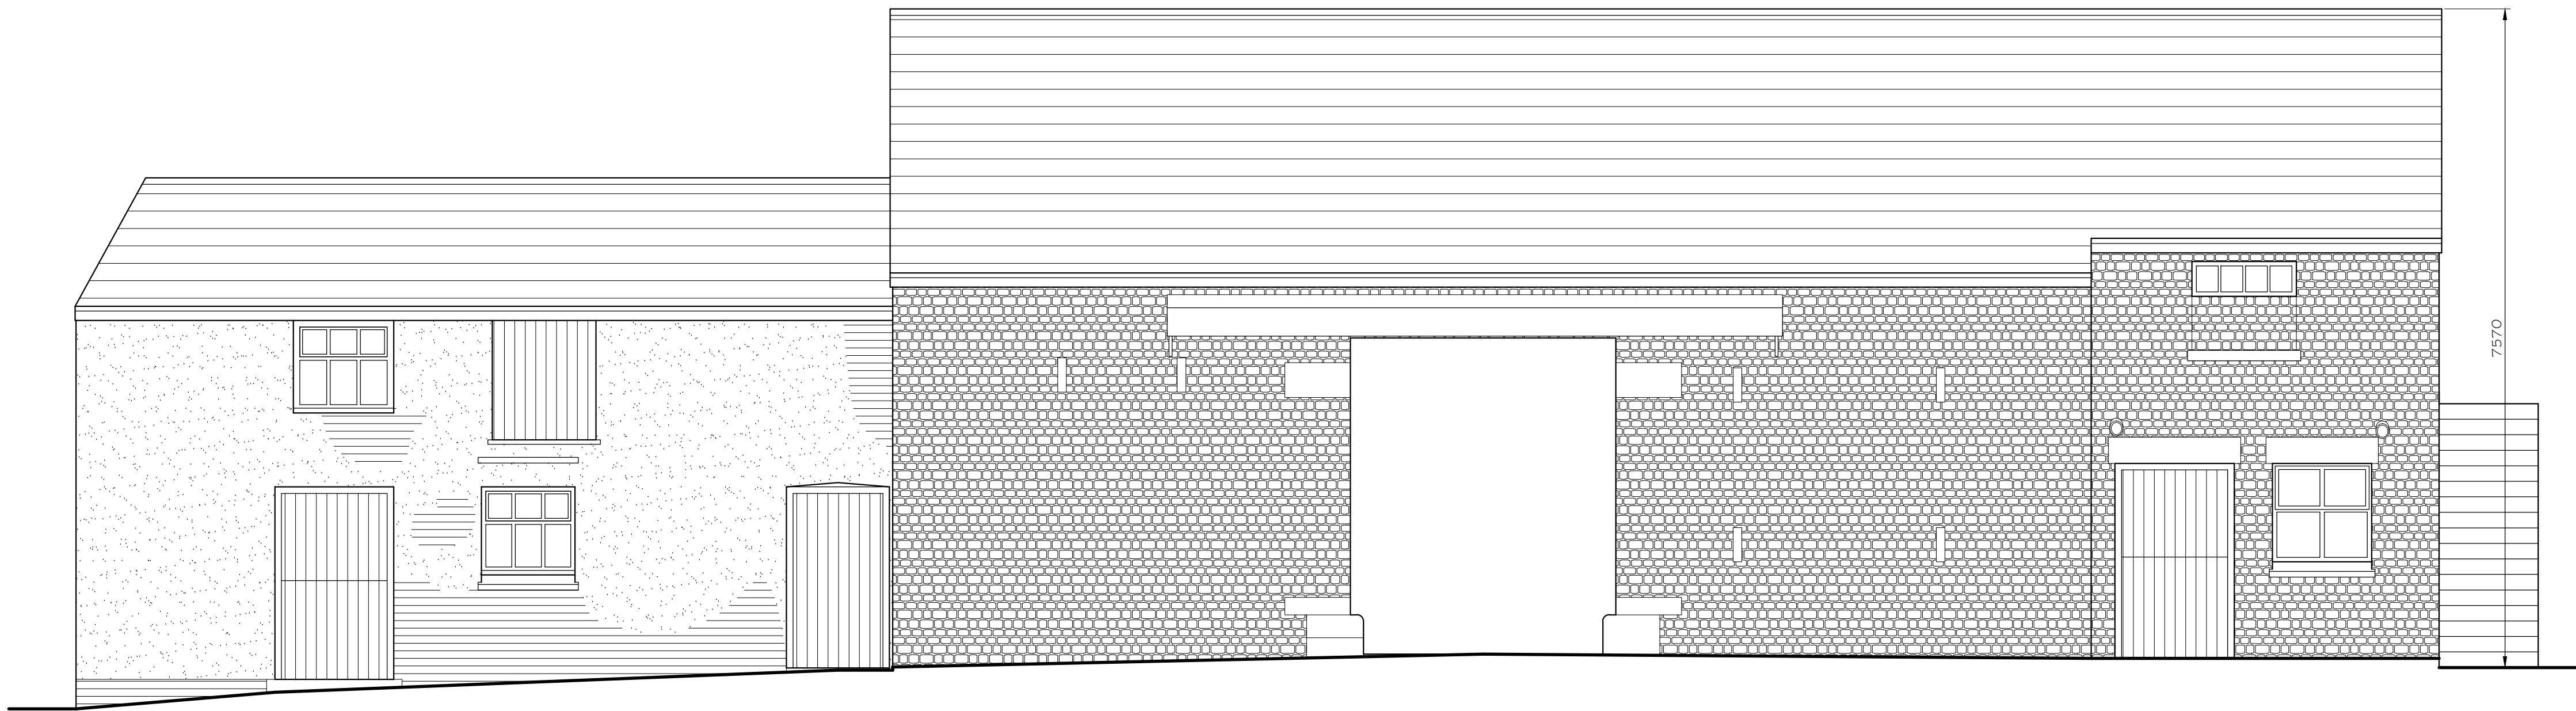

EXISTING EAST ELEVATION (1:50)

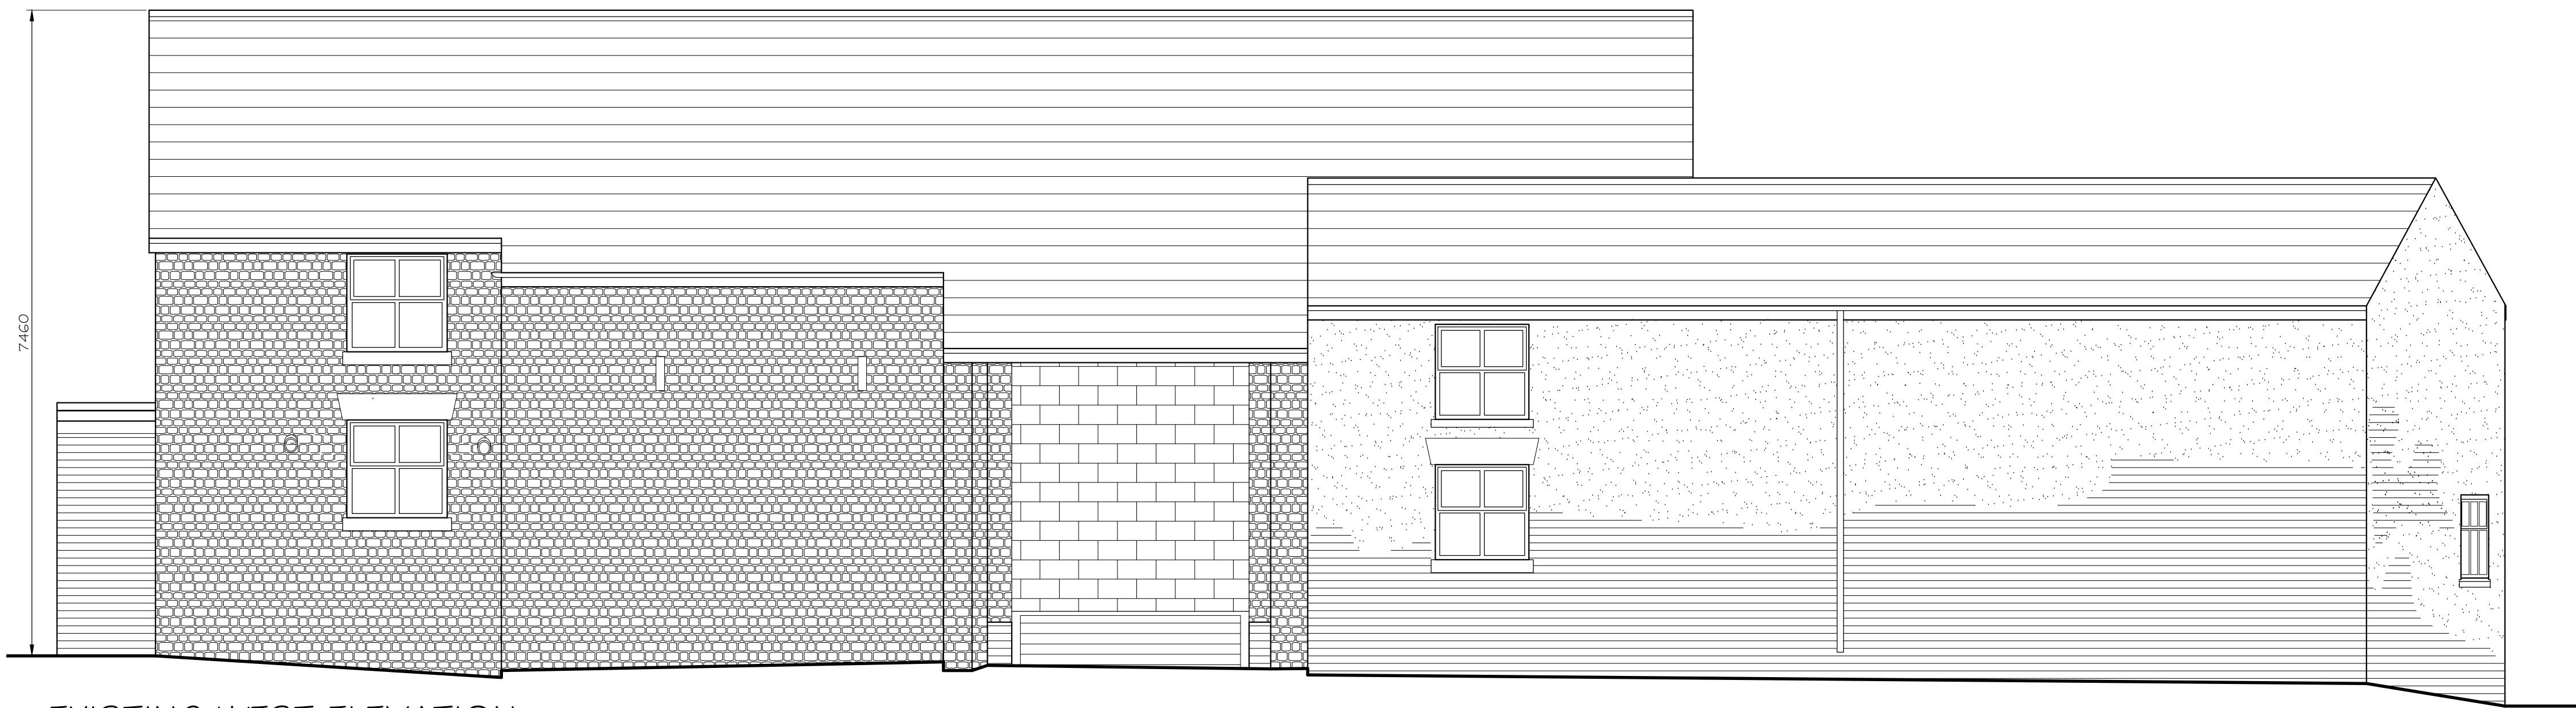


EXISTING WEST ELEVATION (1:50)



EXISTING NORTH ELEVATION (1:50)



EXISTING SOUTH ELEVATION (1:50)

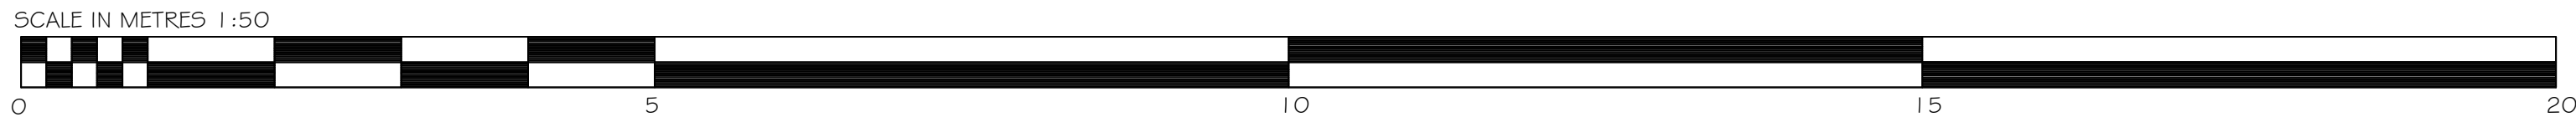

REVISION A - DUTCH BARN & PIGGERY OMITTED FROM APPLICATION & MAIN TITLE CHANGED TO REFLECT SAME. - Sept 2022

Project PROPOSED CONVERSION OF EXISTING STONE BARN LAND AT FORMER COACH ROAD FARM CUT LANE KNOWSLEY L33 3AQ	Scale 1:50 @ A1
	Date MAY 2022
	Drwg No MG2022/06 A