




NOTES
All dimensions to be checked on site. Figured dimensions to be read in preference to scaled. Drawing author accepts no responsibility for any unauthorised amendments to the drawing and does not permit unauthorised copying of the drawing. This drawing is copyright and remains the property of drawing author unless otherwise agreed.

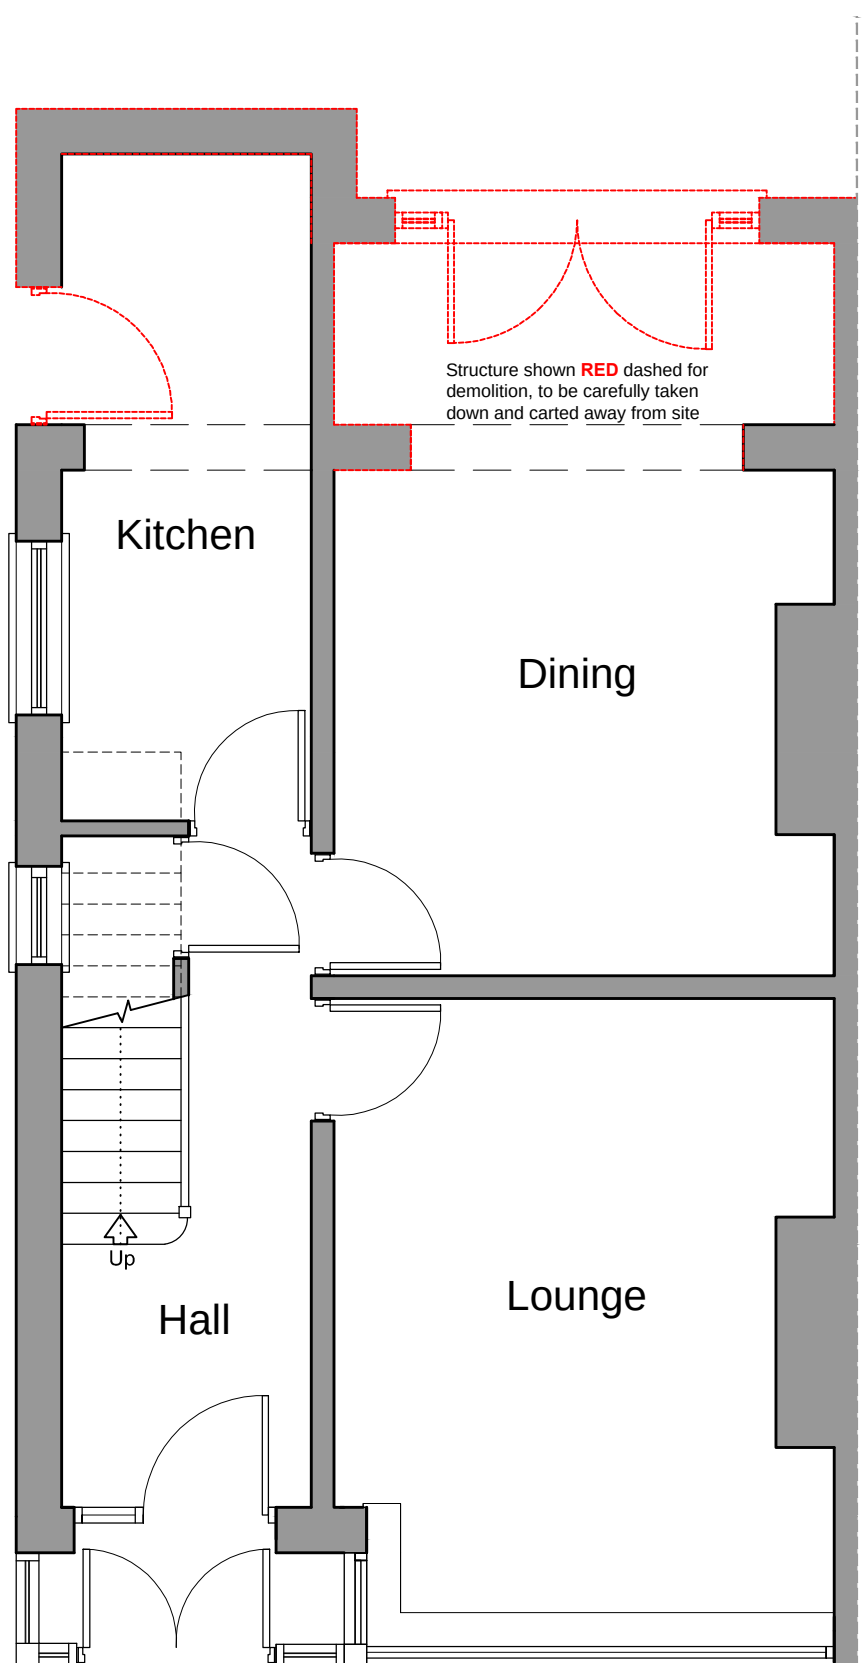


EXISTING GROUND FLOOR PLAN
Scale 1:50

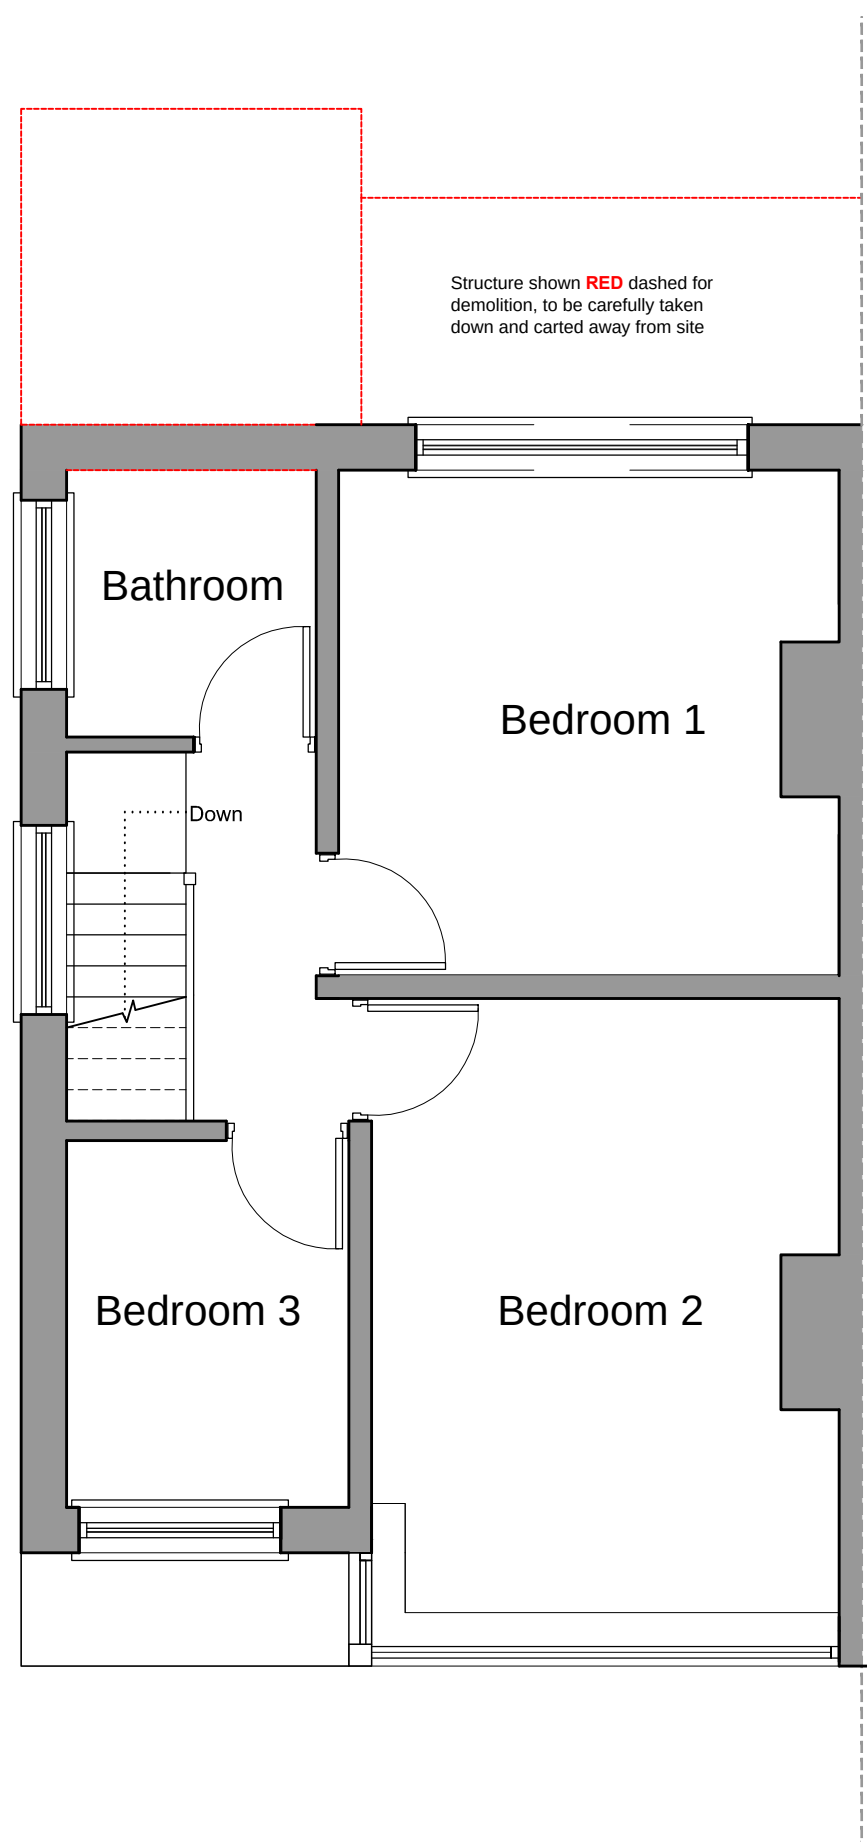


EXISTING GROUND FLOOR PLAN
Scale 1:50

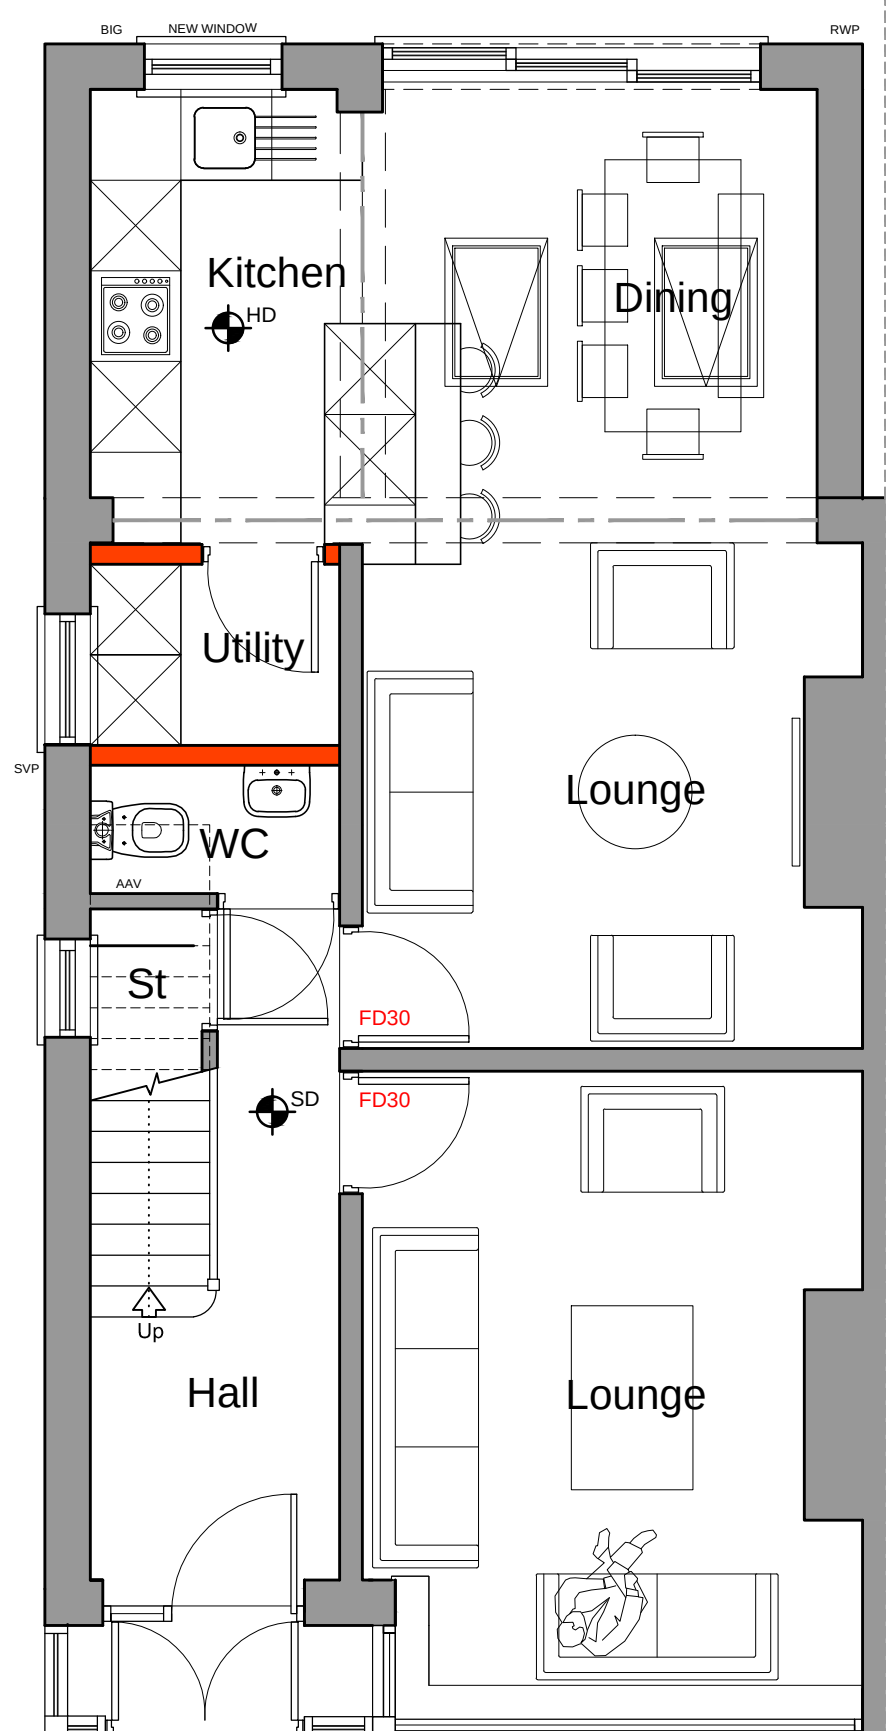


PROPOSED GROUND FLOOR PLAN
Scale 1:50

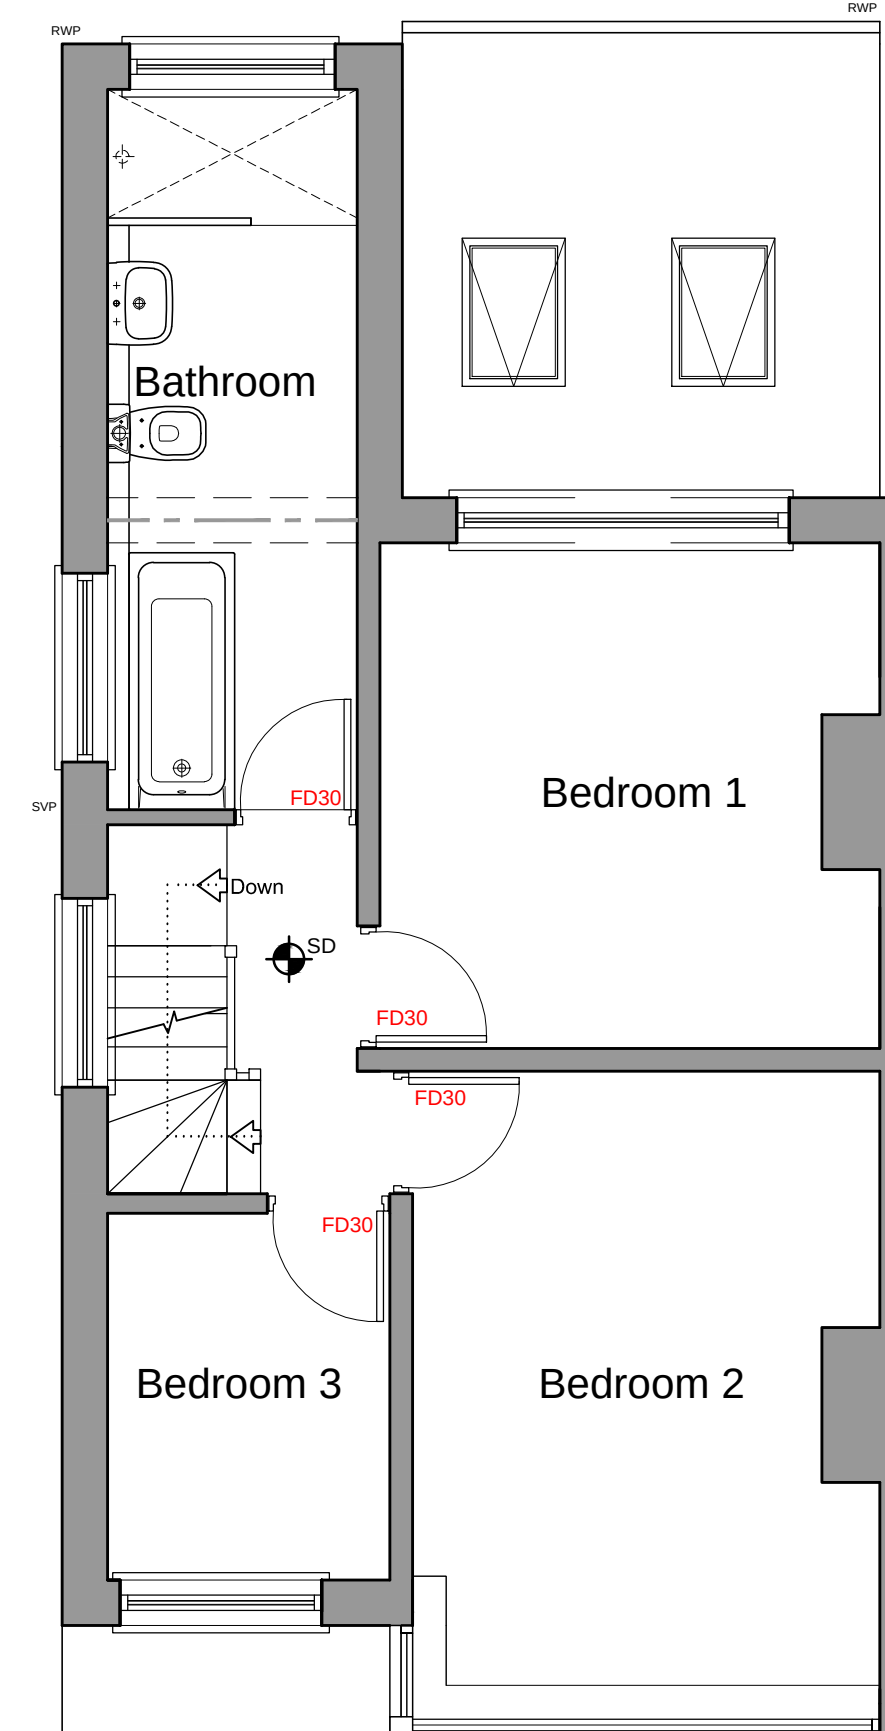

PROPOSED FIRST FLOOR PLAN
Scale 1:50

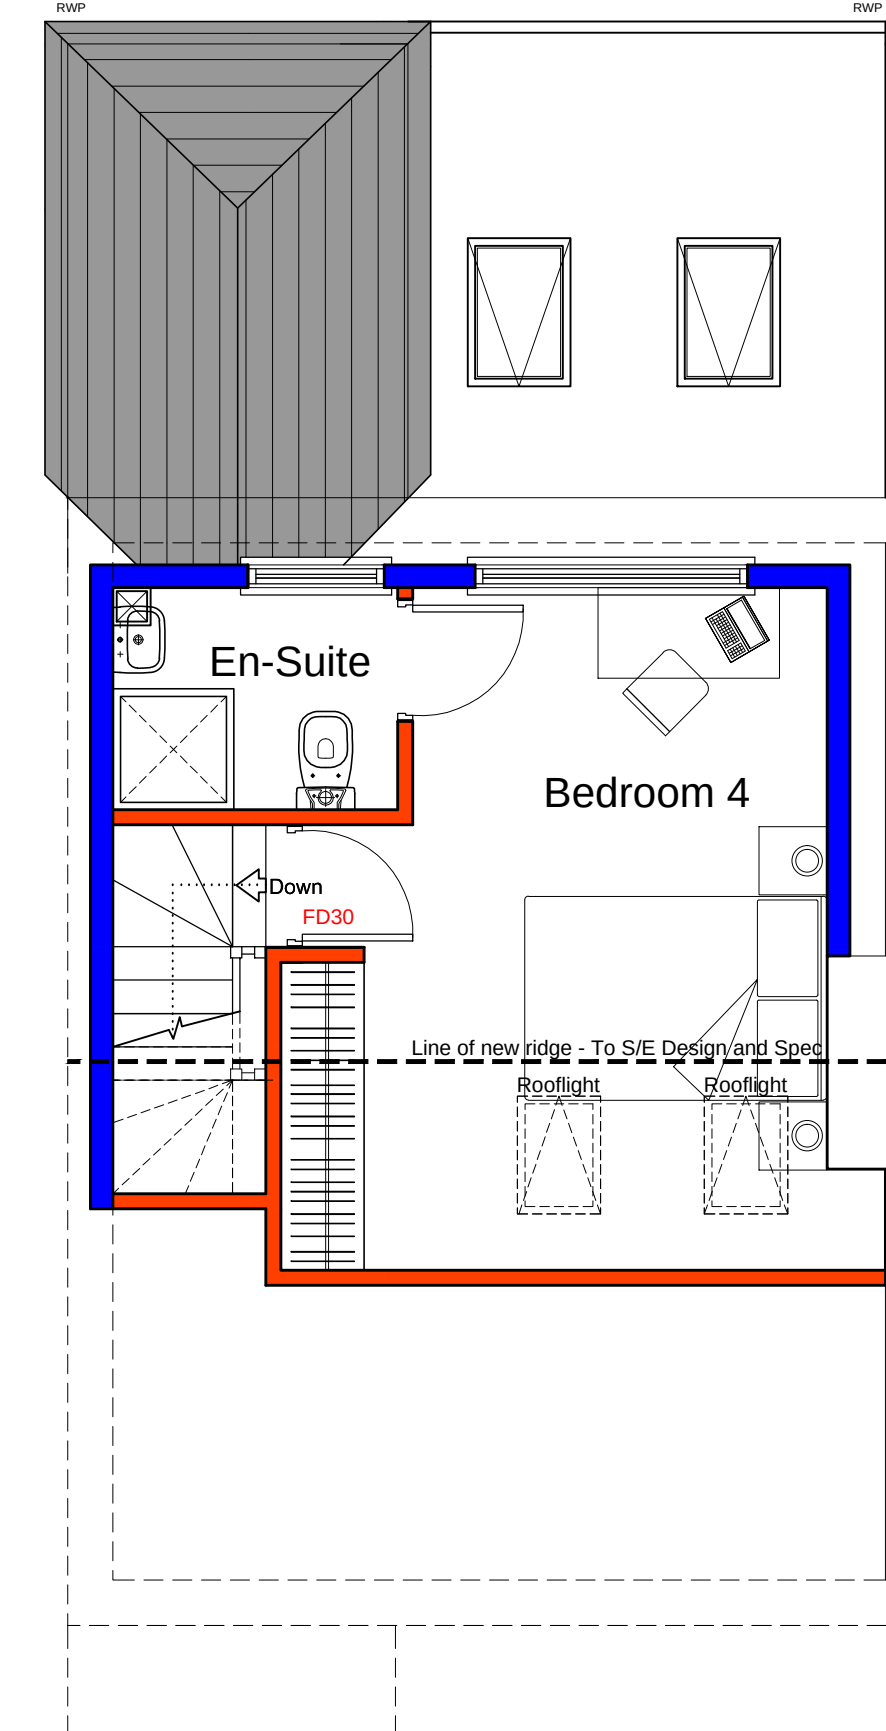


PROPOSED SECOND FLOOR PLAN
Scale 1:50

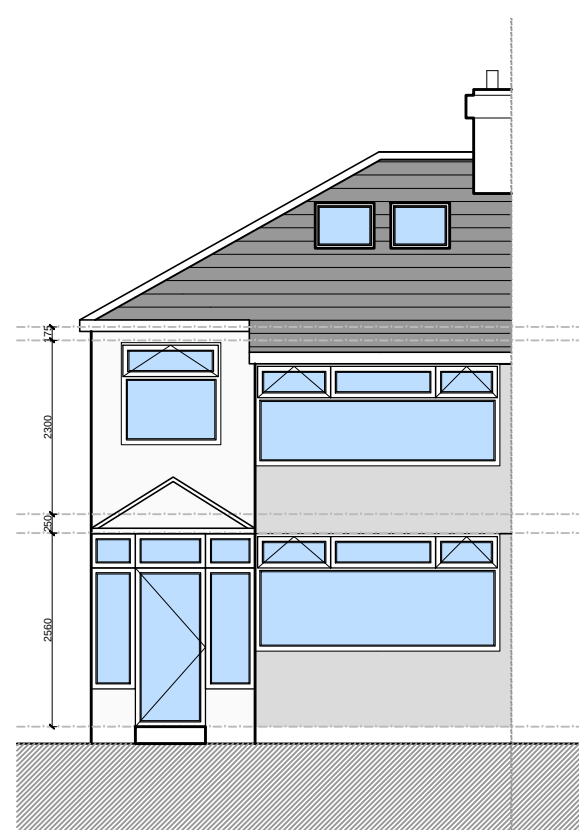


EXISTING FRONT ELEVATION
Scale 1:100




EXISTING SIDE ELEVATION
Scale 1:100

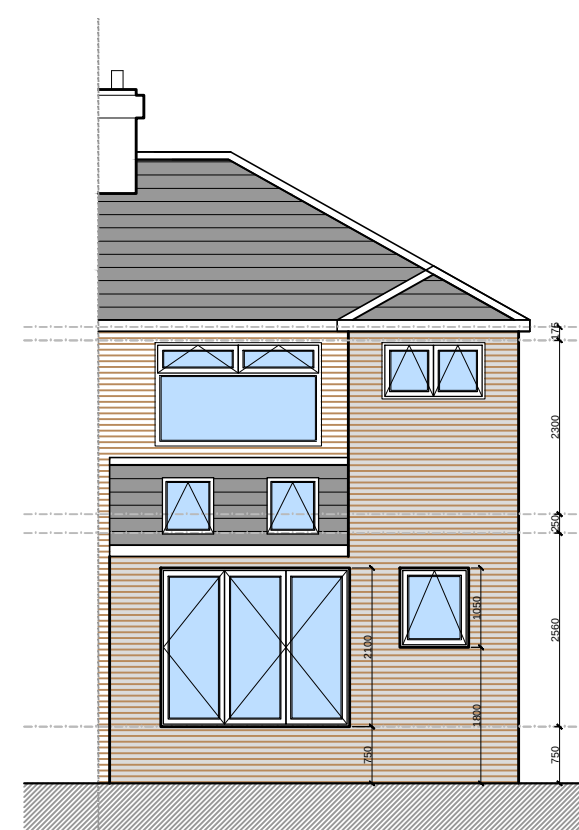


EXISTING REAR ELEVATION
Scale 1:100

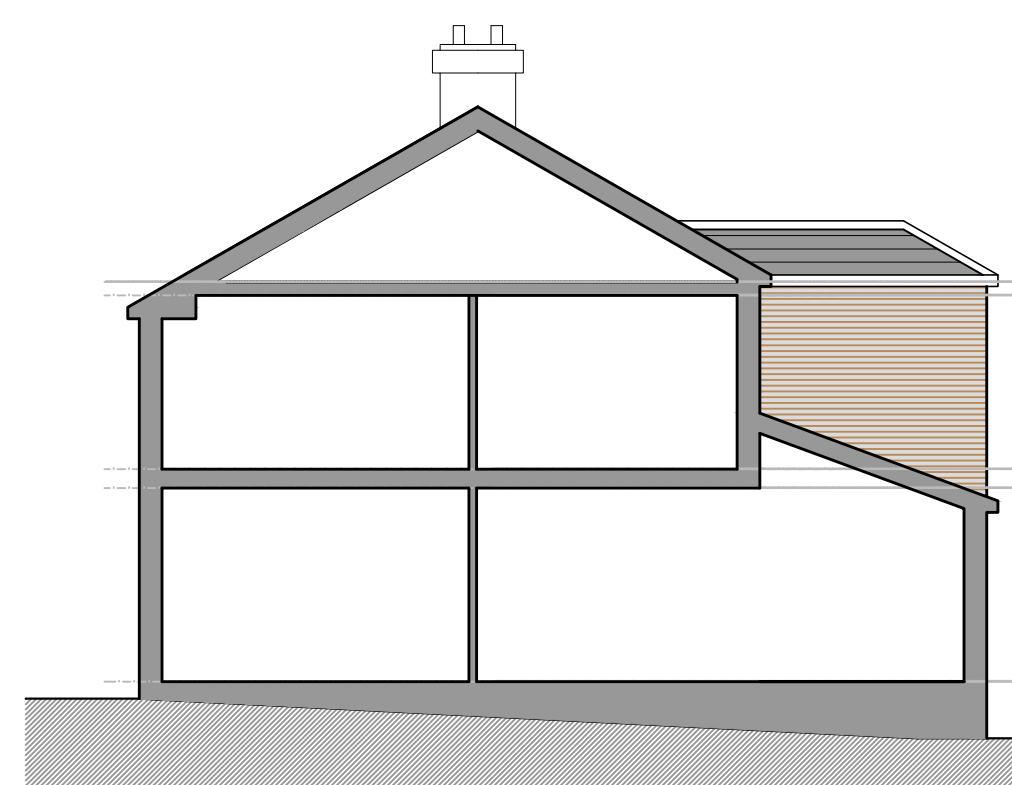


EXISTING SIDE ELEVATION
Scale 1:100

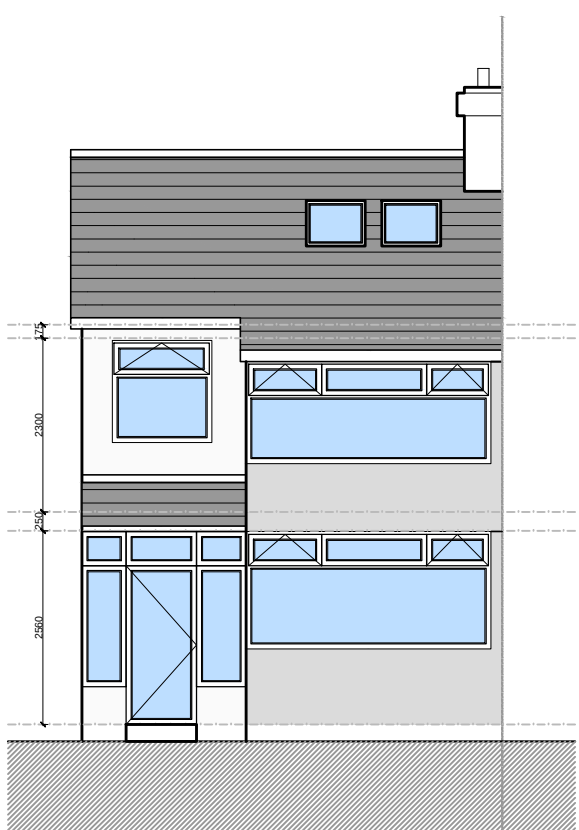


PROPOSED FRONT ELEVATION
Scale 1:100

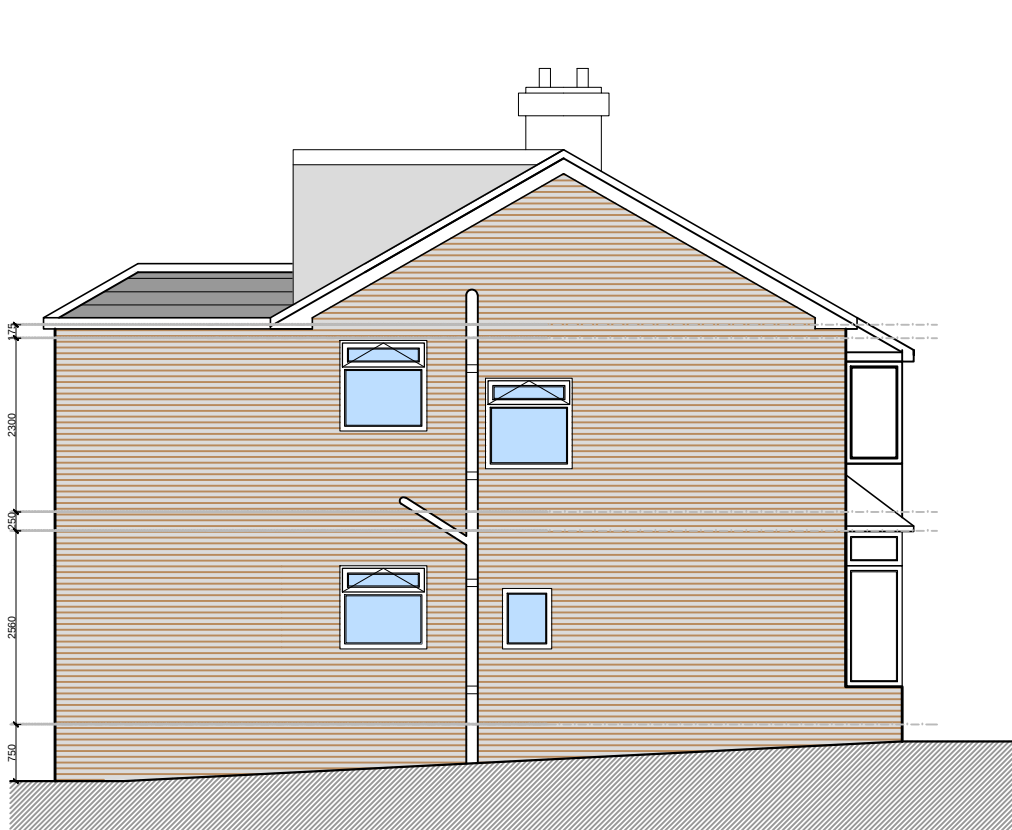


PROPOSED SIDE ELEVATION
Scale 1:100

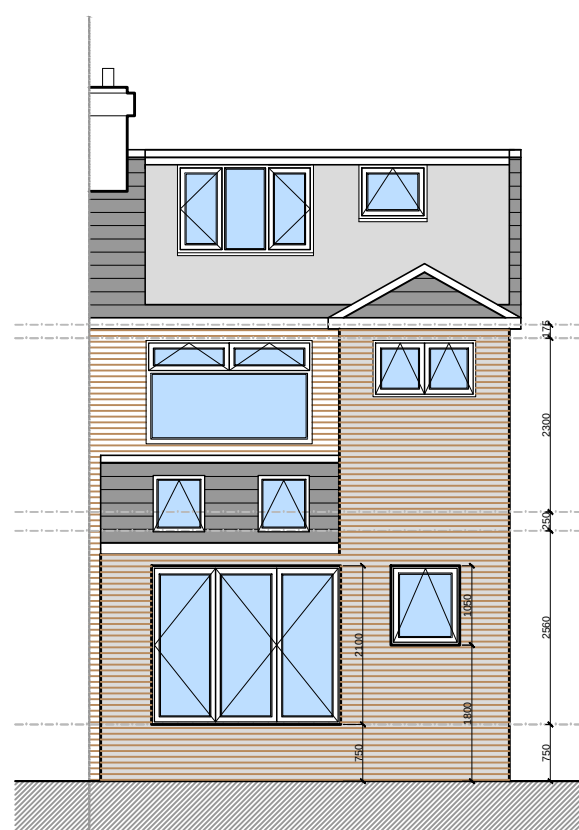


PROPOSED REAR ELEVATION
Scale 1:100

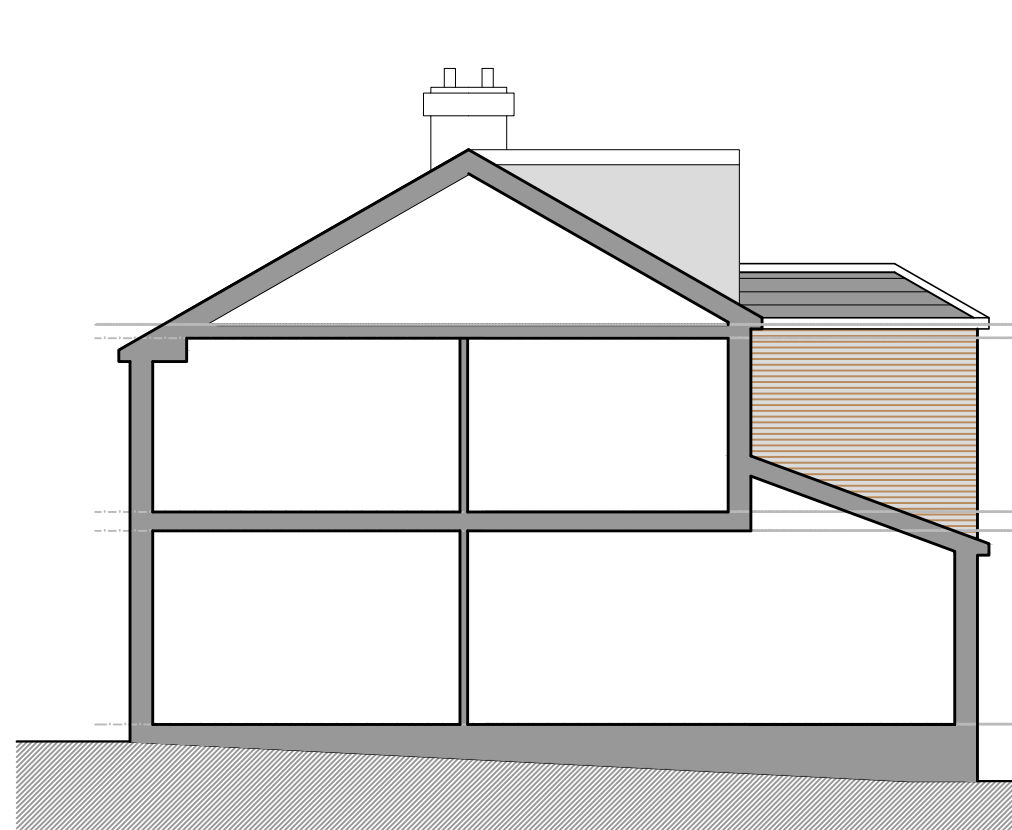

PROPOSED SIDE ELEVATION
Scale 1:100

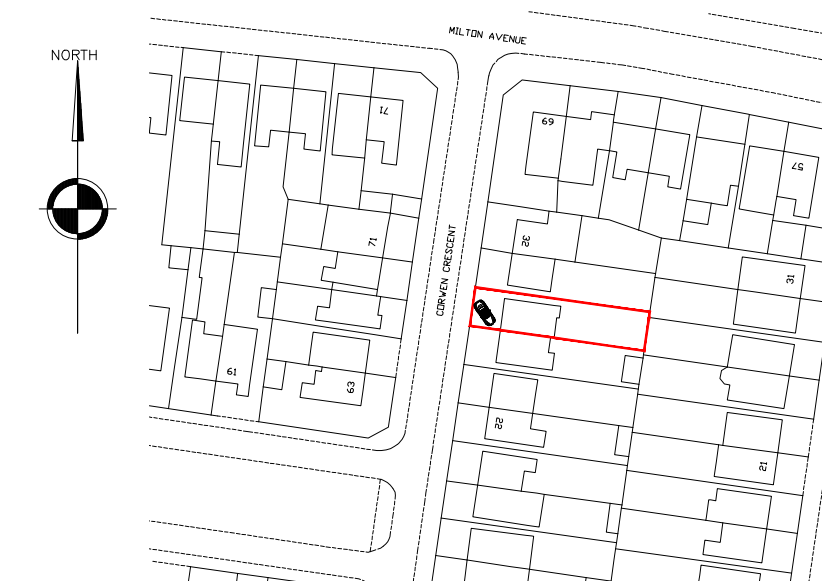

LOCATION PLAN
Scale 1:1250

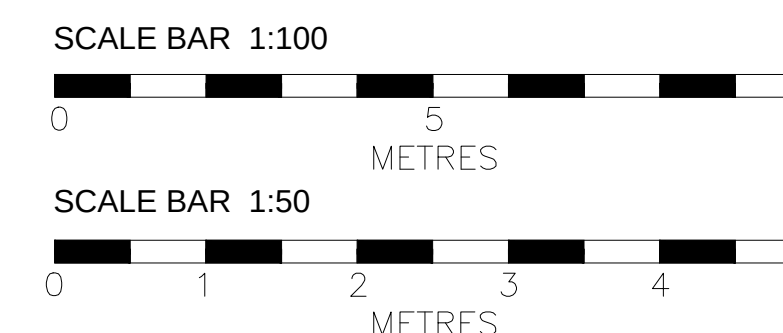

Version	Amendment	Drawn & Date	Checked & Date	Approved & Date
McGovern Architectural Design Telephone: 01753206013 Email: McGovernArchitecturalDesign@hotmail.com				
Internal Project Number				
Client				
MR&MRS. COLEMAN				
Project Name				
28_CORWEN_CRESSENT_LIVERPOOL				
Drawing Title				
EXISTING&PROPOSED_PLANS				
Scale	Original Size	*		
SHOWN	A1			
Date	Drawn	Checked	Approved	Status & Revision
02.08.23	MMC	MMC		
Drawing Number				
PL 01				