

TYPE J (4B6P 114 - Lounge to Front) - Semi-Detached (AS/OPP) - 4 Bedroom 6 Person House Type (114m²)
NDSS Compliant
Plot No's 57-58

Notes


Jennings Design Associates take no responsibility for any dimensions obtained by scaling from this drawing. If no dimension is shown the recipient must ascertain the dimension specifically from the Architect or by site measurement. Supplying this drawing in digital form is solely for convenience and no reliance may be placed on digital data. All data must be checked against hard copy. Dimensions must be checked on site. Any discrepancies must be reported to the Architect immediately. This drawing is copyright of Jennings Design Associates




TYPE J - LfF
4B6P 114 (AS)
FRONT ELEVATION




TYPE J - LfF
4B6P 114 (OPP)
REAR ELEVATION

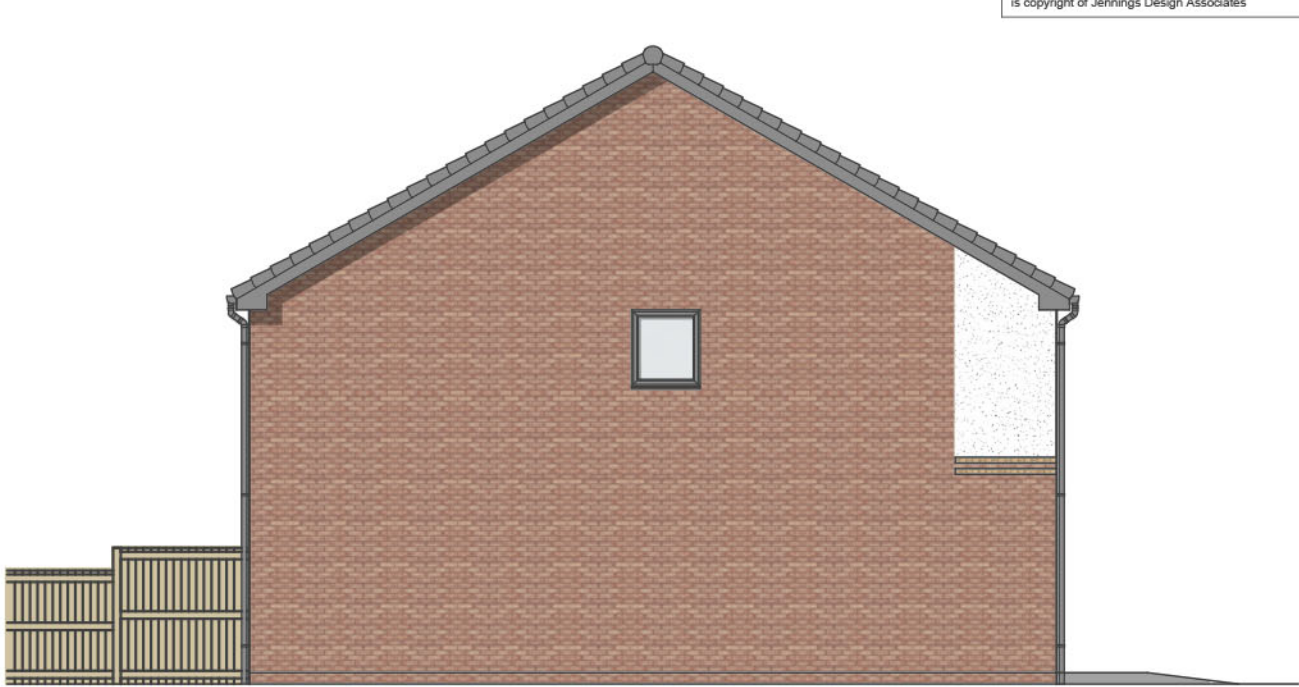


TYPE J - LfF
4B6P 114 (AS)
SIDE ELEVATION

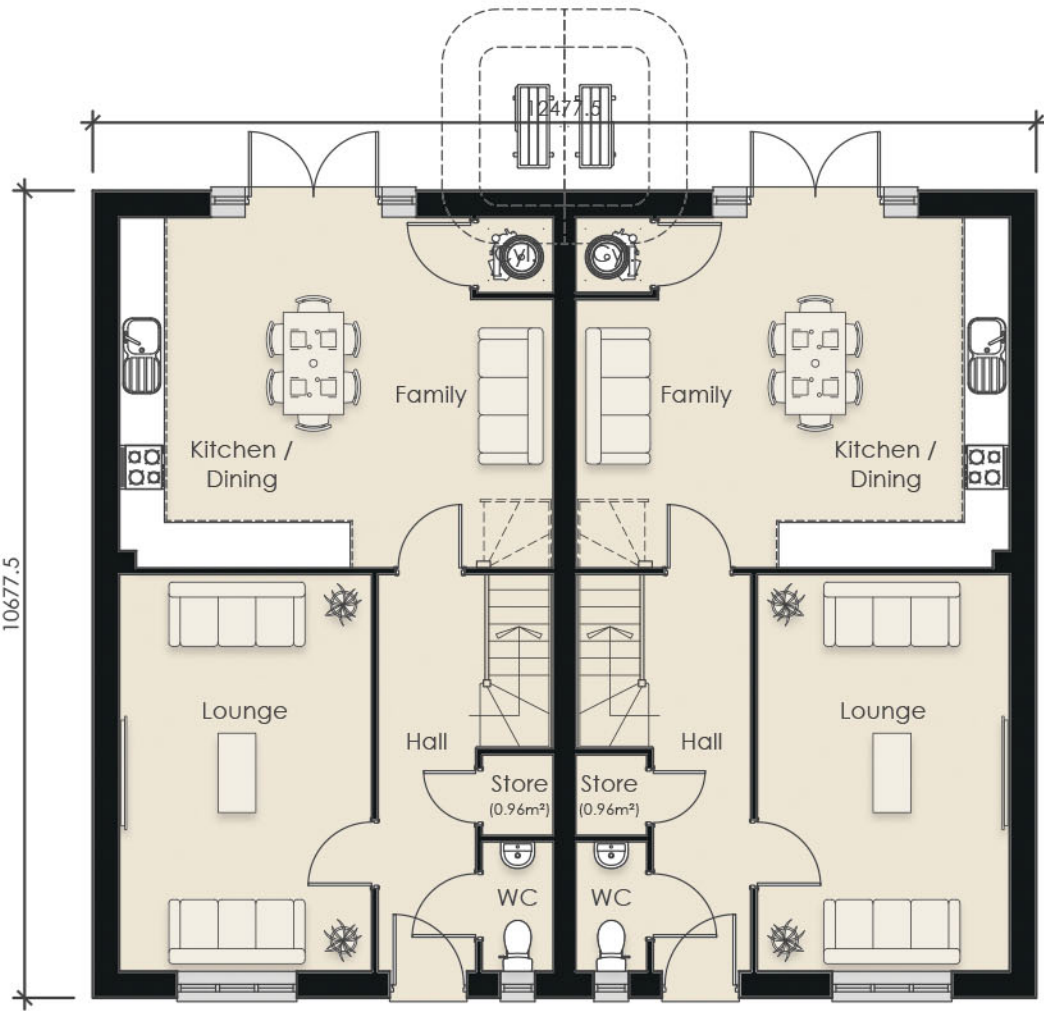

TYPE J - LfF
4B6P 114 (AS)
GROUND FLOOR PLAN

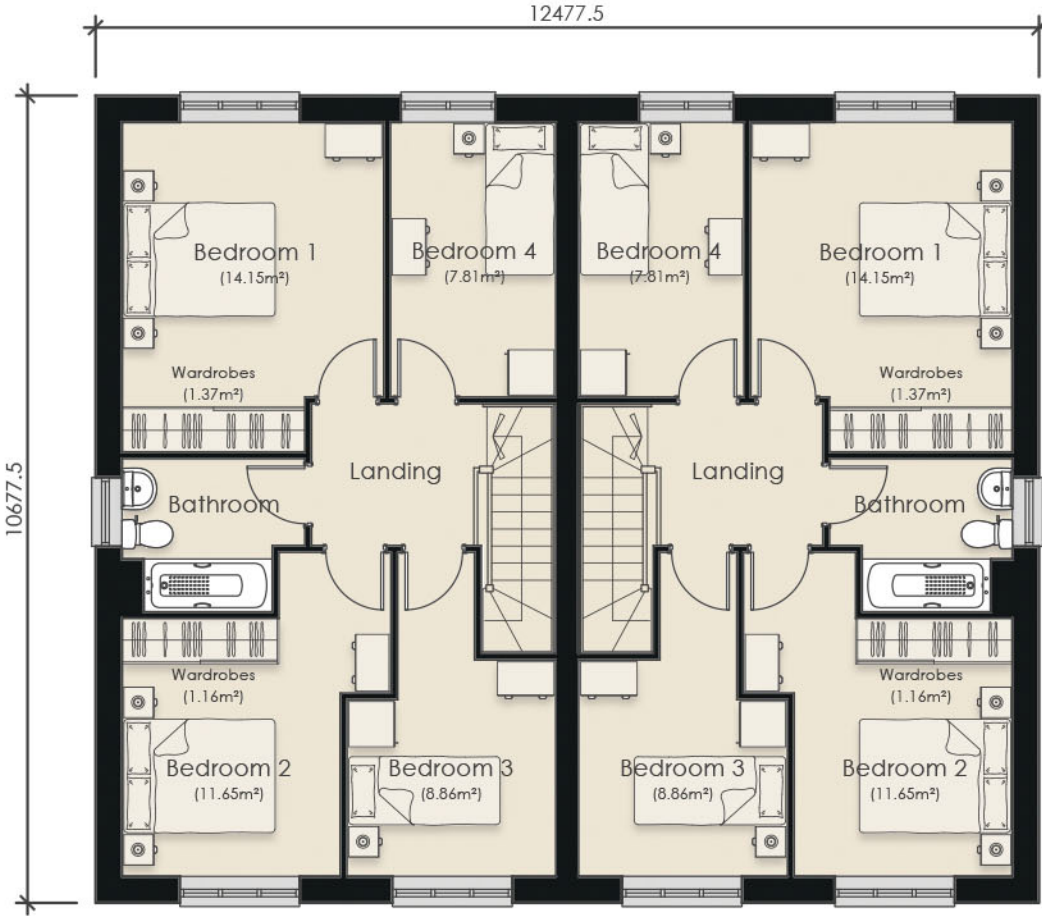

TYPE J - LfF
4B6P 114 (AS)
FIRST FLOOR PLAN

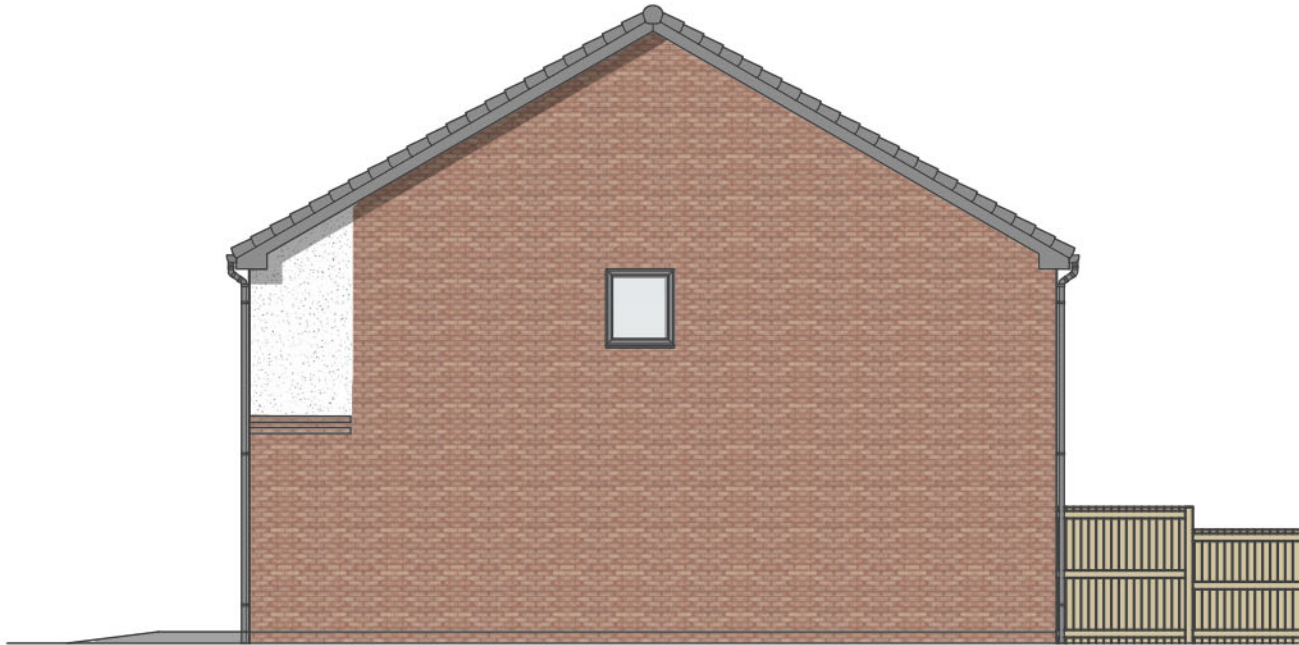

TYPE J - LfF
4B6P 114 (OPP)
SIDE ELEVATION

NDSS Compliance Schedule				
Type:	4 Bed 6 Person House Type (2 Storey)			
Gross Internal Area:				
NDSS GIA:	106m²		Actual GIA:	114m²
Room Sizes:				
Name:	NDSS Width:	Actual Width:	NDSS Area:	Actual Area:
Bedroom 1	2.75m x 2.75m	3.43m x 3.61m	11.5m²	14.15m²
Bedroom 2	2.55m x 2.55m	2.86m x 3.38m	11.5m²	11.65m²
Bedroom 3	2.15m x 2.15m	2.73m x 2.31m	7.5m²	8.86m²
Bedroom 4	2.15m x 2.15m	2.16m x 3.61m	7.5m²	7.81m²
Storage:				
Name:	Area:			
GF Store	0.96m²			
Bed 1 Robes	1.37m²			
Bed 2 Robes	1.16m²			
Total:	3.49m²			
NDSS:	3.0m²			

P02	Amendments made as per Breck's request on 24.10.25	28.10.25	ABH	KOR
P01	Initial Issue	23.05.25	ABH	KOR
Rev	Description	Date	By	Chk

jda architects

info@jda-architects.com
www.jda-architects.com

manchester: 0161 336 5011
liverpool: 0151 665 0112

Project Details:		1443 - Huyton Lane, Knowsley	
Client:		Breck Homes	
RIBA Workstage:		Stage 3 Planning	
Scale:		1:100	
Status/Suitability Code:		S3	
Drawn By:		ABH	
Checked By:		KOR	

Project Code	Originator	Vol/Sys	Level	Type	Role	Number
1443-JDA-Z6-ZZ-DR-A-0001						
Description						Rev
Housetype J 4B6P Semi Floor Plans and Elevations						P02

Scale 1:100

Z:\1443 - Huyton Lane, Knowsley\Drawings\Live\plots\1443-JDA-Z6-ZZ-DR-A-0002 Housetype J 4B6P Semi Alternative.dwg