



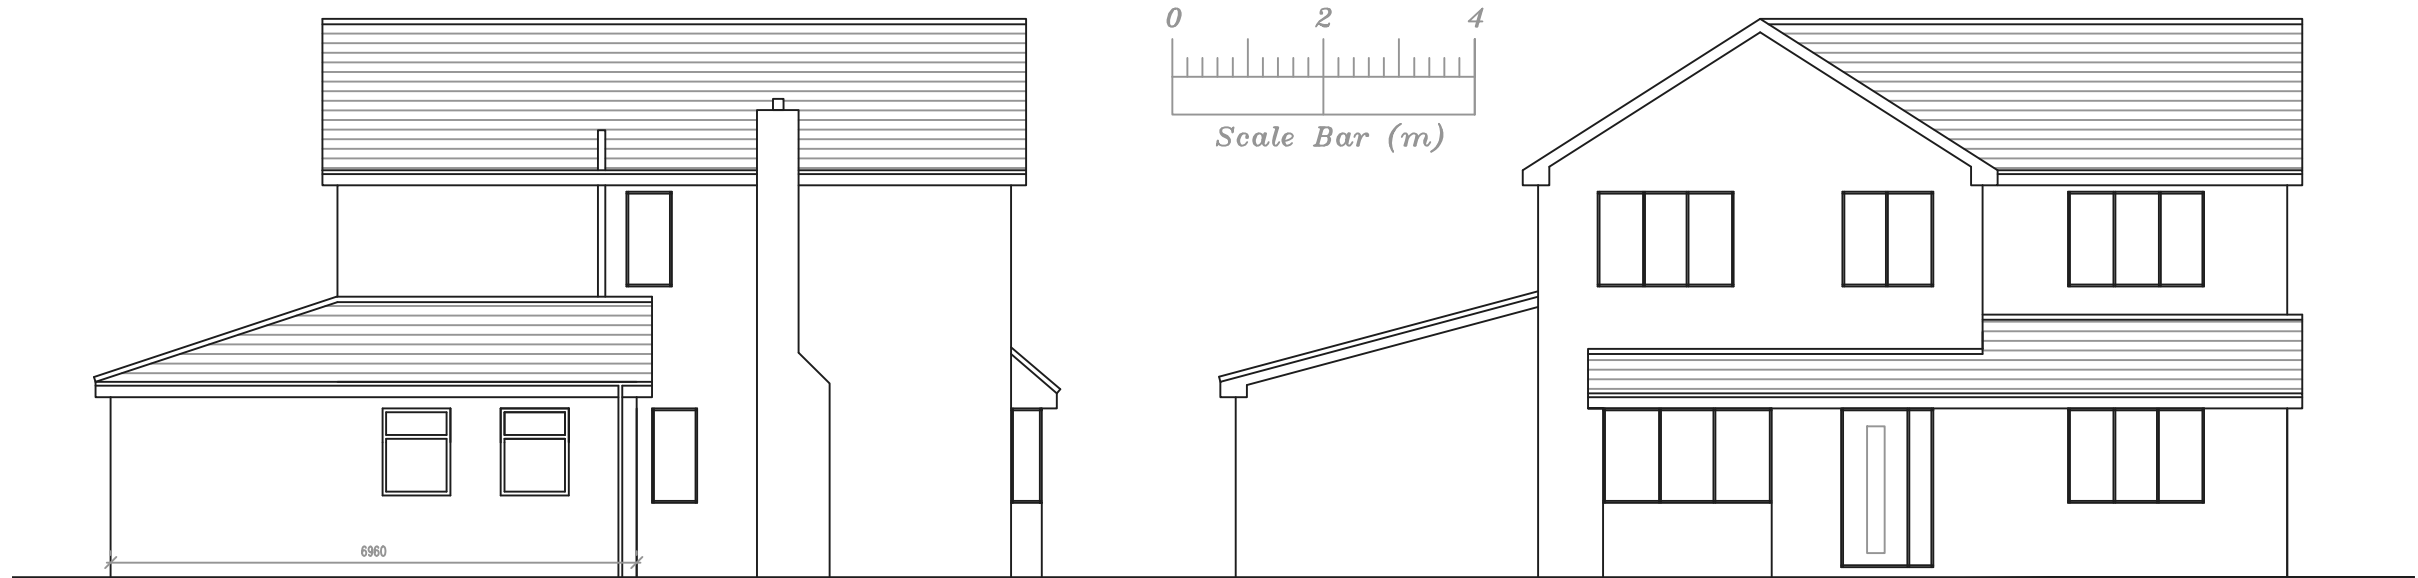

Proposed Side Elevation

Proposed Front Elevation

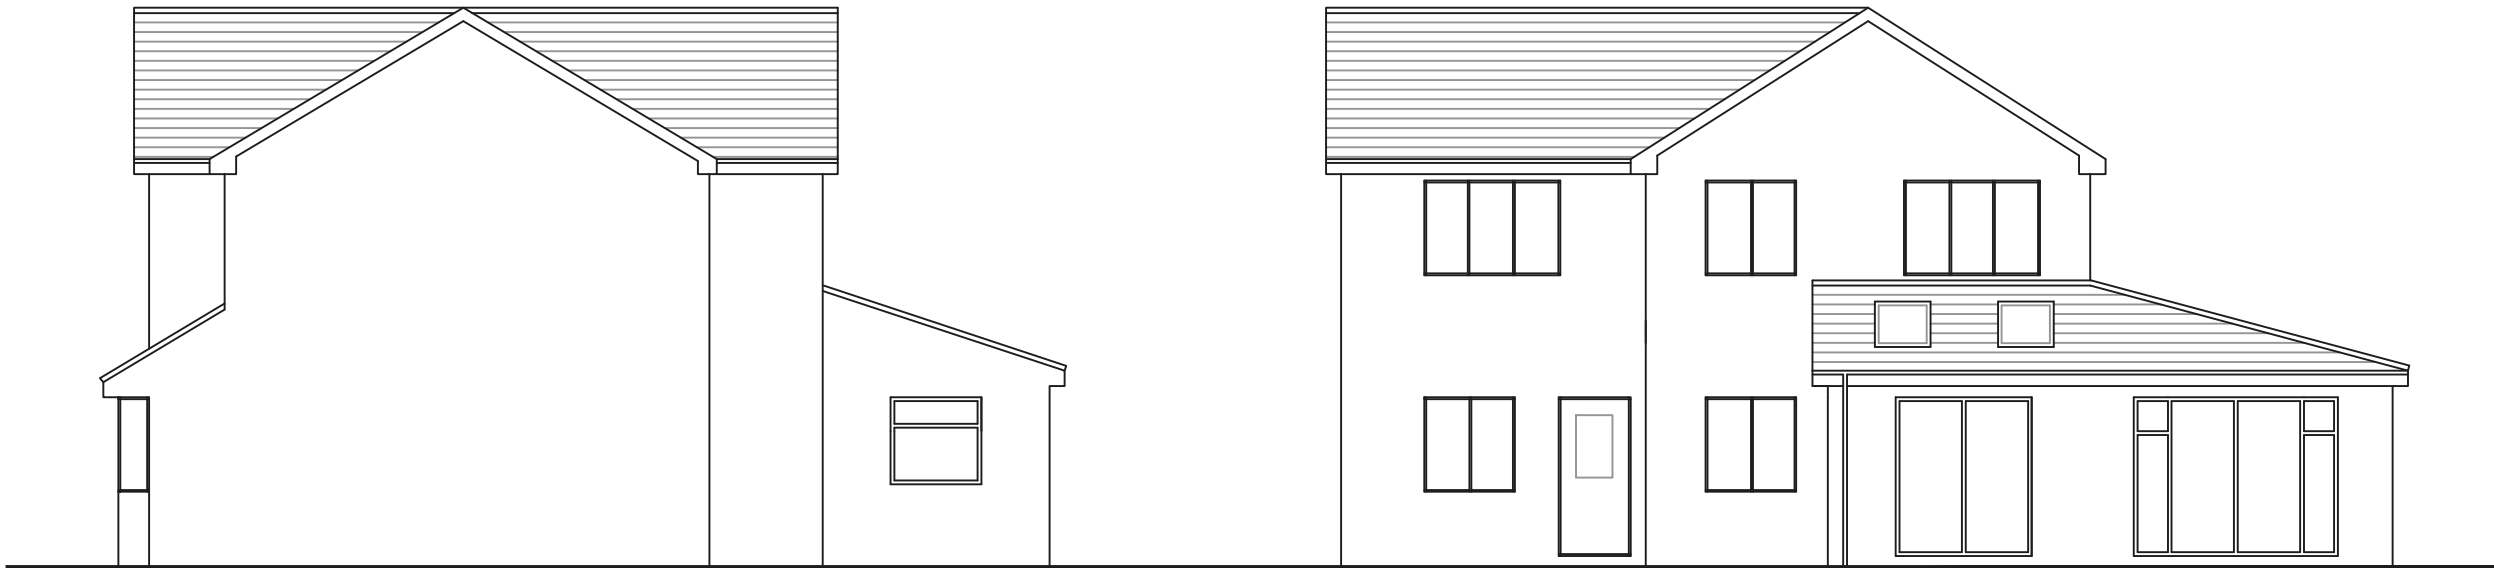

Proposed Side Elevation

Proposed Rear Elevation

Address				
172 Dragon Lane, L35				
Job Title				
Single storey side/rear ext.				
Drawing title				
Proposed Elevations				
Chkd	Appvd	date	scale	Dwg No.
		May '21	1:100 @ A3	003-01