





Notes
This drawing is the property of Axis Architects Ltd. Copyright reserved by them and the drawing is issued on the specialist's condition that it is not copied or reproduced, retained or disclosed to any unauthorised person, either wholly or in part without consent

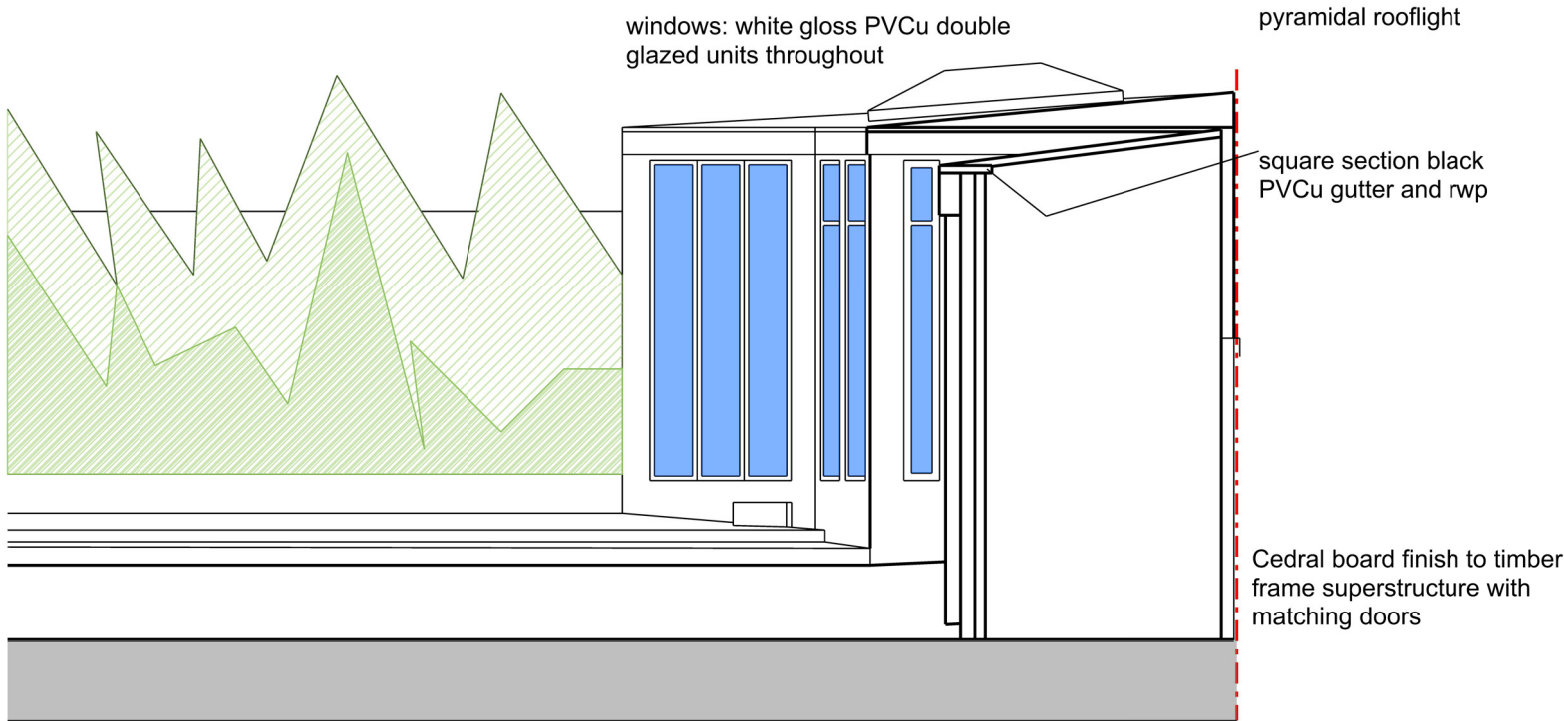

side elevation

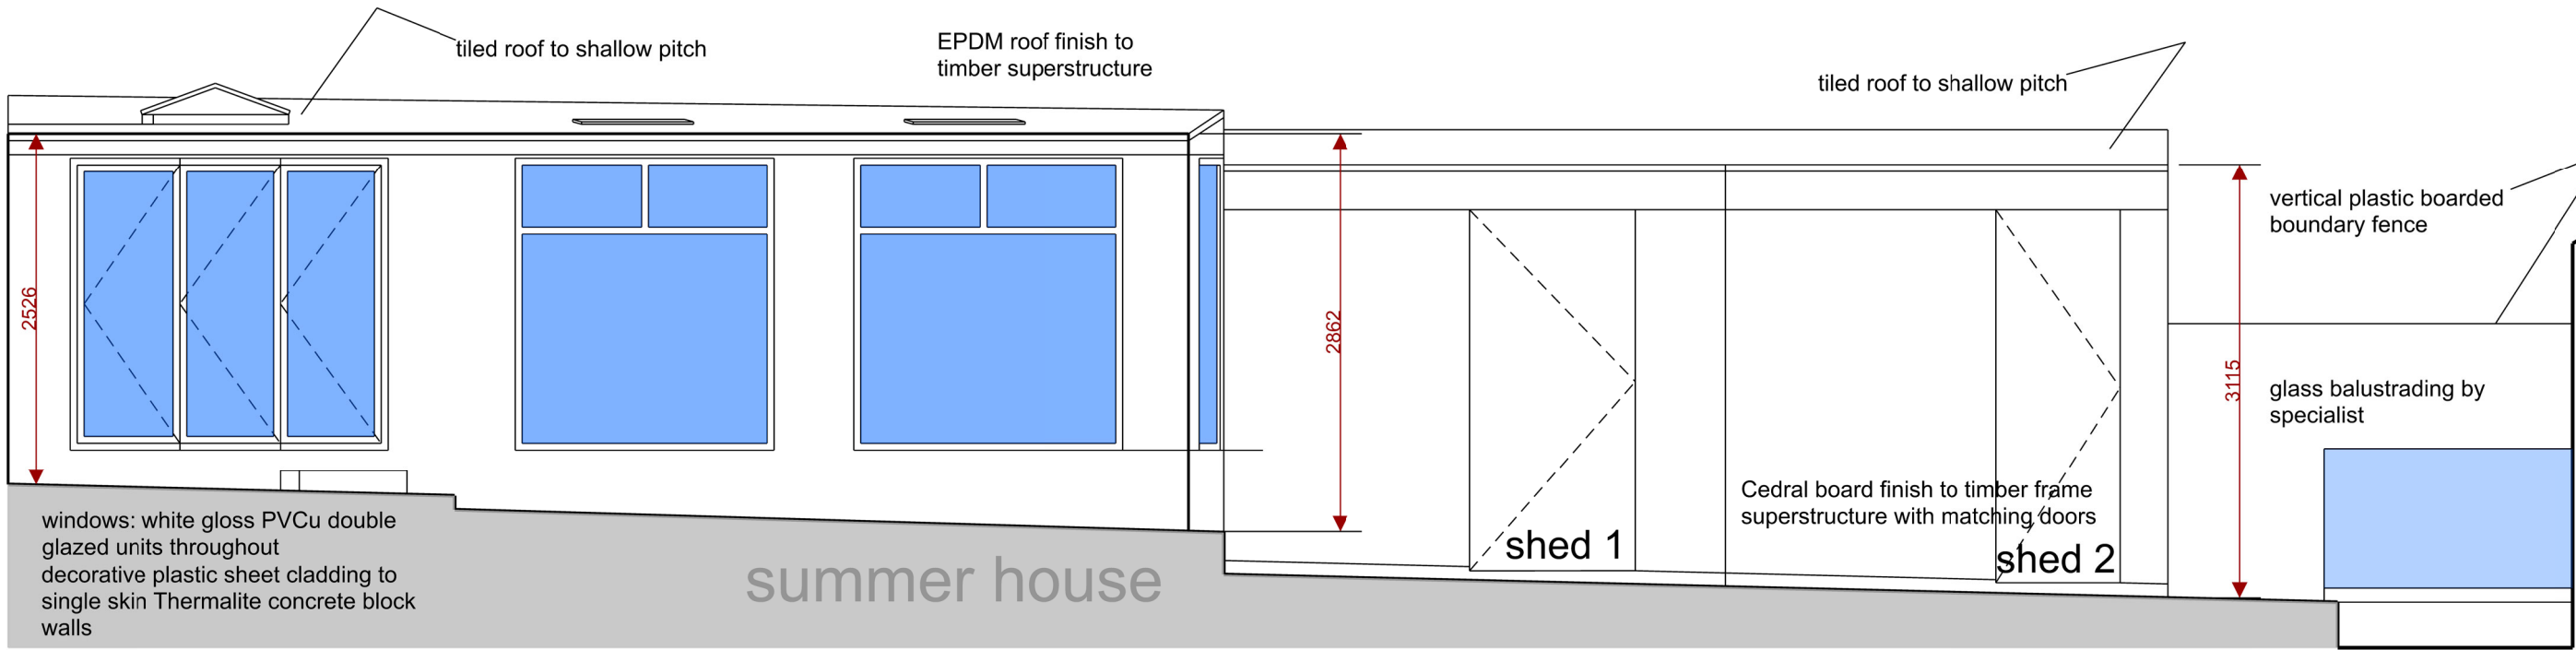

front elevation

REVISION DETAILS		date	by
☒	Preliminary		
☐	For Approval		
☐	Tender		
☐	Construction		
CLIENT			
Mr G Edwards			
PROJECT			
summer-house 59 Tarbock Road Huyton L36 5XN			
DRAWING TITLE			
front elevation - summer house (as existing)			
SCALE		drawn by	date
1:50		AG	sept'26
DRAWING NO.		revision	
AX 281-02		☐	

AXIS
ARCHITECTS

Tel/Fax 0151 724 1515