



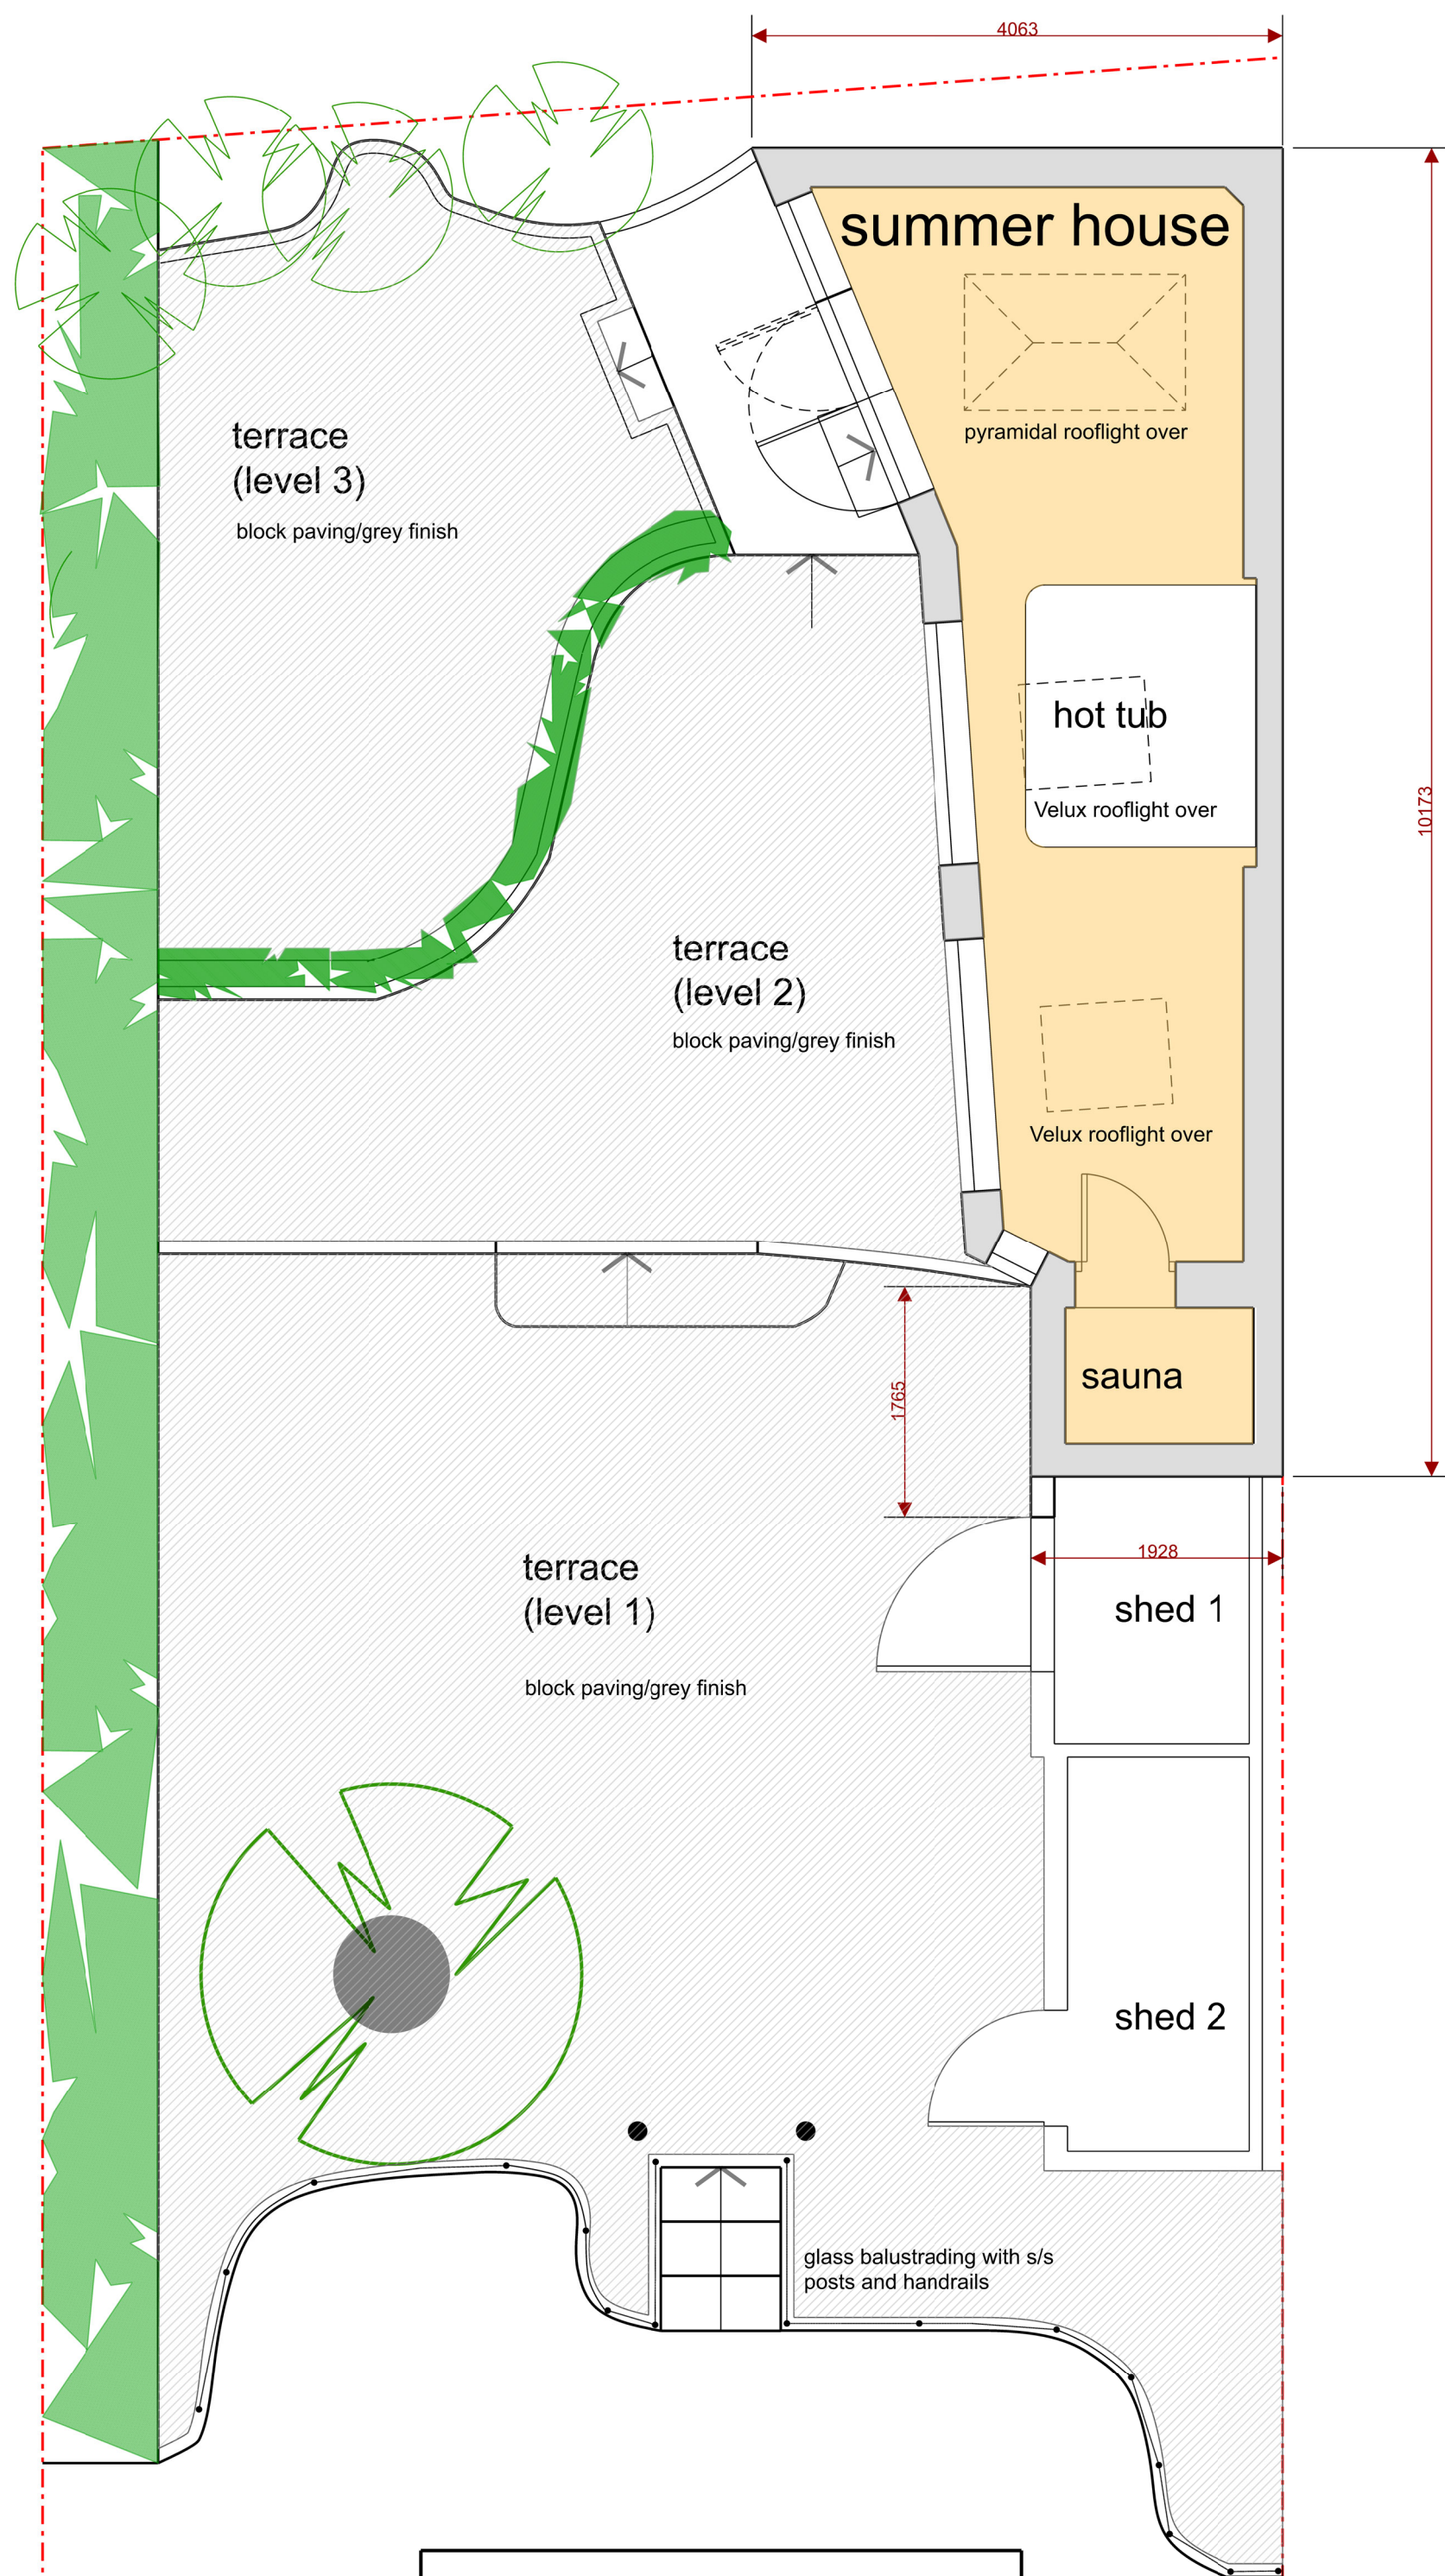

Notes
This drawing is the property of Axis Architects Ltd. Copyright is reserved by them and the drawing is issued on the condition that it is not copied or reproduced, retained or disclosed to any unauthorised person, either wholly or in part without consent

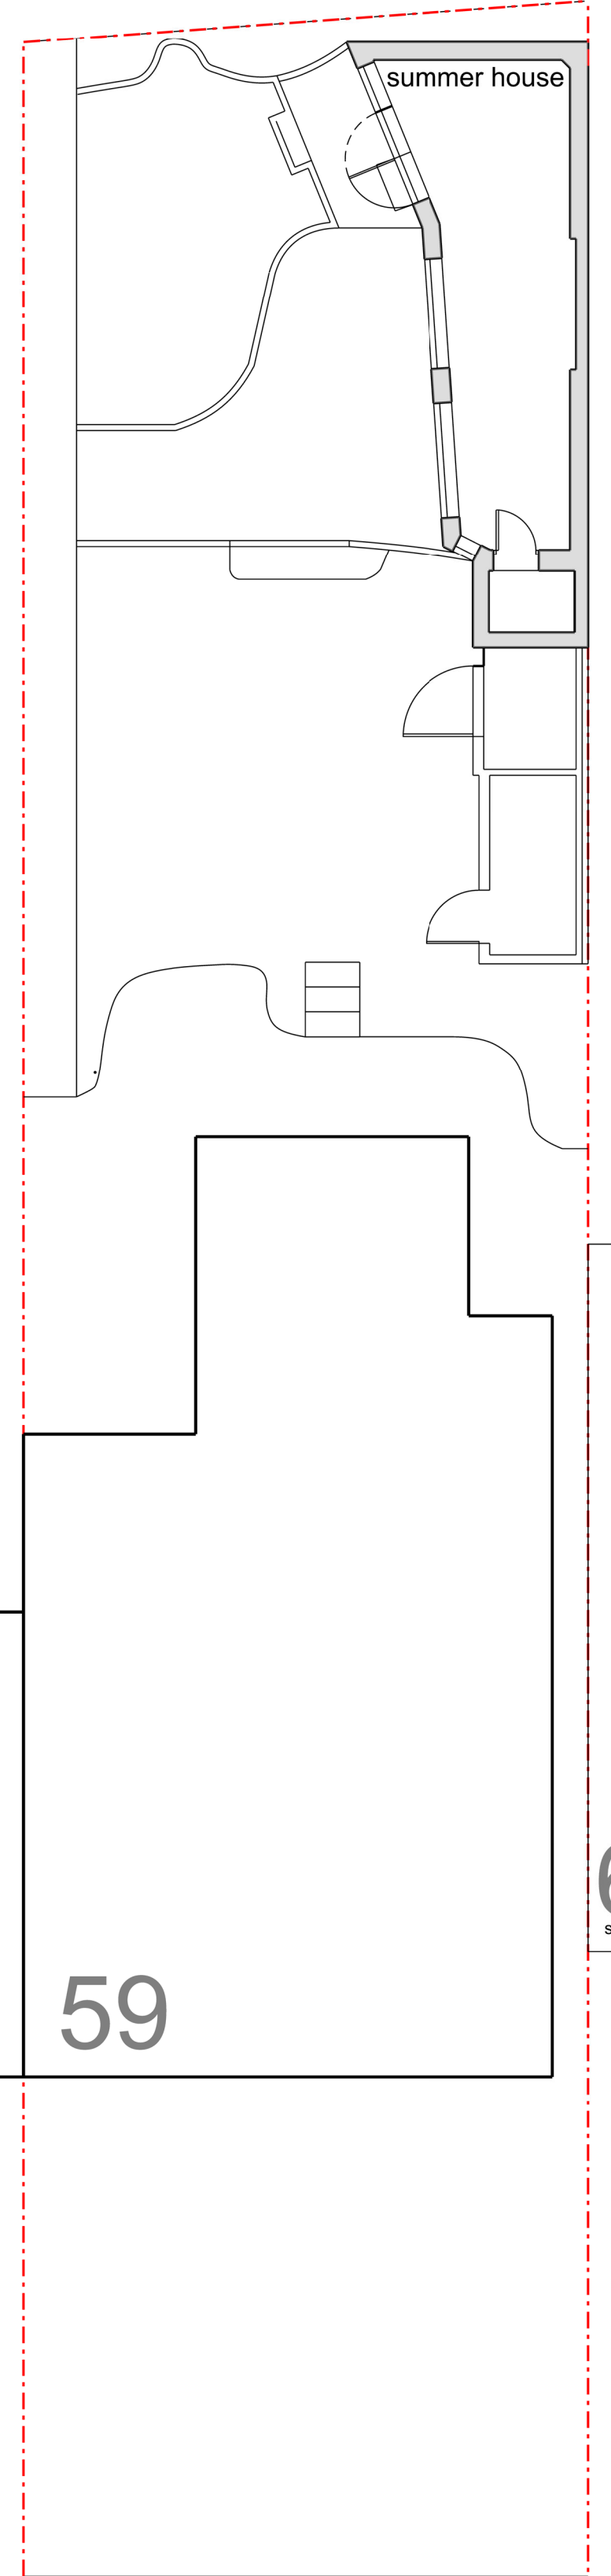

site plan 1:100



REVISION	DETAILS	date / by
●	Preliminary	
○	For Approval	
○	Tender	
○	Construction	
○	Client	
Mr G Edwards		
PROPOSED	summer-house	
	59 Tarbock Road	
	Huyton L36 5XN	
DRAWING TITLE	Site Plan	
	(as existing)	
SCALE	drawn by	date
1:50 1:100	AG	sept'26
DRAWING NO.	revision	
AX 281-01	○	


AXIS
ARCHITECTS

Tel/Fax 0151 724 1515

120 Rose Lane, Liverpool L18 4PX. e-mail andygrek@hotmail.co.uk

57 59

site plan 1:50

 

61
shed