






PROPOSED REAR ELEVATION

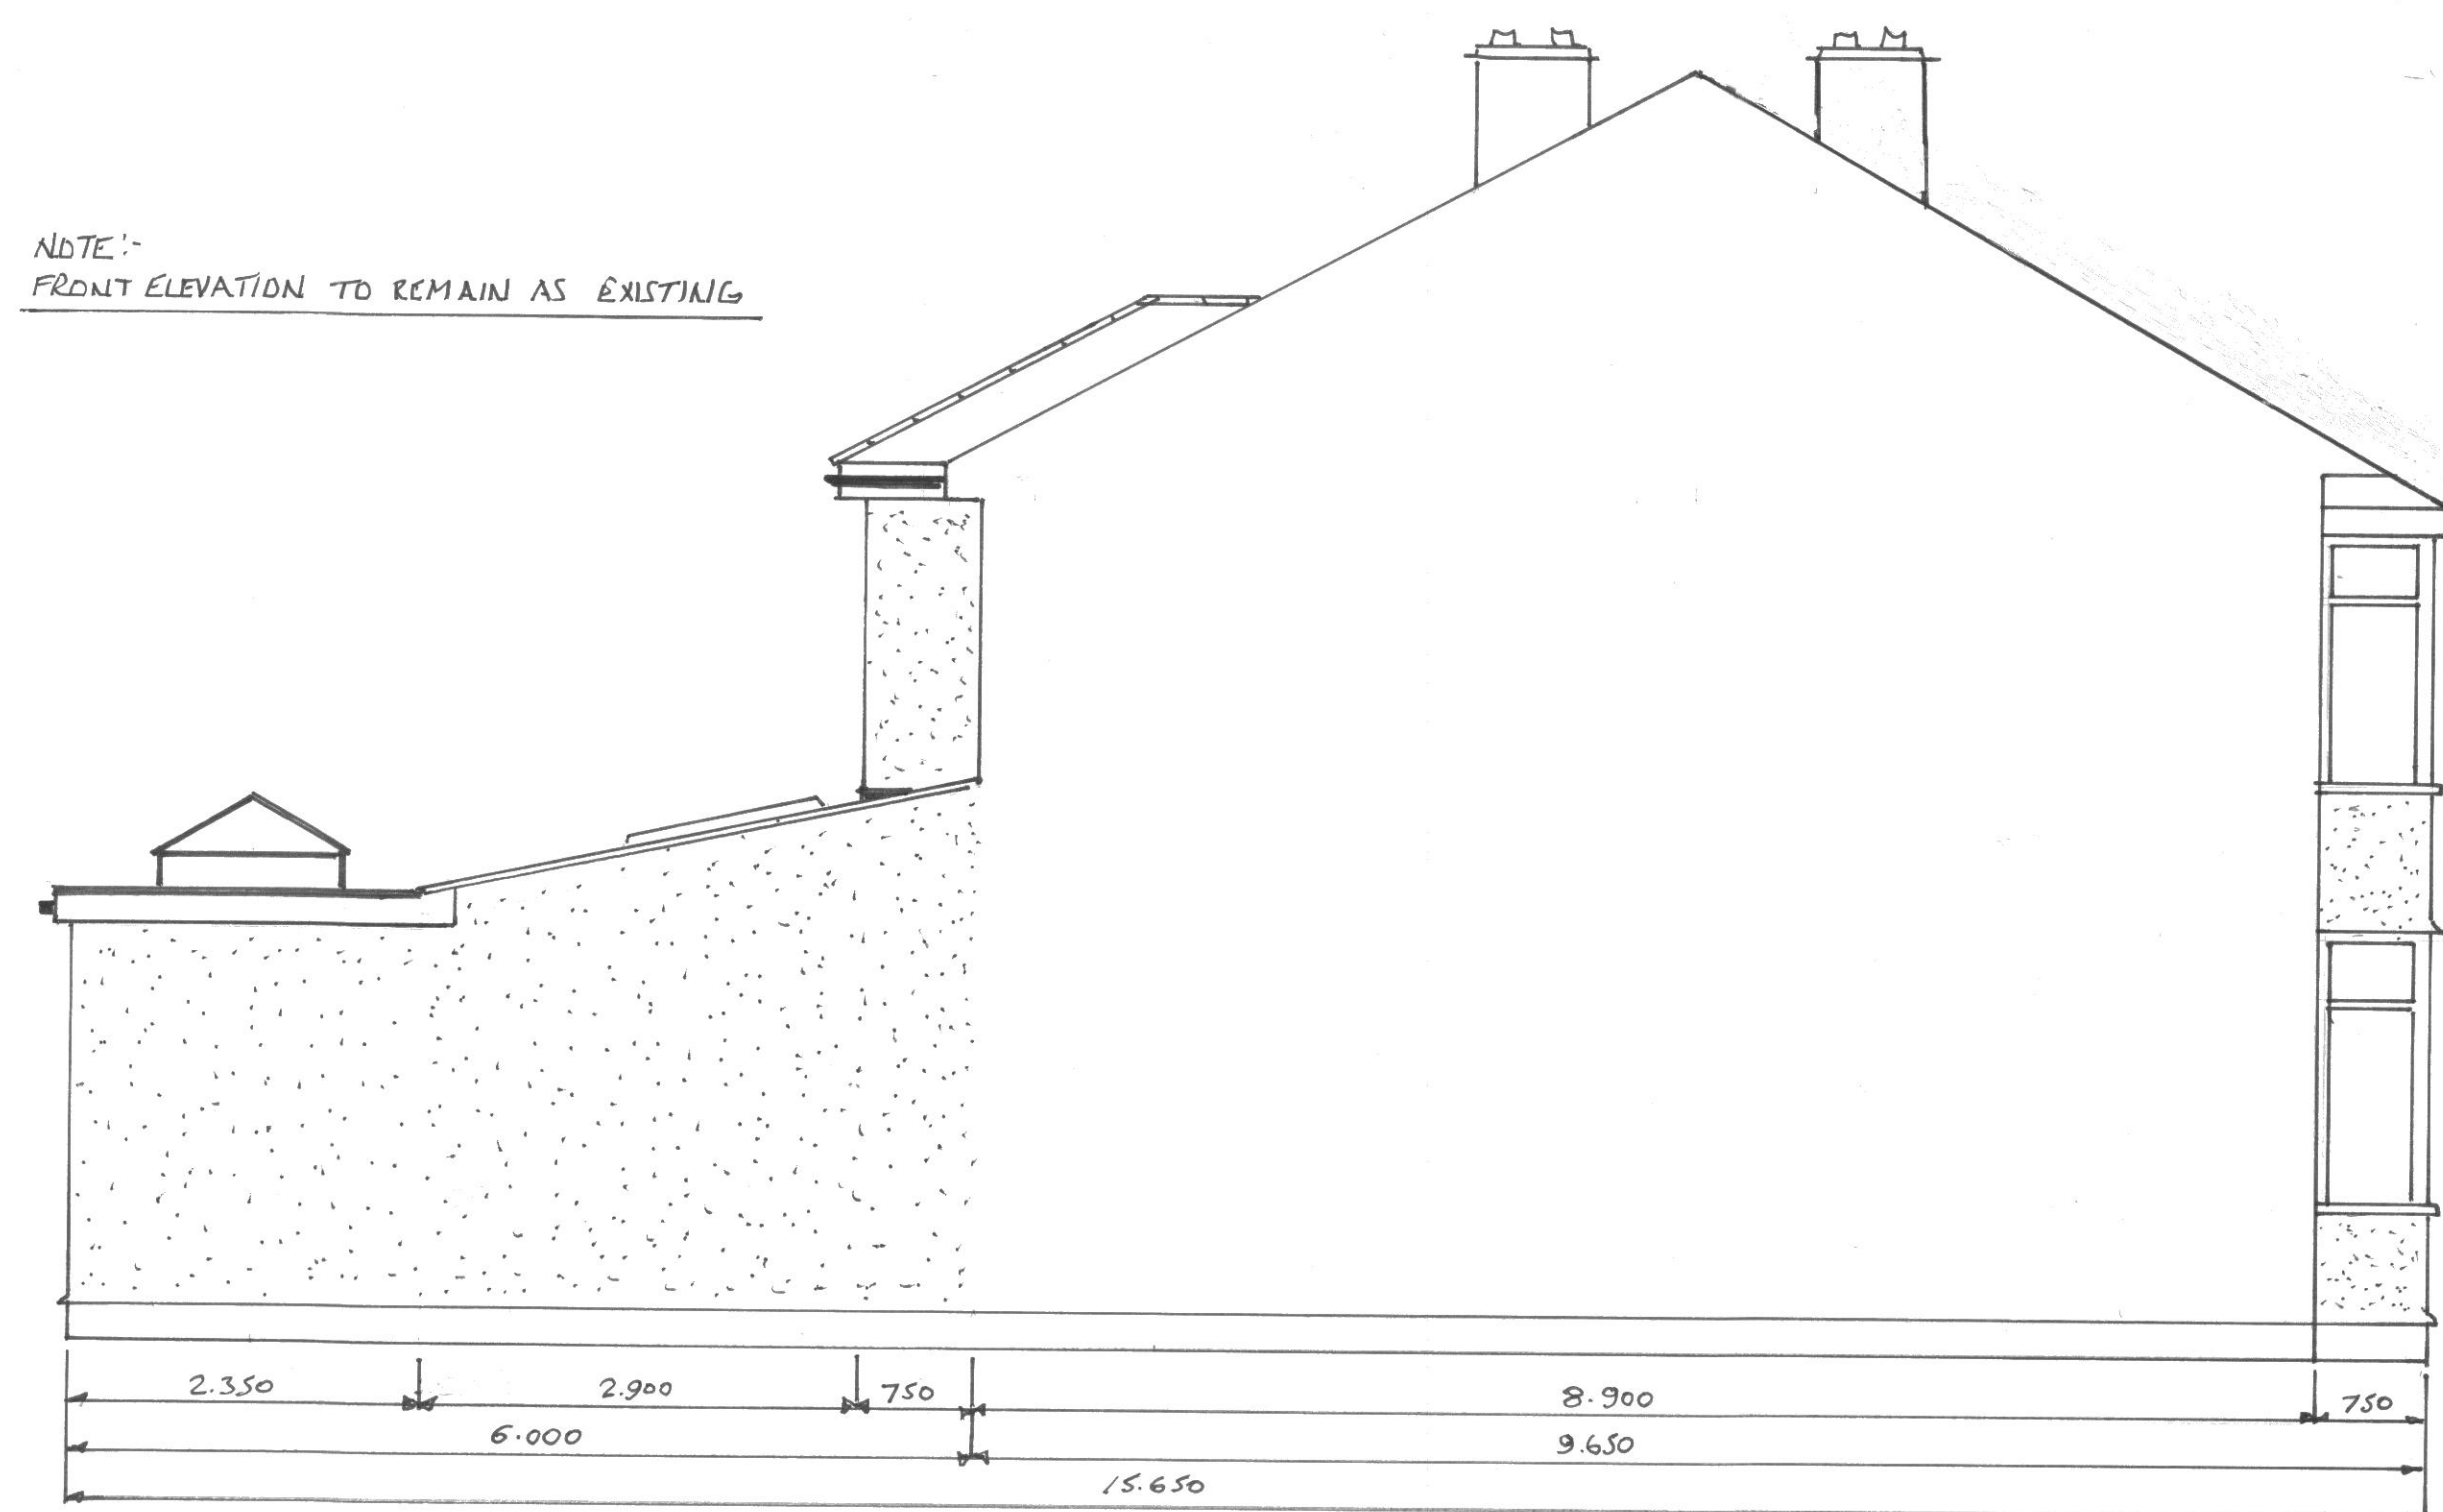


PROPOSED SIDE ELEVATION A

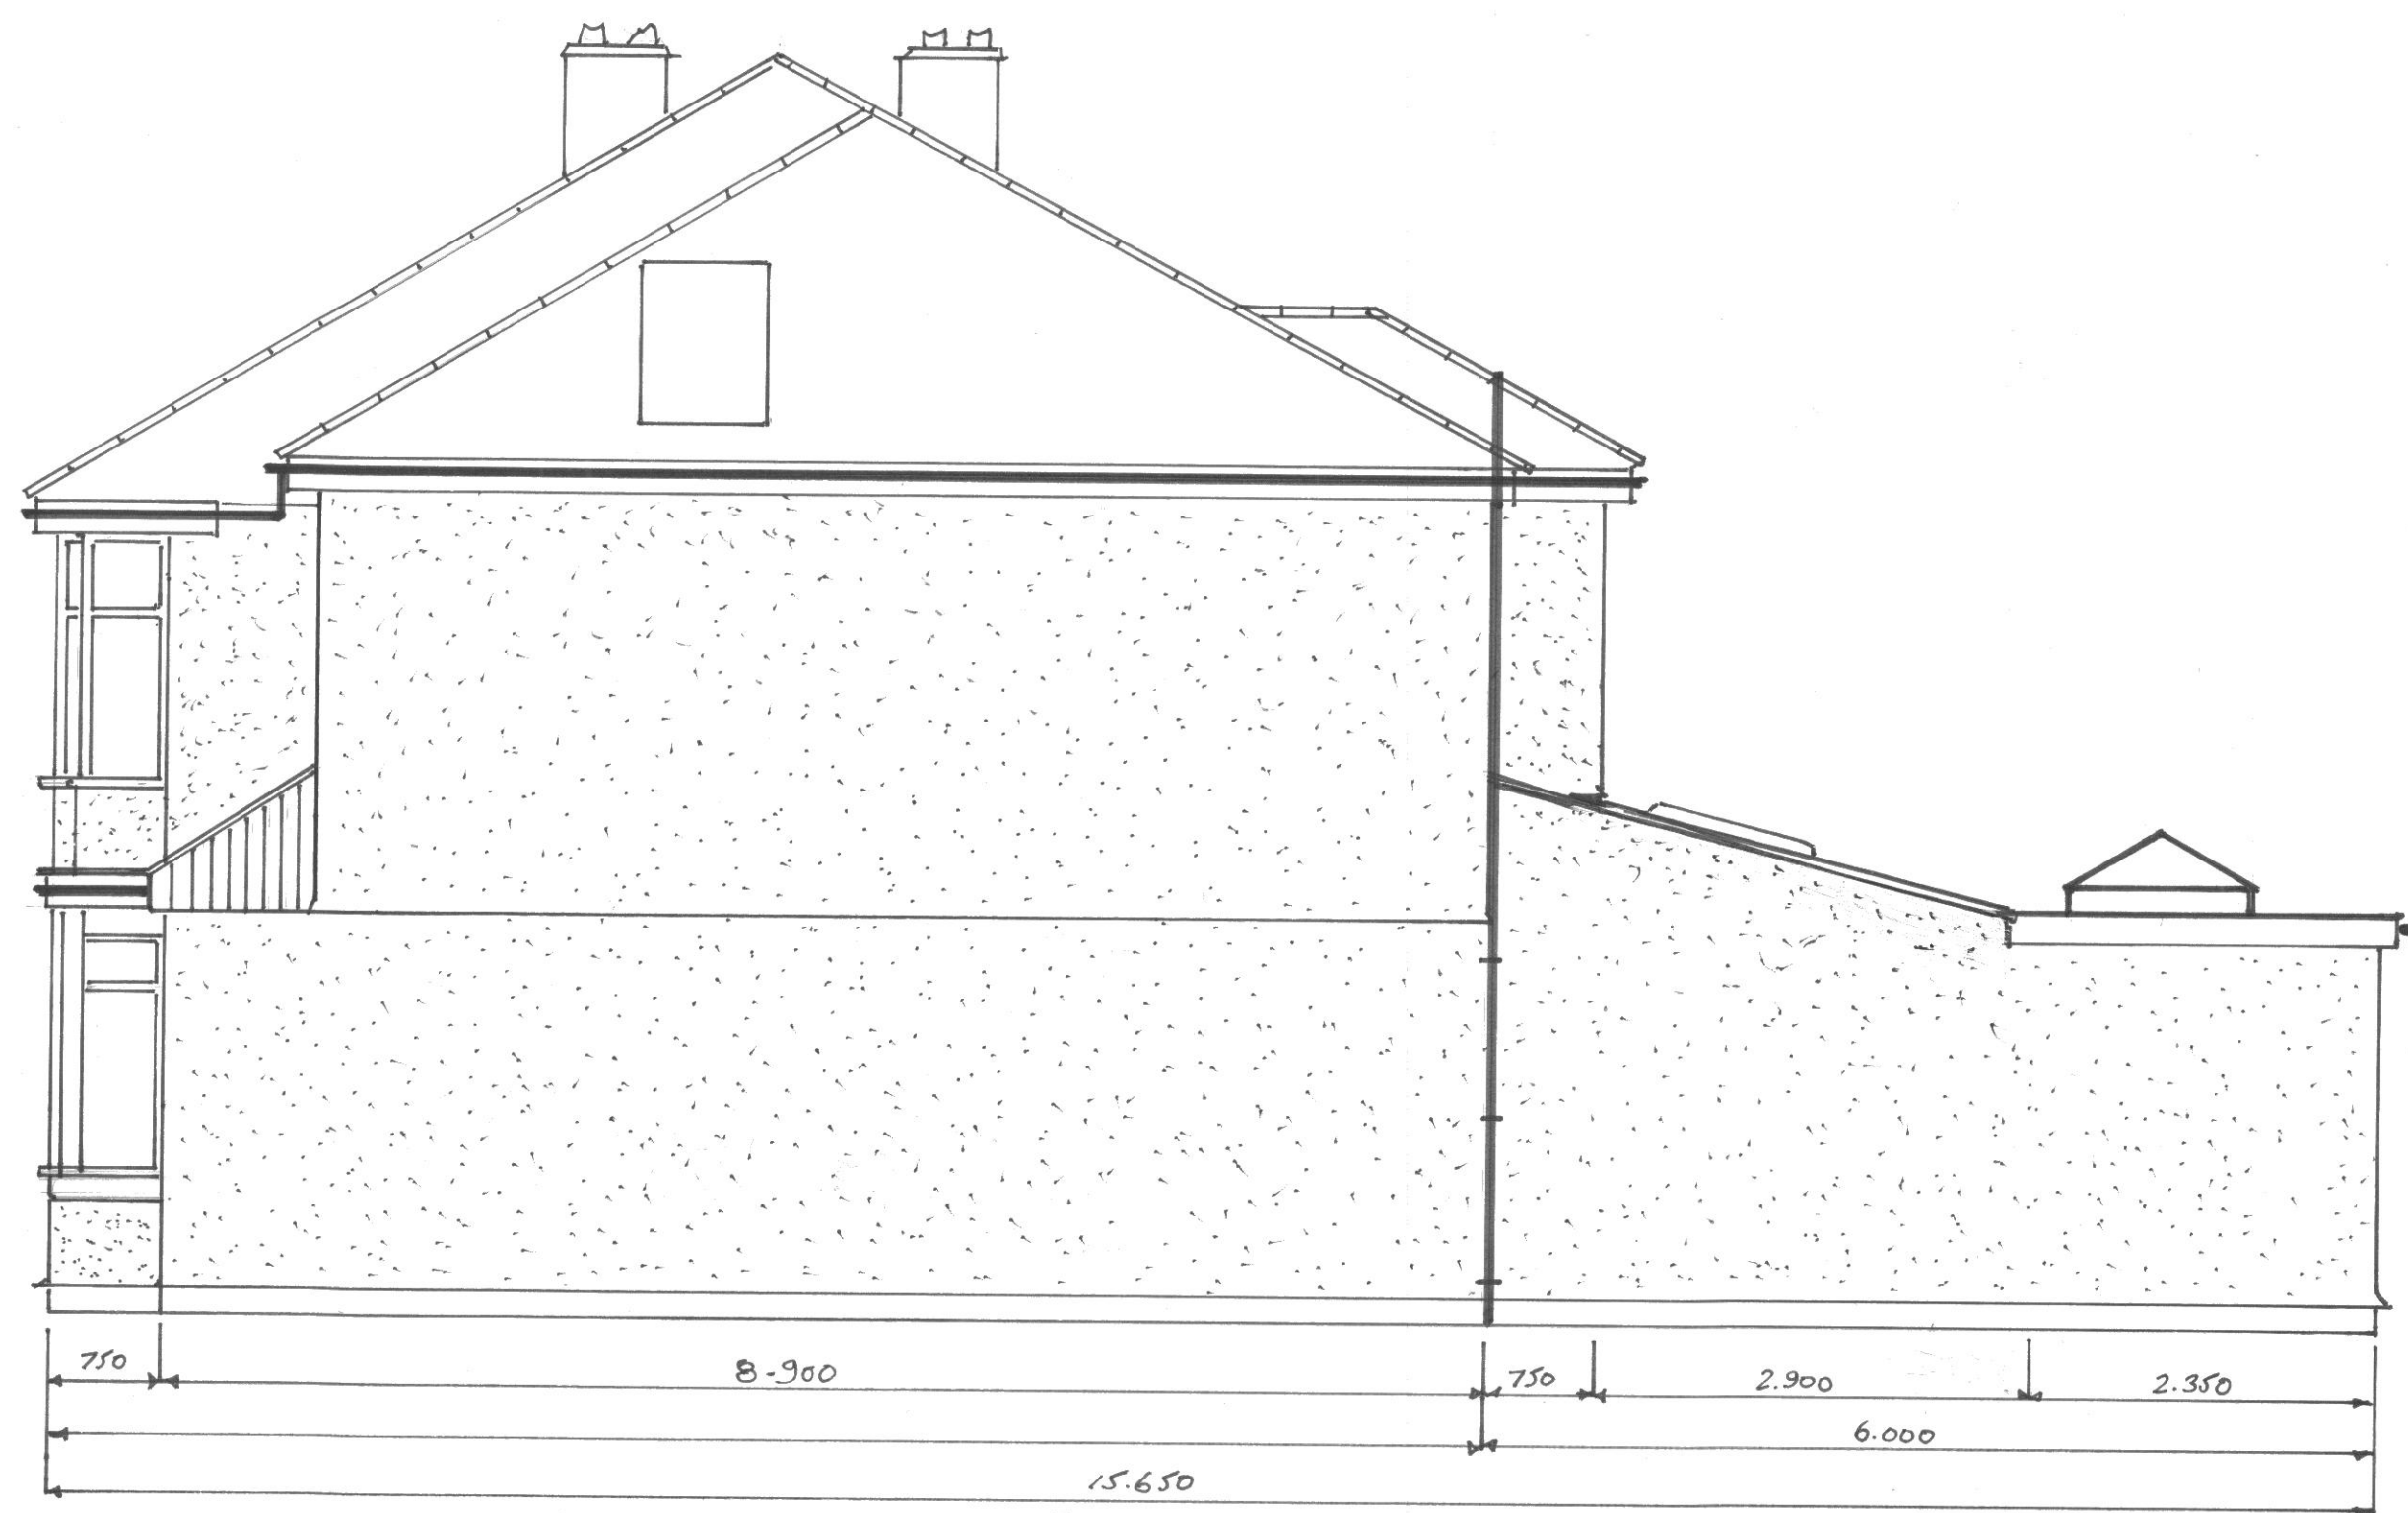


PROPOSED SIDE ELEVATION B

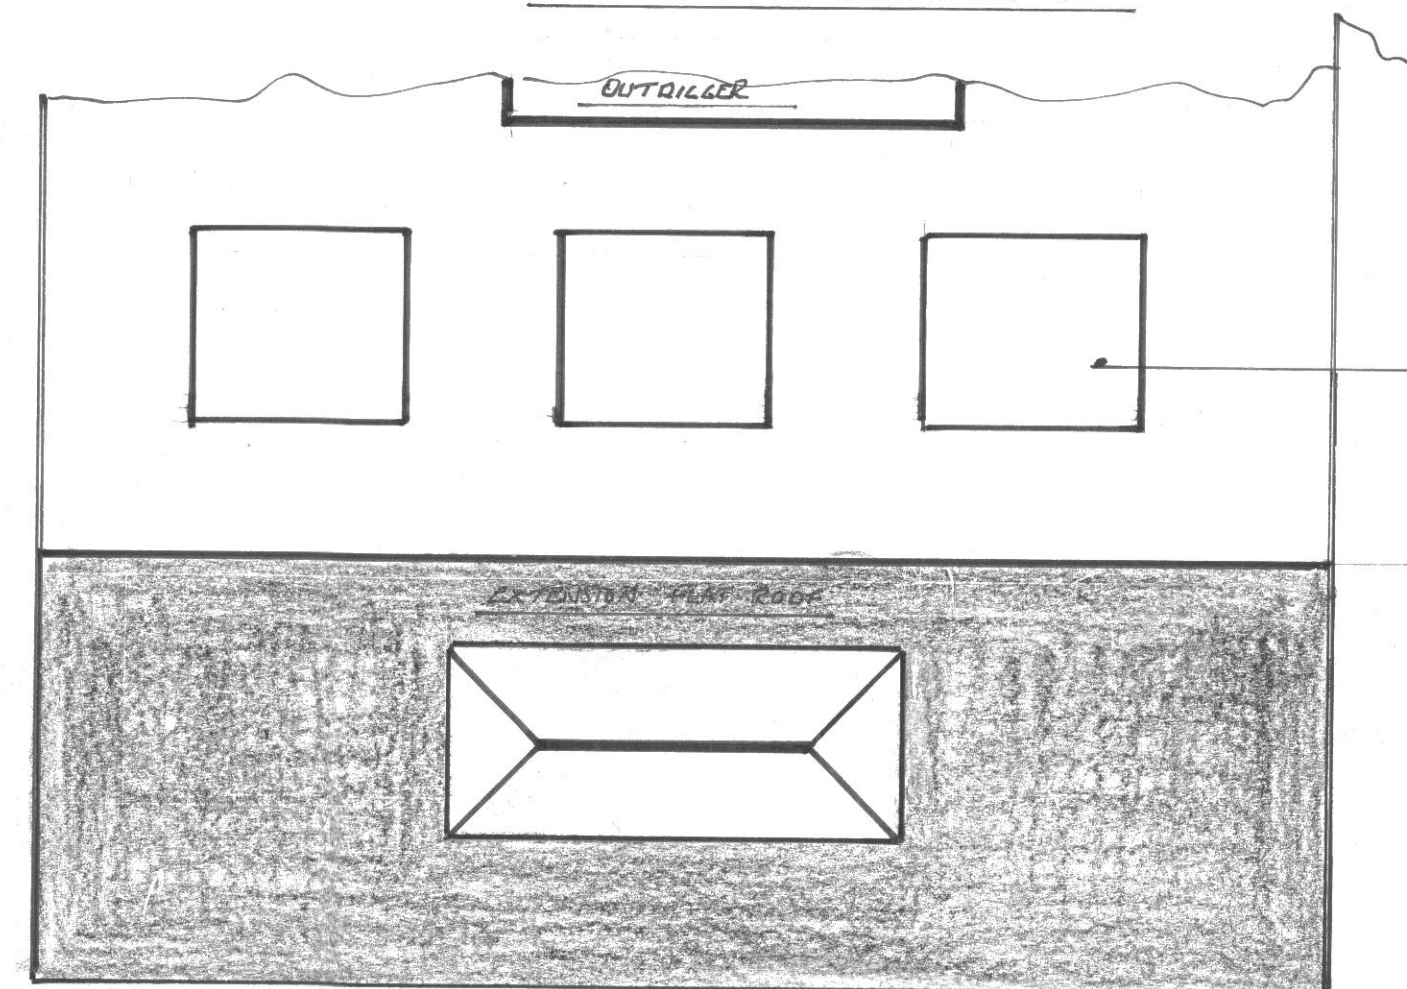


PROPOSED FIRST FLOOR PLAN VIEW

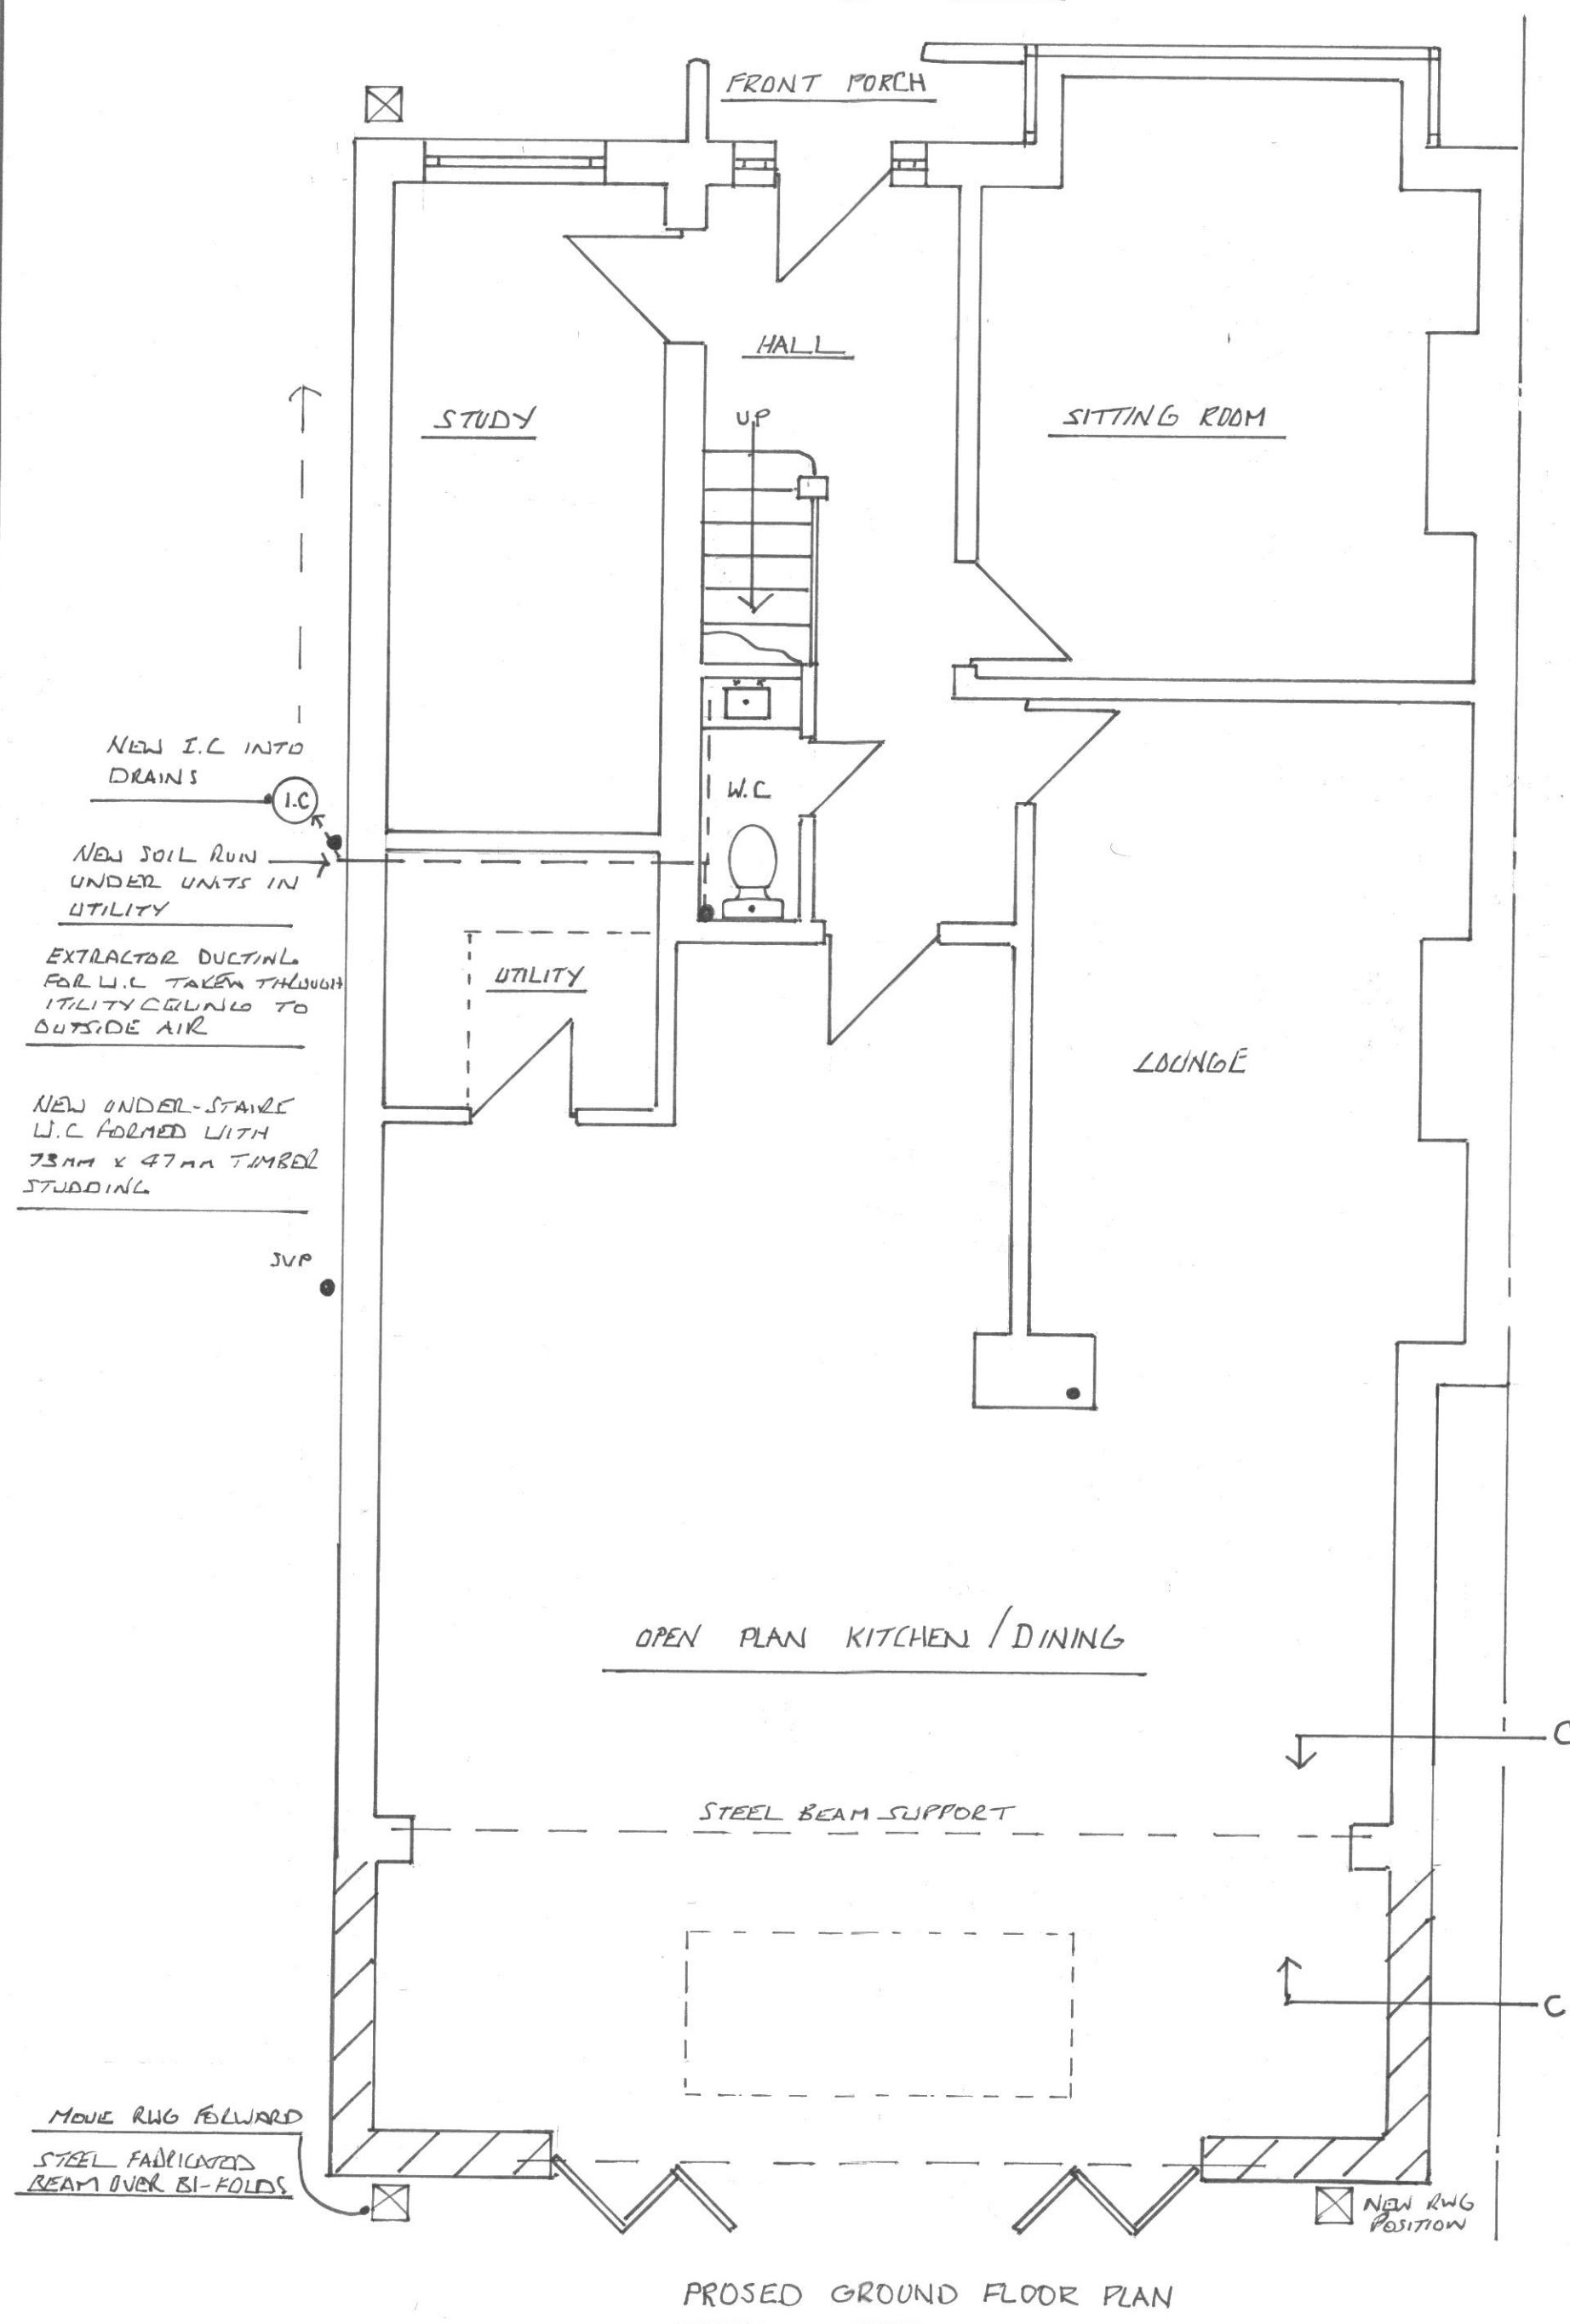


PROPOSED GROUND FLOOR PLAN

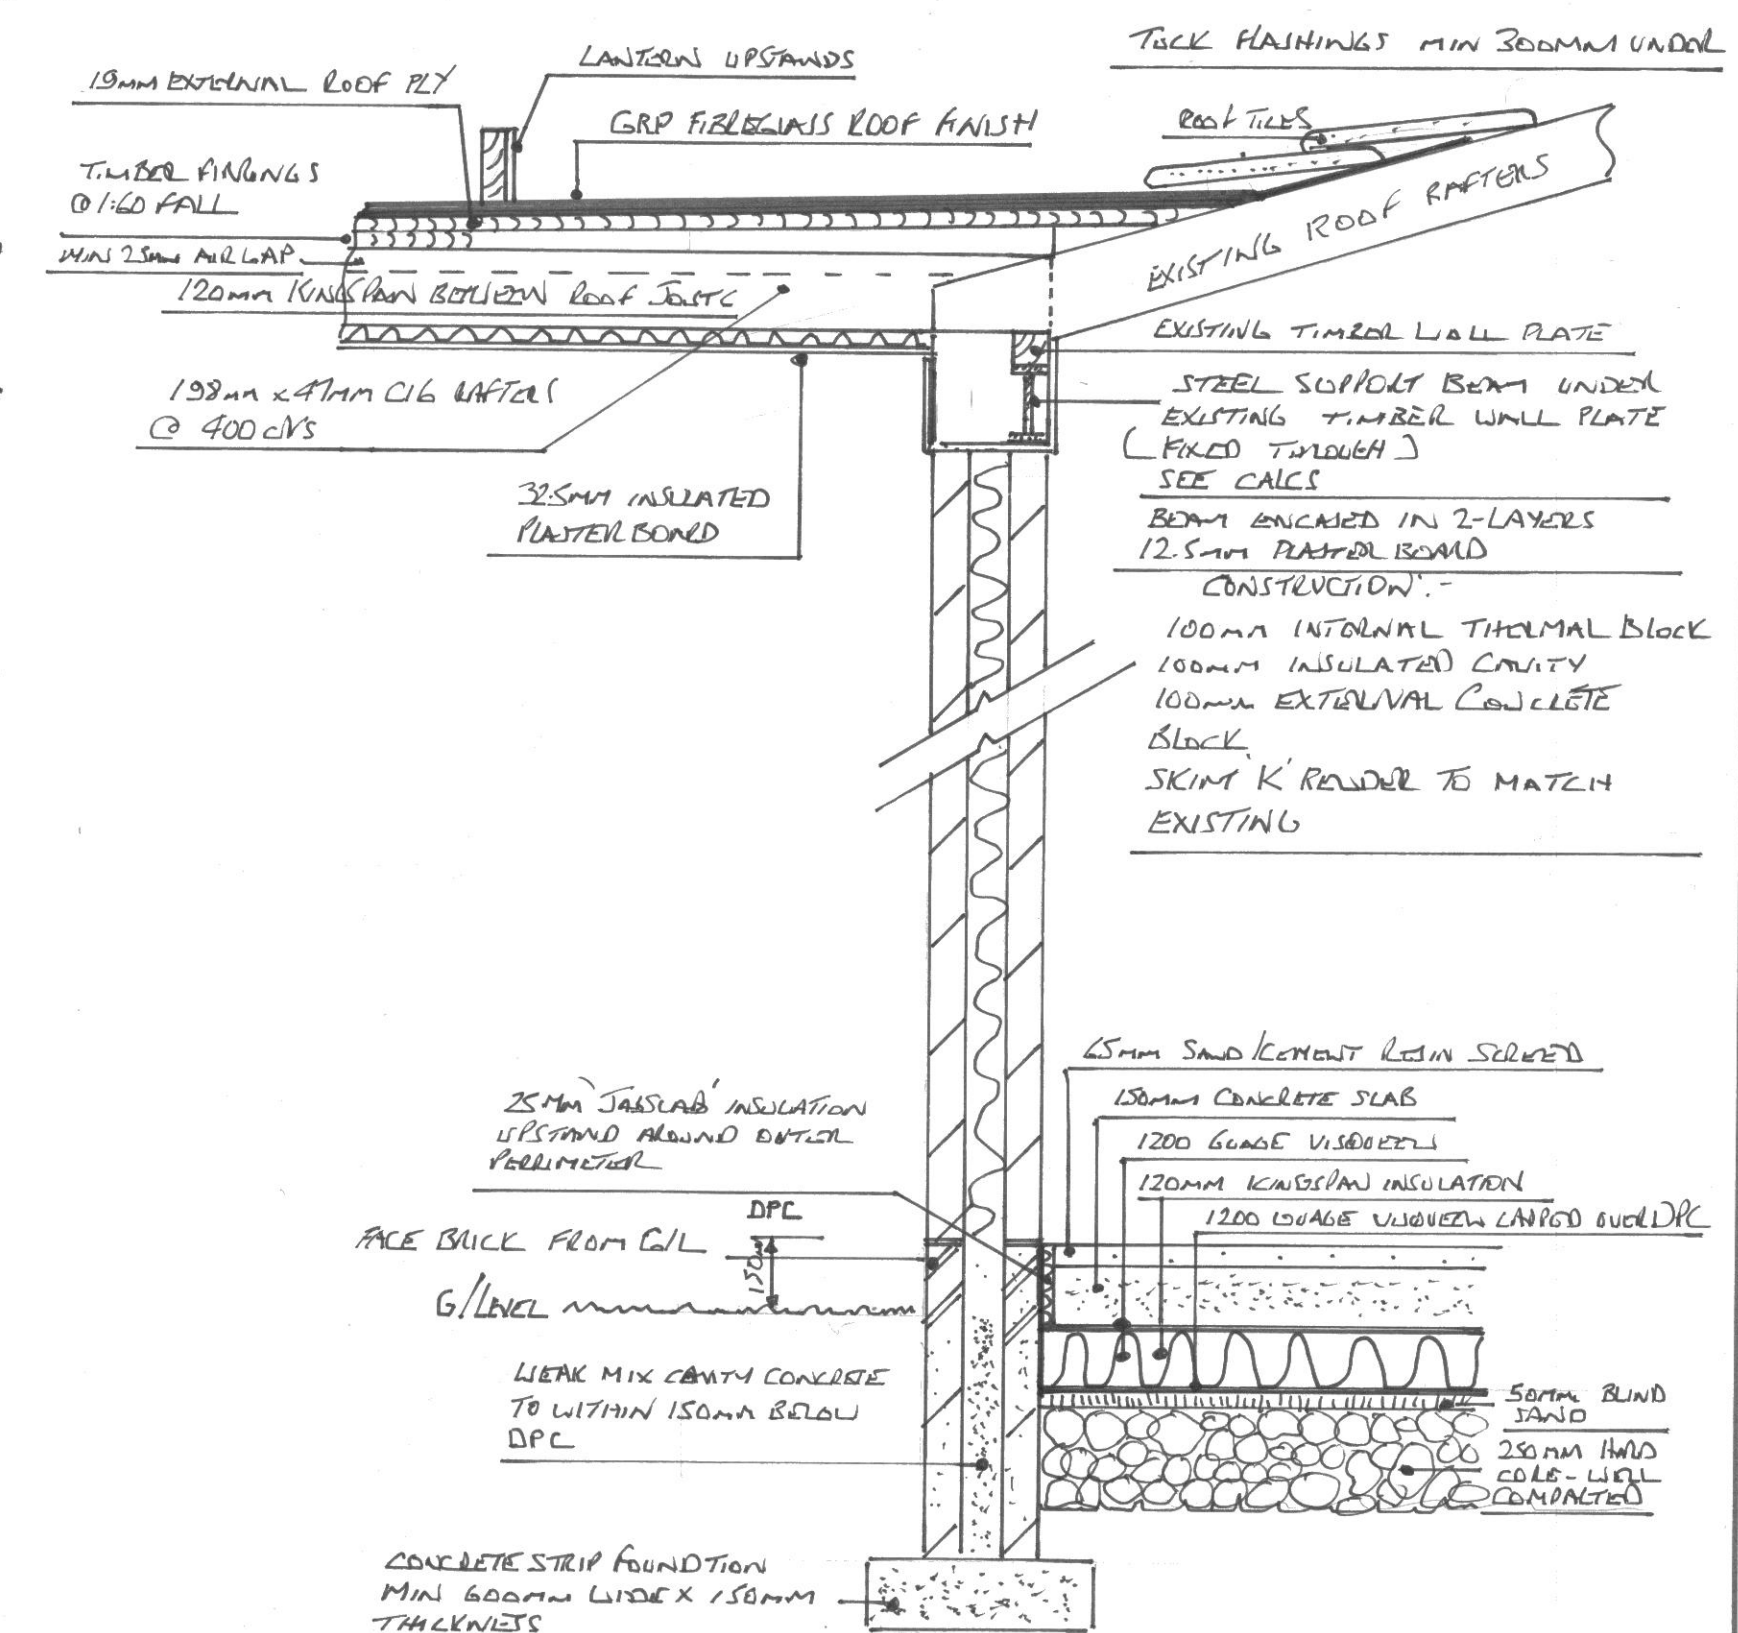

SECTION C-C SCALE 1:20

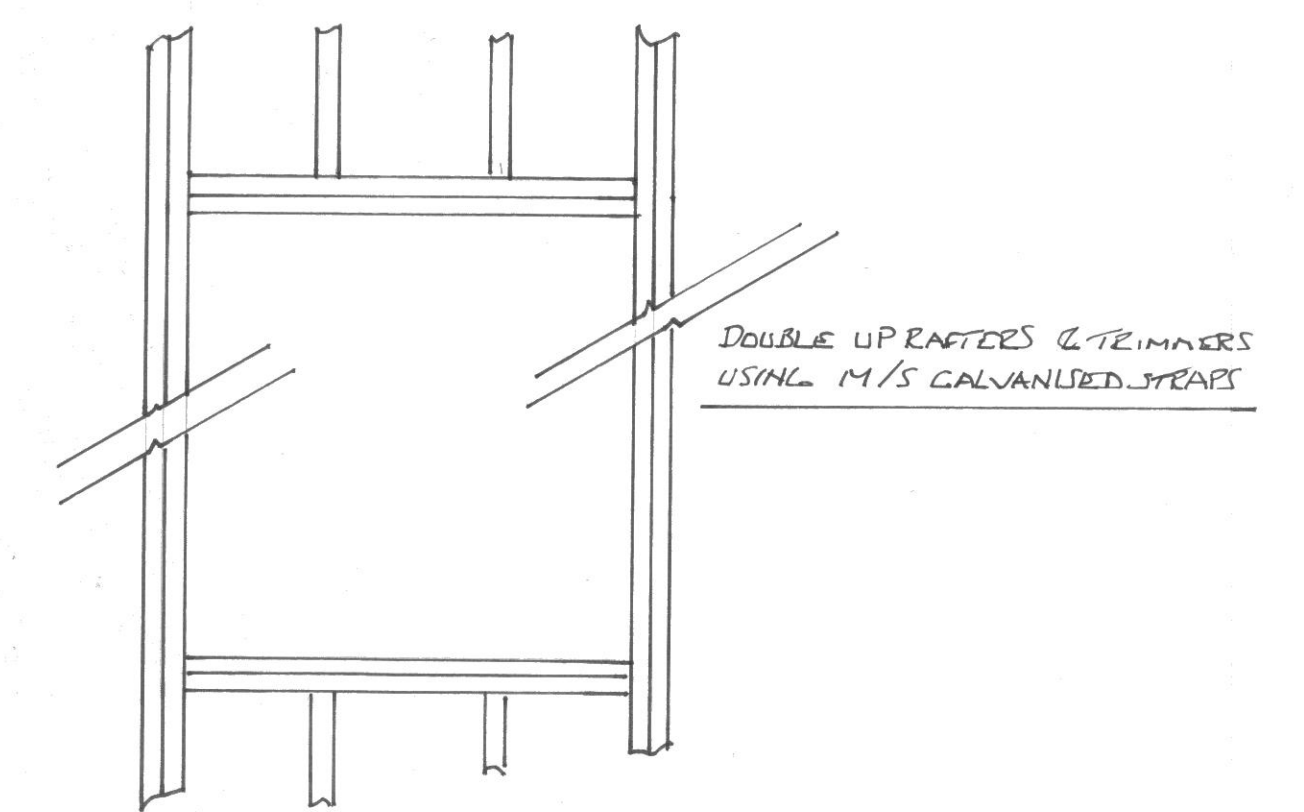

ROOF LIGHT OPENING SCALE 1:20

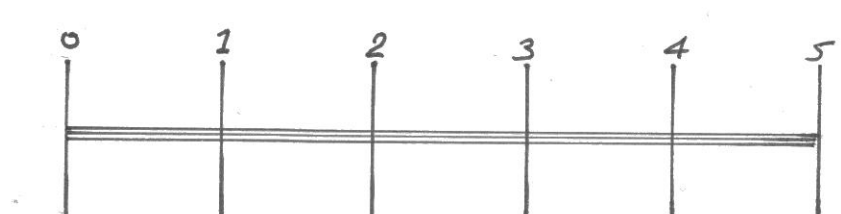

SCALE BAR 1:50

NEIL JONES	DWG NO 1539	SCALE 1:50/1:20	MAY 2022
PROPOSED SINGLE STOREY REAR EXTENSION			
MR F. POTTER			
17 COURT HEY AVENUE			
ROBY			
LIVERPOOL			
L36 4 JB			
PROPOSED			B