

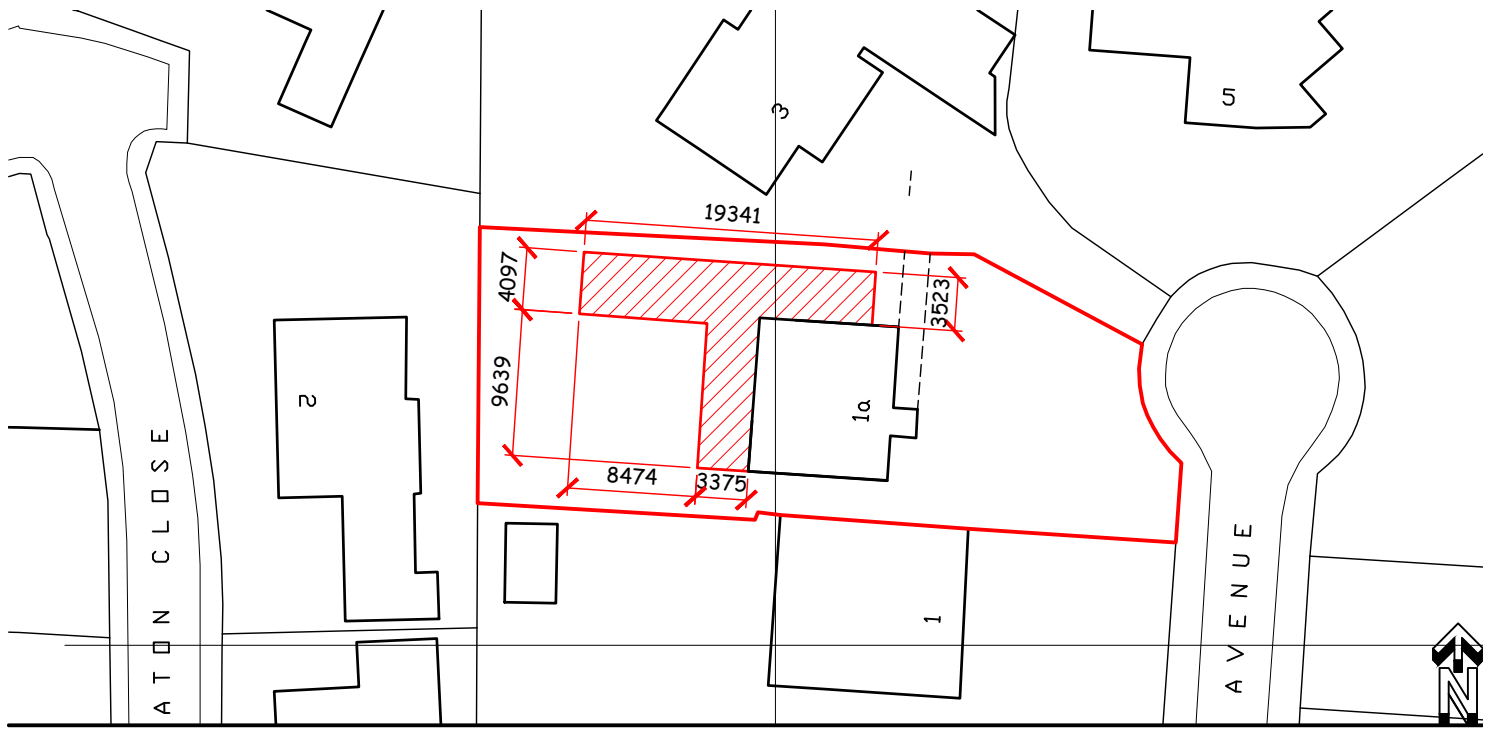


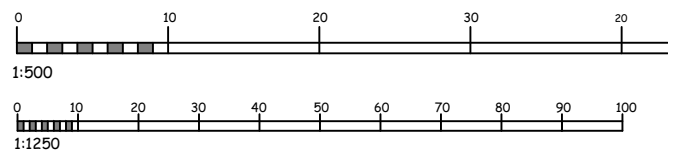

SITE PLAN

1:500

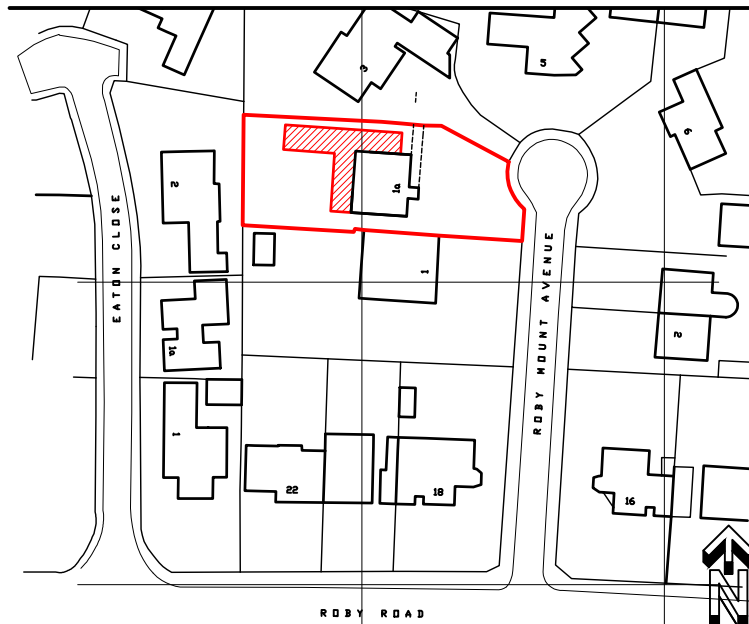

LOCATION PLAN

1:1250

scale bars

project PROPOSED EXTENSION at 1A ROBY MOUNT AVENUE HUYTON, L36 4HP	ALEX HALFORD architectural technician & building design consultant 11 Ploughmans Close Southport PR9 8QZ (m) 07715 353219
title SITE and LOCATION PLANS	scale: as shown @ A3 date: Aug. 2025 drawing no: A1549 01