


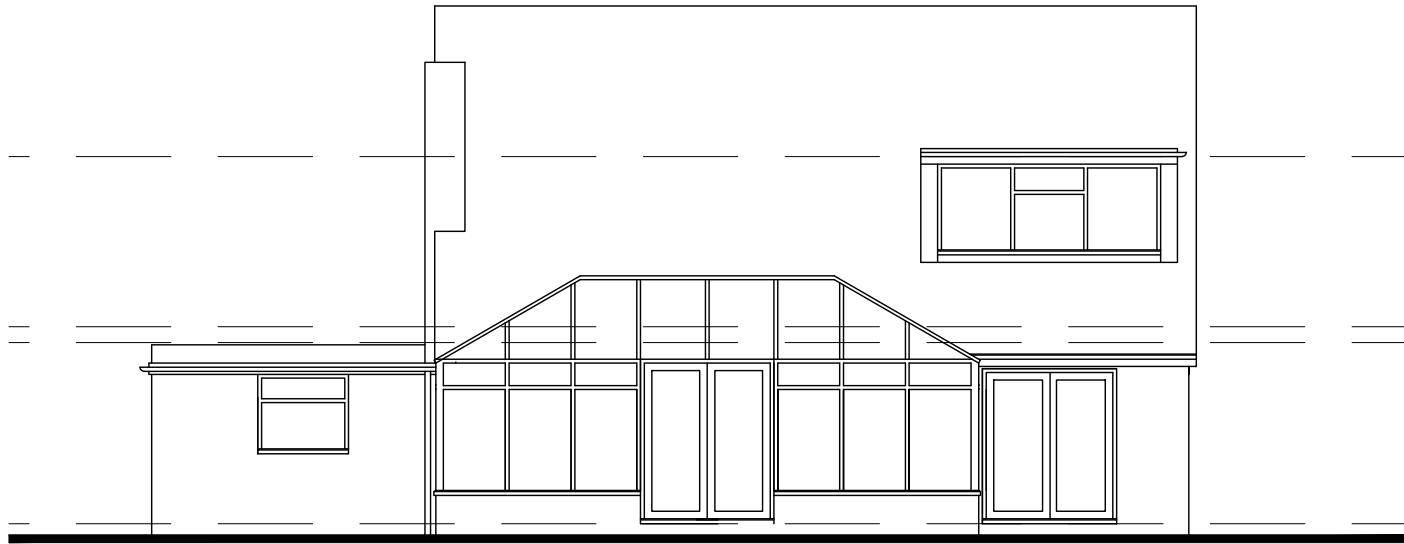


EAST ELEVATION




SOUTH ELEVATION



WEST ELEVATION

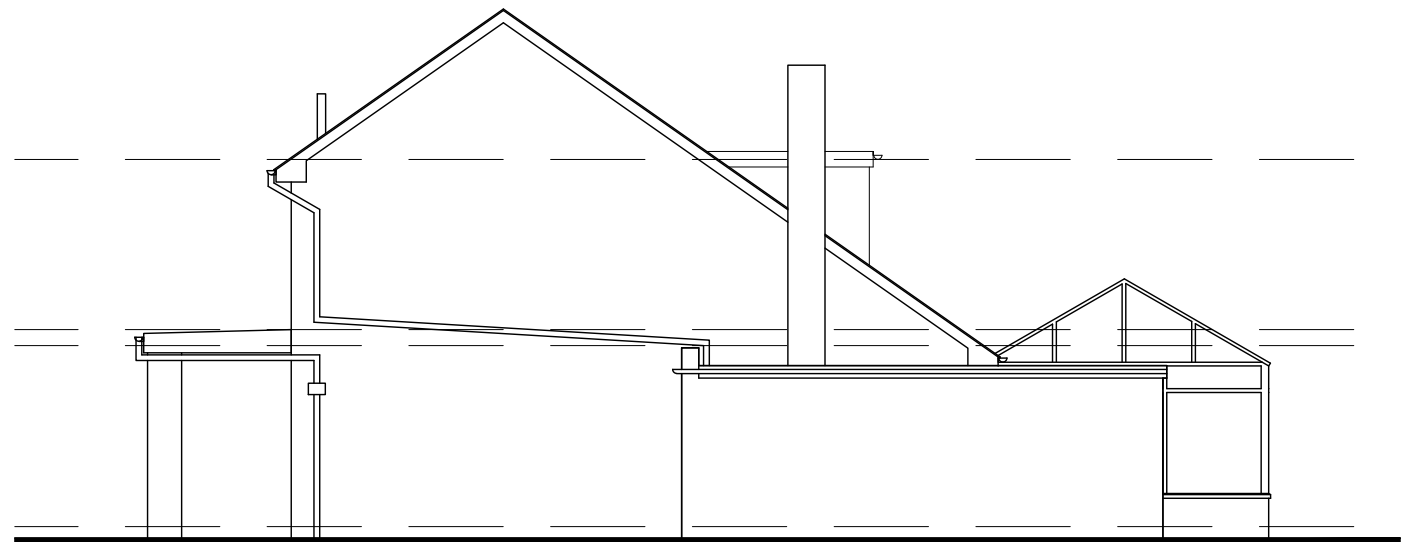

NORTH ELEVATION

 

project	ALEX HALFORD architectural technician & building design consultant		
PROPOSED EXTENSION at 1a ROBY MOUNT AVENUE, HUYTON, L36 4HP	11 Ploughmans Close Southport PR9 8QZ	(m) 07715 353219	
title	scale:	1:100 @ A3	
EXISTING ELEVATIONS	date:	Aug. 2025	
	drawing no:	A1549 03	