

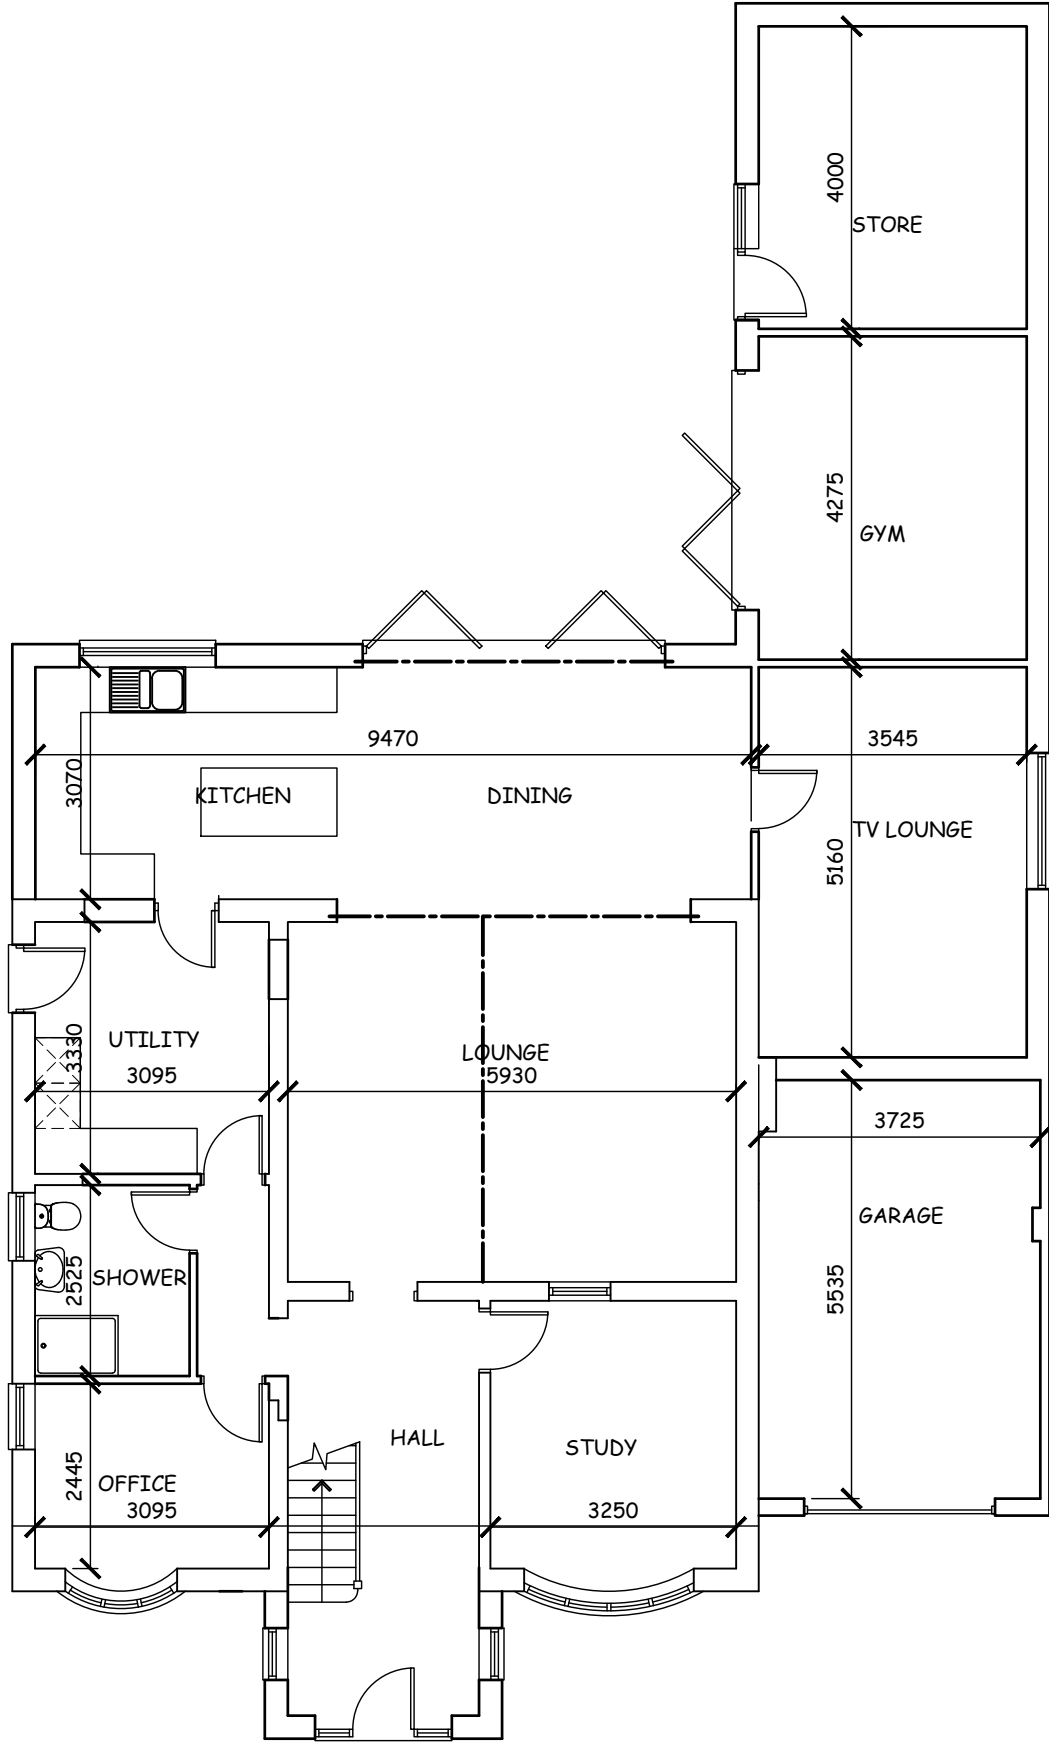


REVISIONS

Rev. A North point added to the drawing.
15.10.25

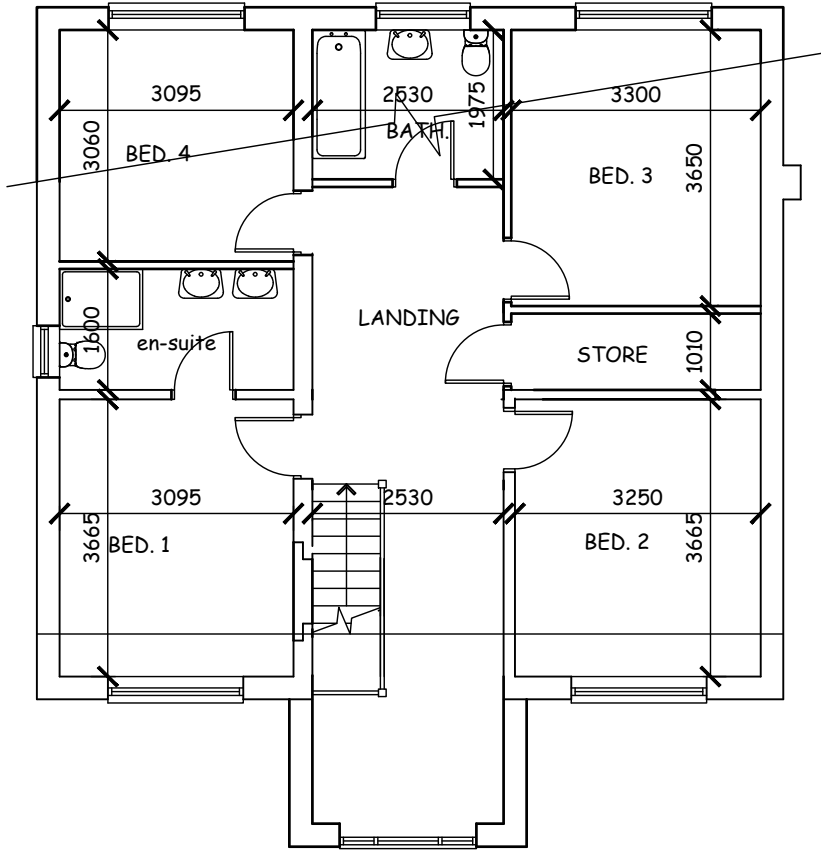

project	ALEX HALFORD architectural technician & building design consultant		
	11 Ploughmans Close Southport PR9 8QZ (m) 07715 353219		
title	scale:	1:100 @ A3	
PROPOSED PLANS	date:	Sept. 2025	
	drawing no:	A1549 P 01A	

 

GROUND FLOOR PLAN

FIRST FLOOR PLAN

