


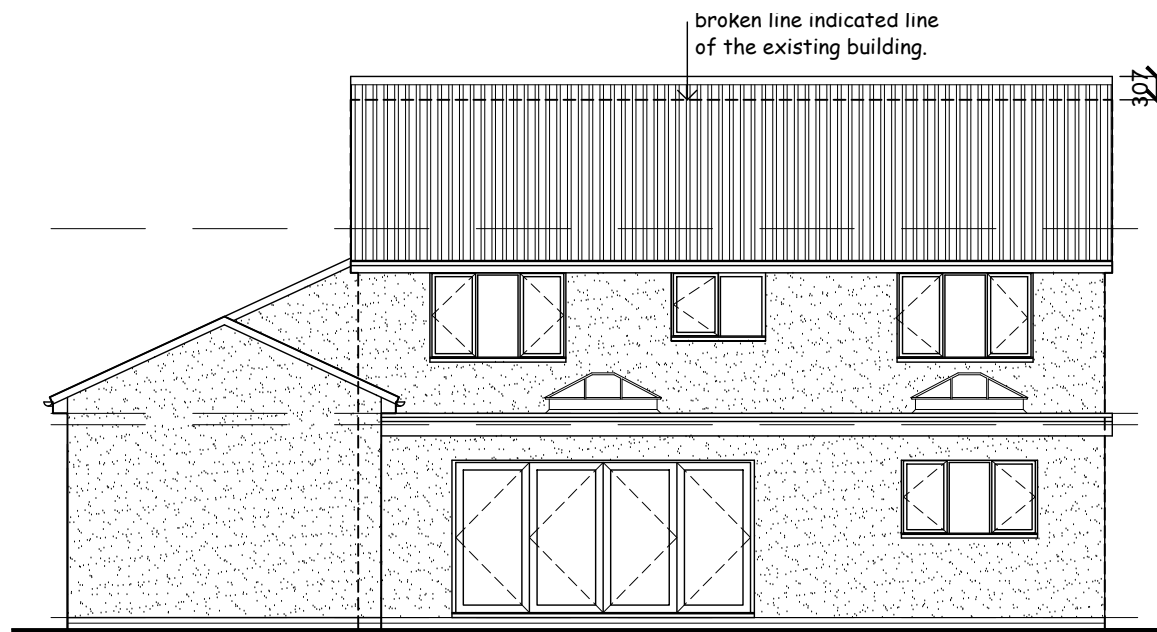


EAST ELEVATION



SOUTH ELEVATION




WEST ELEVATION

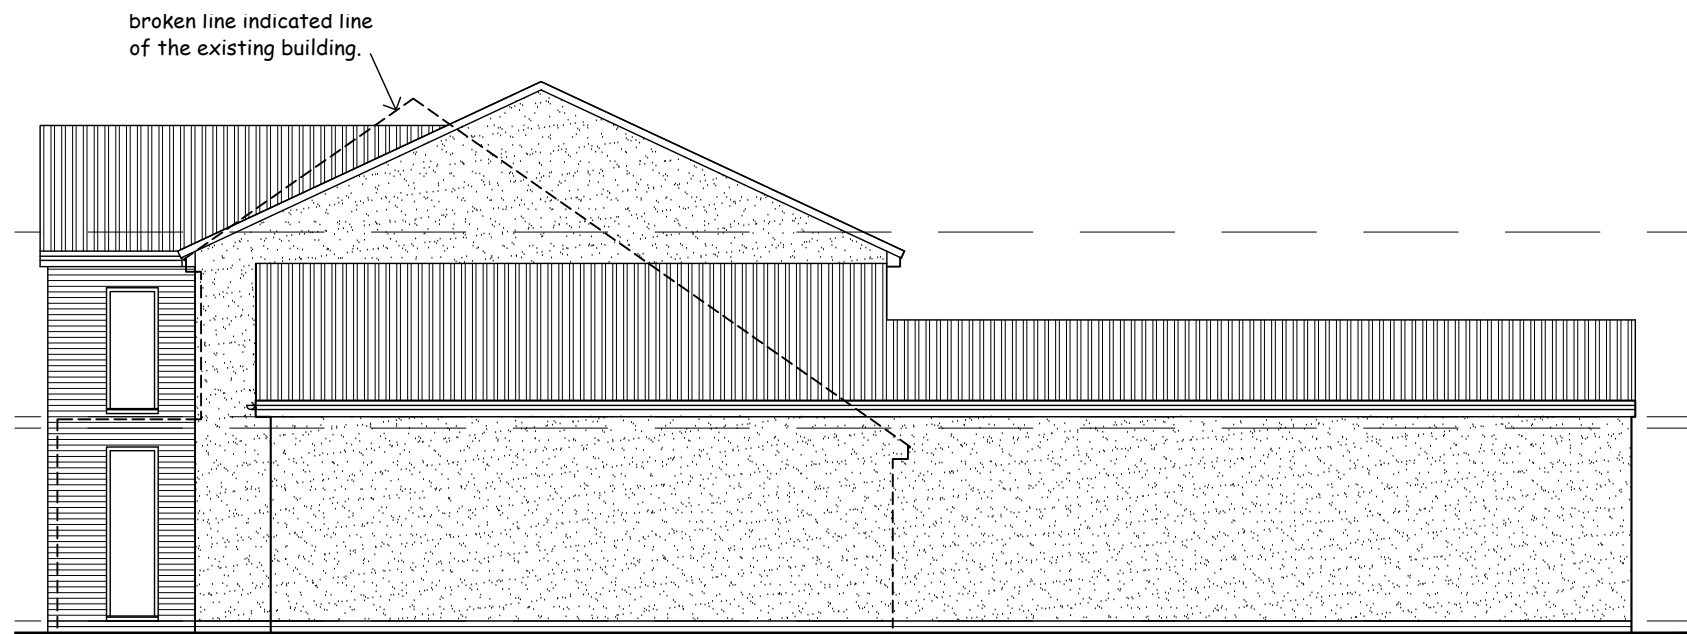

NORTH ELEVATION

REVISIONS

Rev. A First floor window added to South elevation.
15.10.25

 

scale bars

project

PROPOSED EXTENSION at
1a ROBY MOUNT AVENUE,
HUYTON, L36 4HP

title

PROPOSEDELEVATIONS

ALEX HALFORD

architectural technician & building design consultant

11 Ploughmans Close
Southport
PR9 8QZ

(m) 07715 353219

scale:

1:100 @ A3

date:

Sept. 2025

drawing no:

A1549 P 02A