




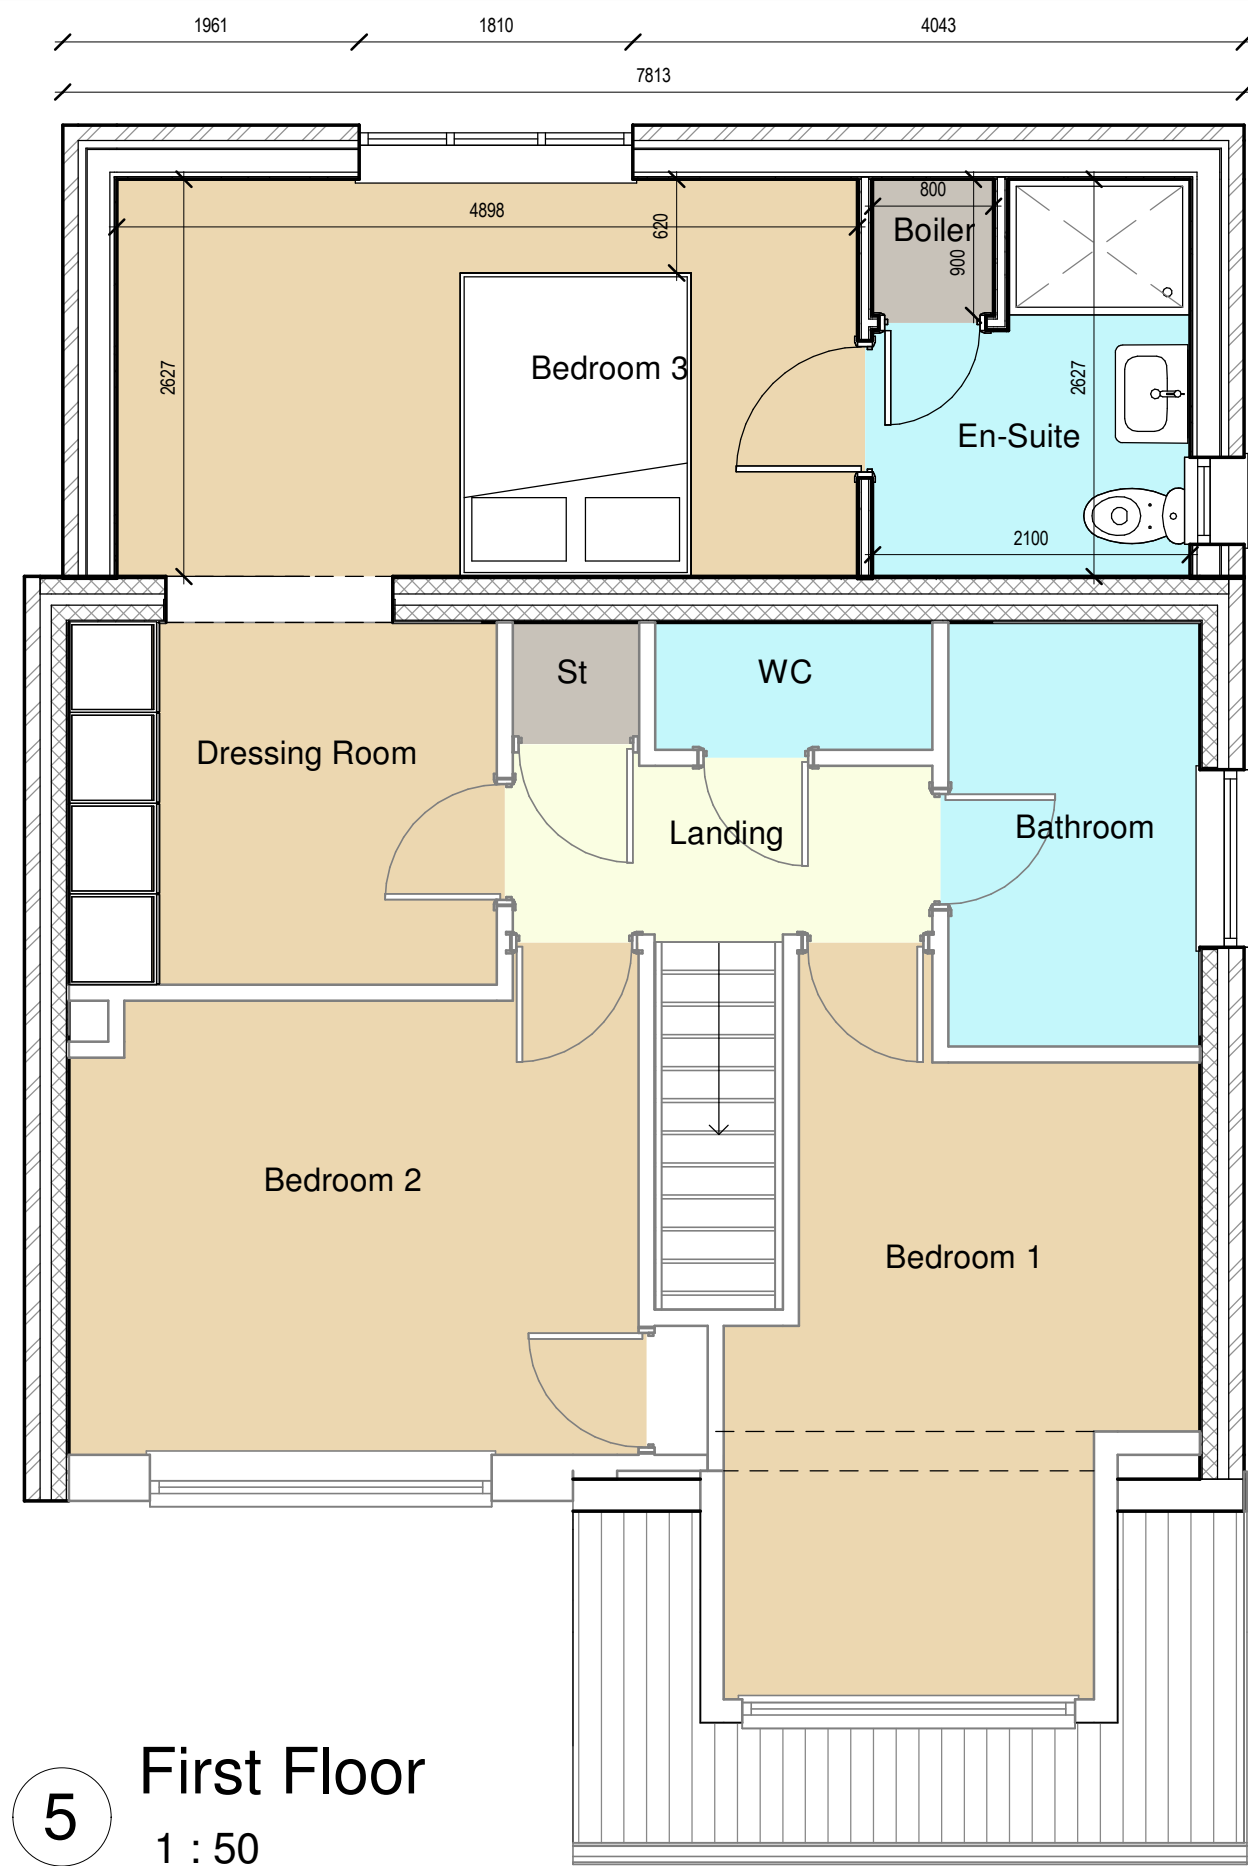


5 First Floor
1 : 50

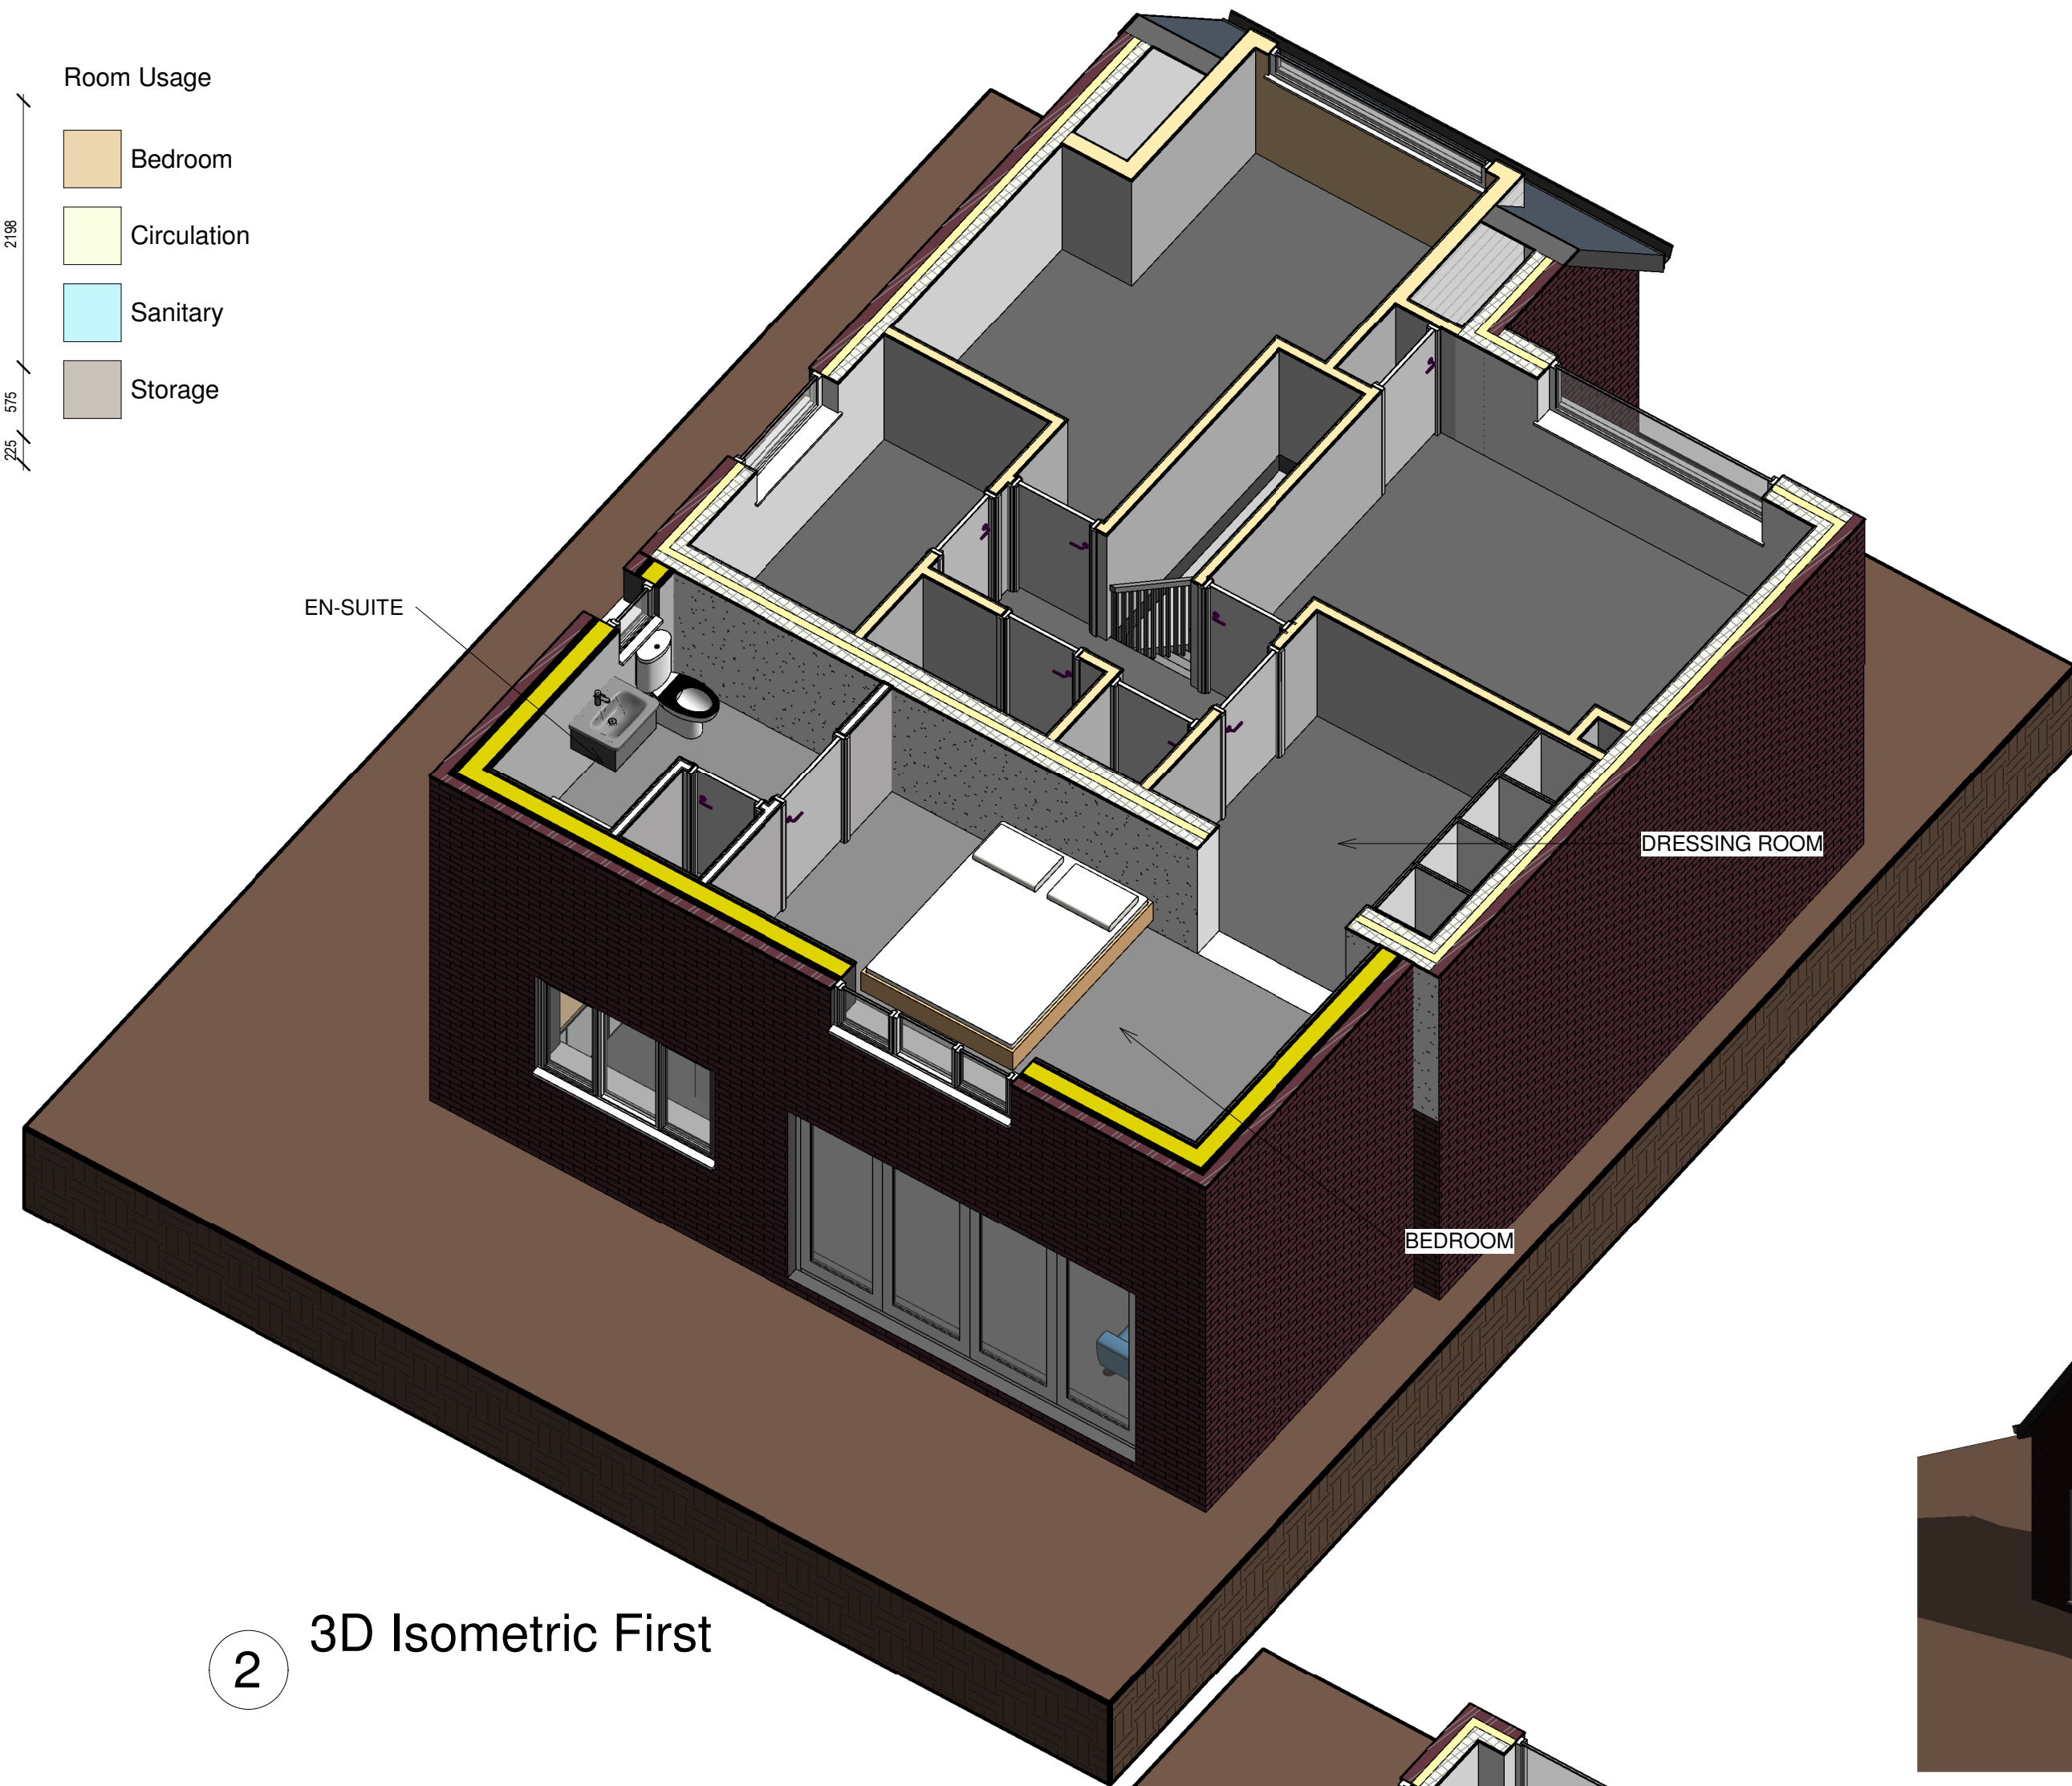


2 3D Isometric First

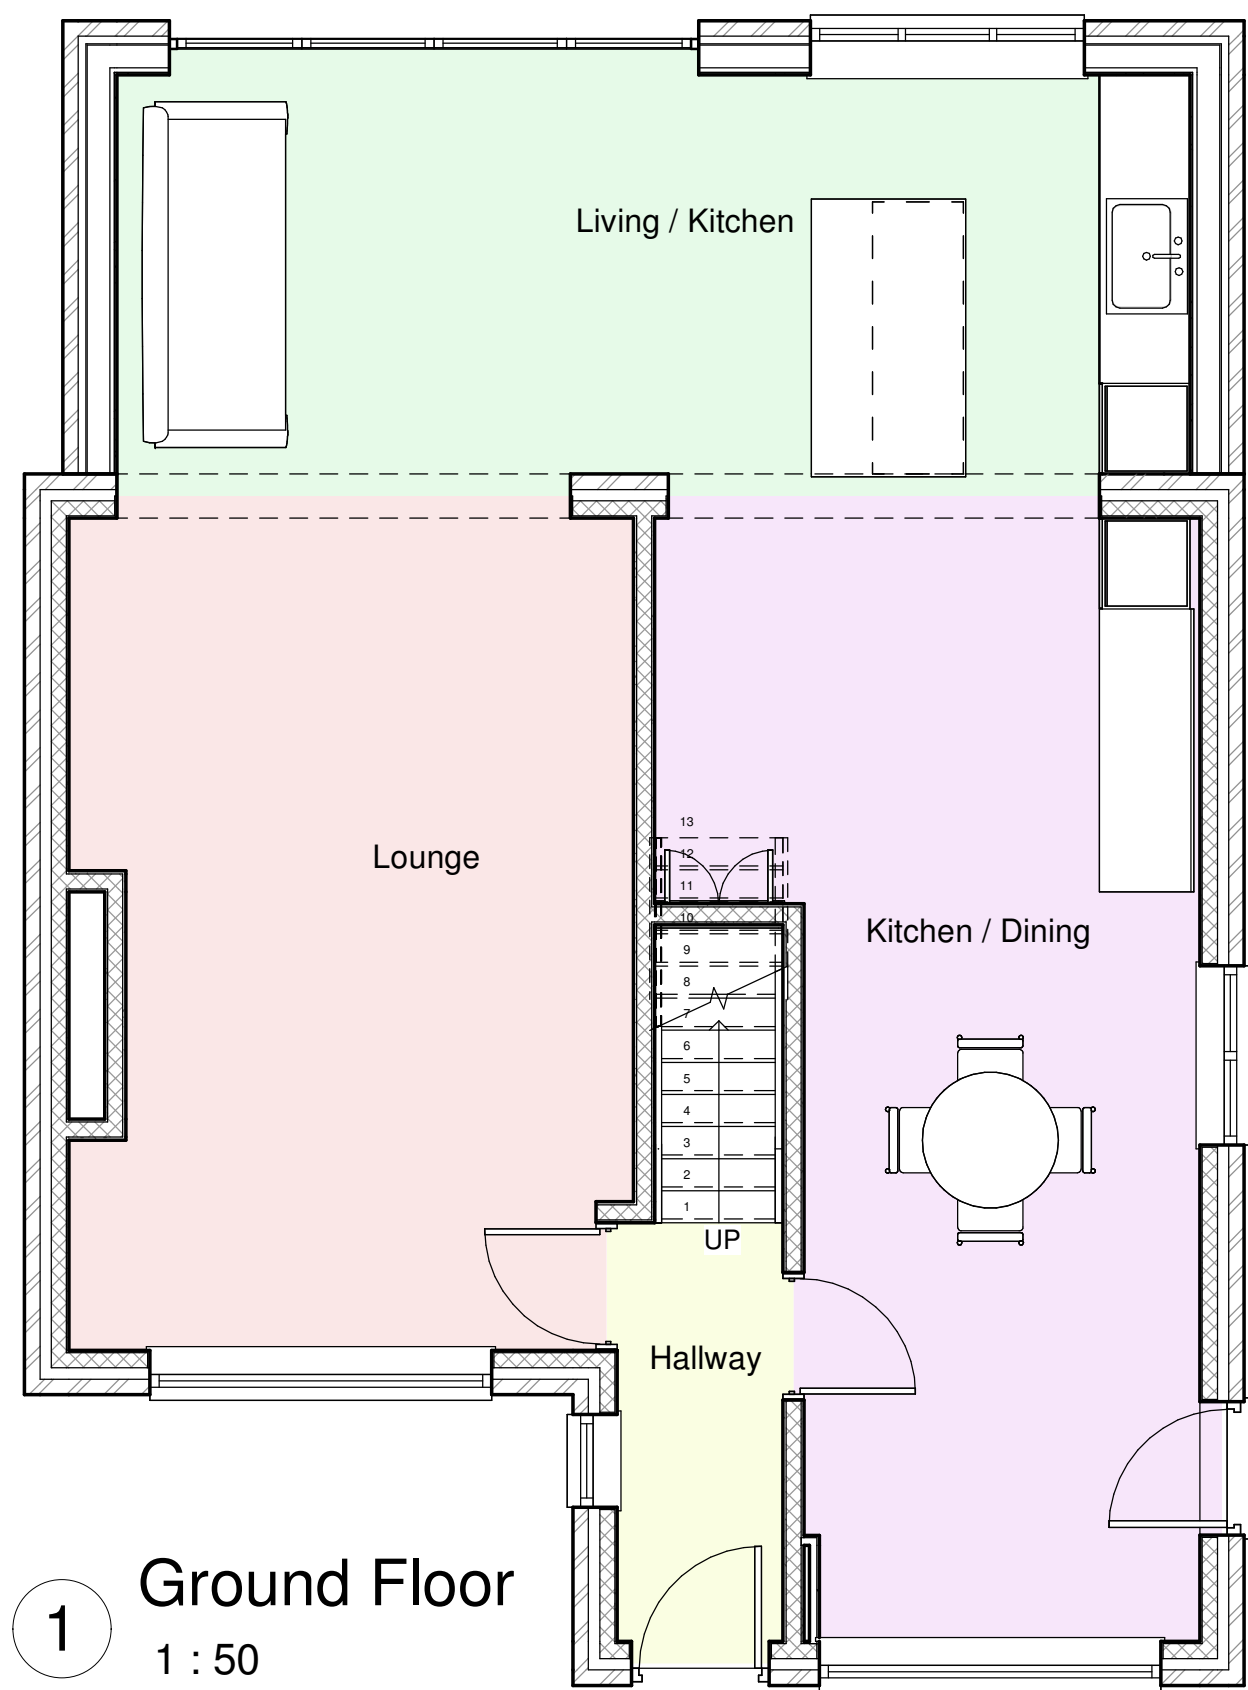

1 Ground Floor
1 : 50

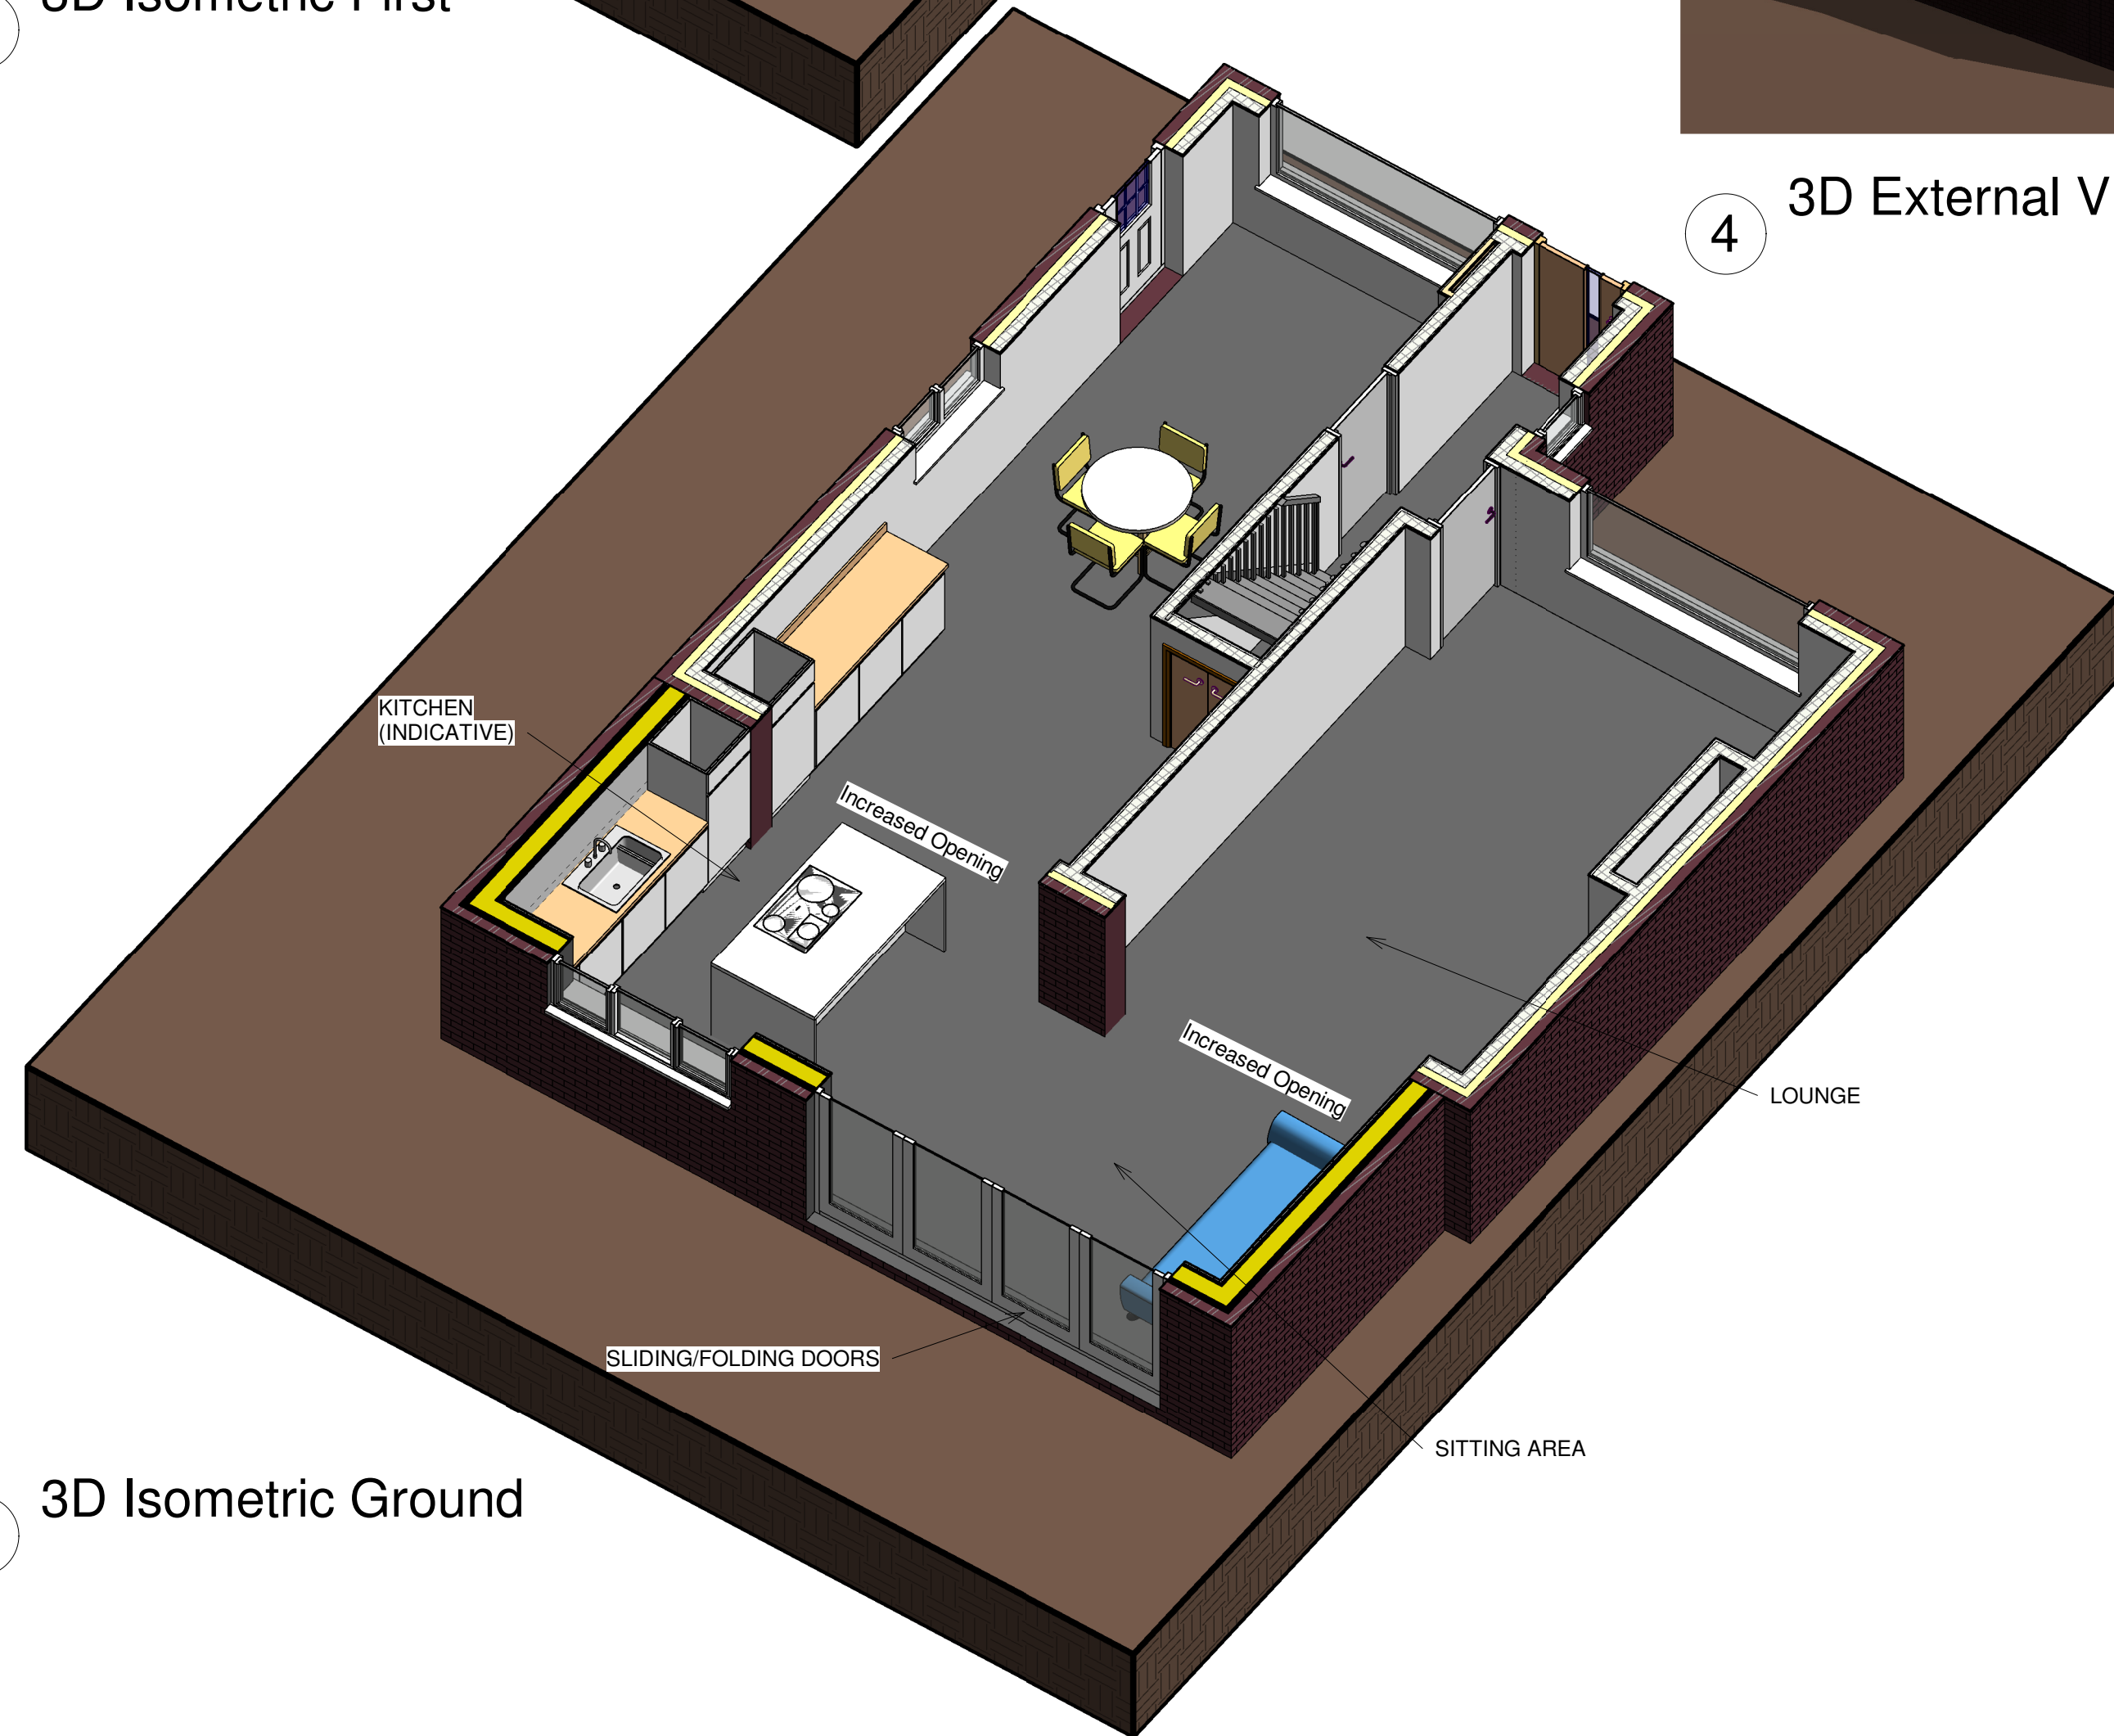

3 3D Isometric Ground

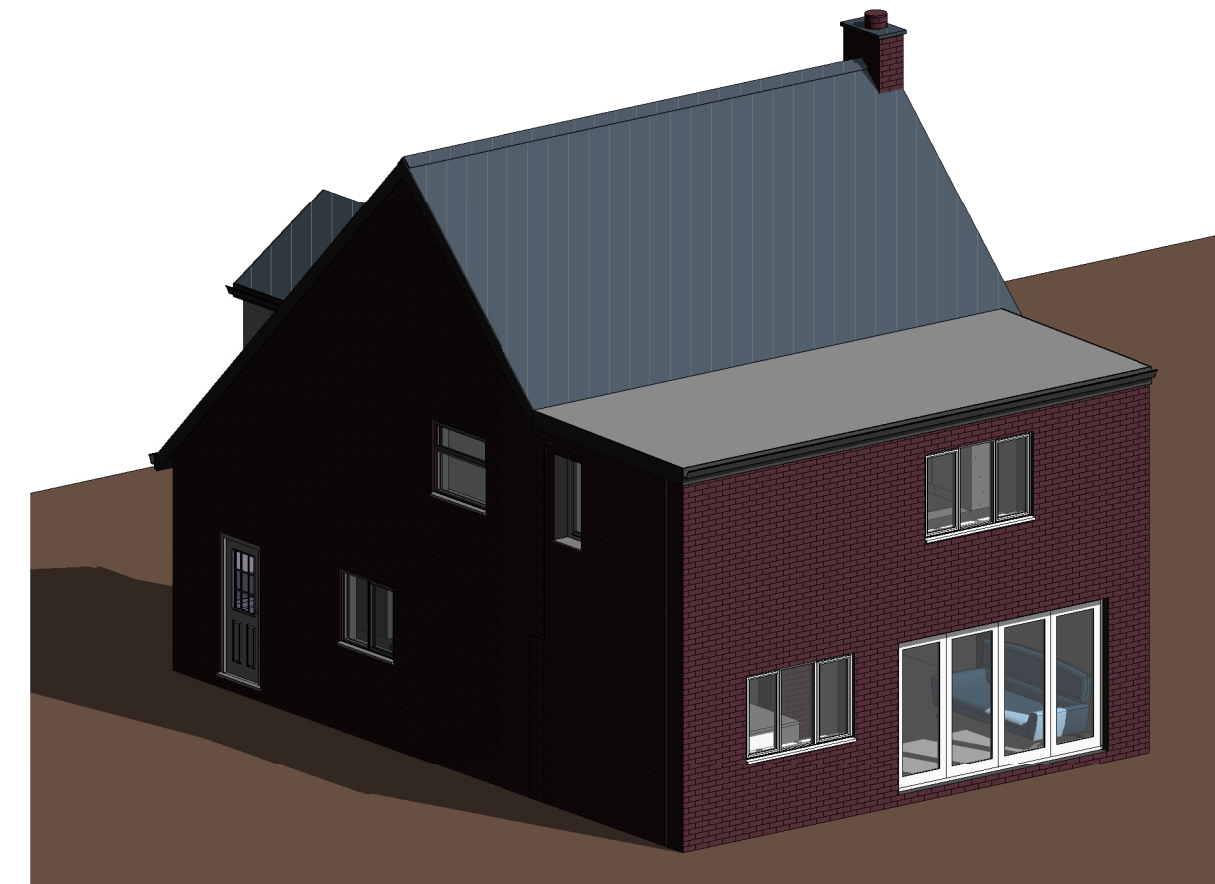

4 3D External View

Do not scale this drawing.
Dimensions to be checked on site.
Drawing to be read in conjunction with all other relevant material.
Structural Engineers drawings to override structural dimensions shown.
This drawing is the copyright of Urban Colour Architects Ltd. ©2024.
Architect to be notified of discrepancies.
Contractor to check dimensions on site before commencing works.

Rev	Description	Date
A	Relocated Boiler and removed bedroom window	04.06.24

CODE	SUITABILITY DESCRIPTION
STATUS	PURPOSE OF ISSUE PLANNING

UCA
urban colour architects
www.urbancolourarchitects.co.uk
Address: Urban Colour Architects Trail Barn,
Bickerton, Cheshire. SY14 8AX
Company No: 14825537 Registered England and Wales

PROJECT
10 Egerton Road, Prescot,
L34 3LT

TITLE
Proposed Floor Plans Option A

CLIENT
Mr J Harper

DRAWN BY JB	CHECKED BY JB	DATE 06.05.24
SCALE (@ A1) 1 : 50	PROJECT NUMBER UCA110	
DRAWING NUMBER UCA-A-003	REV A	