



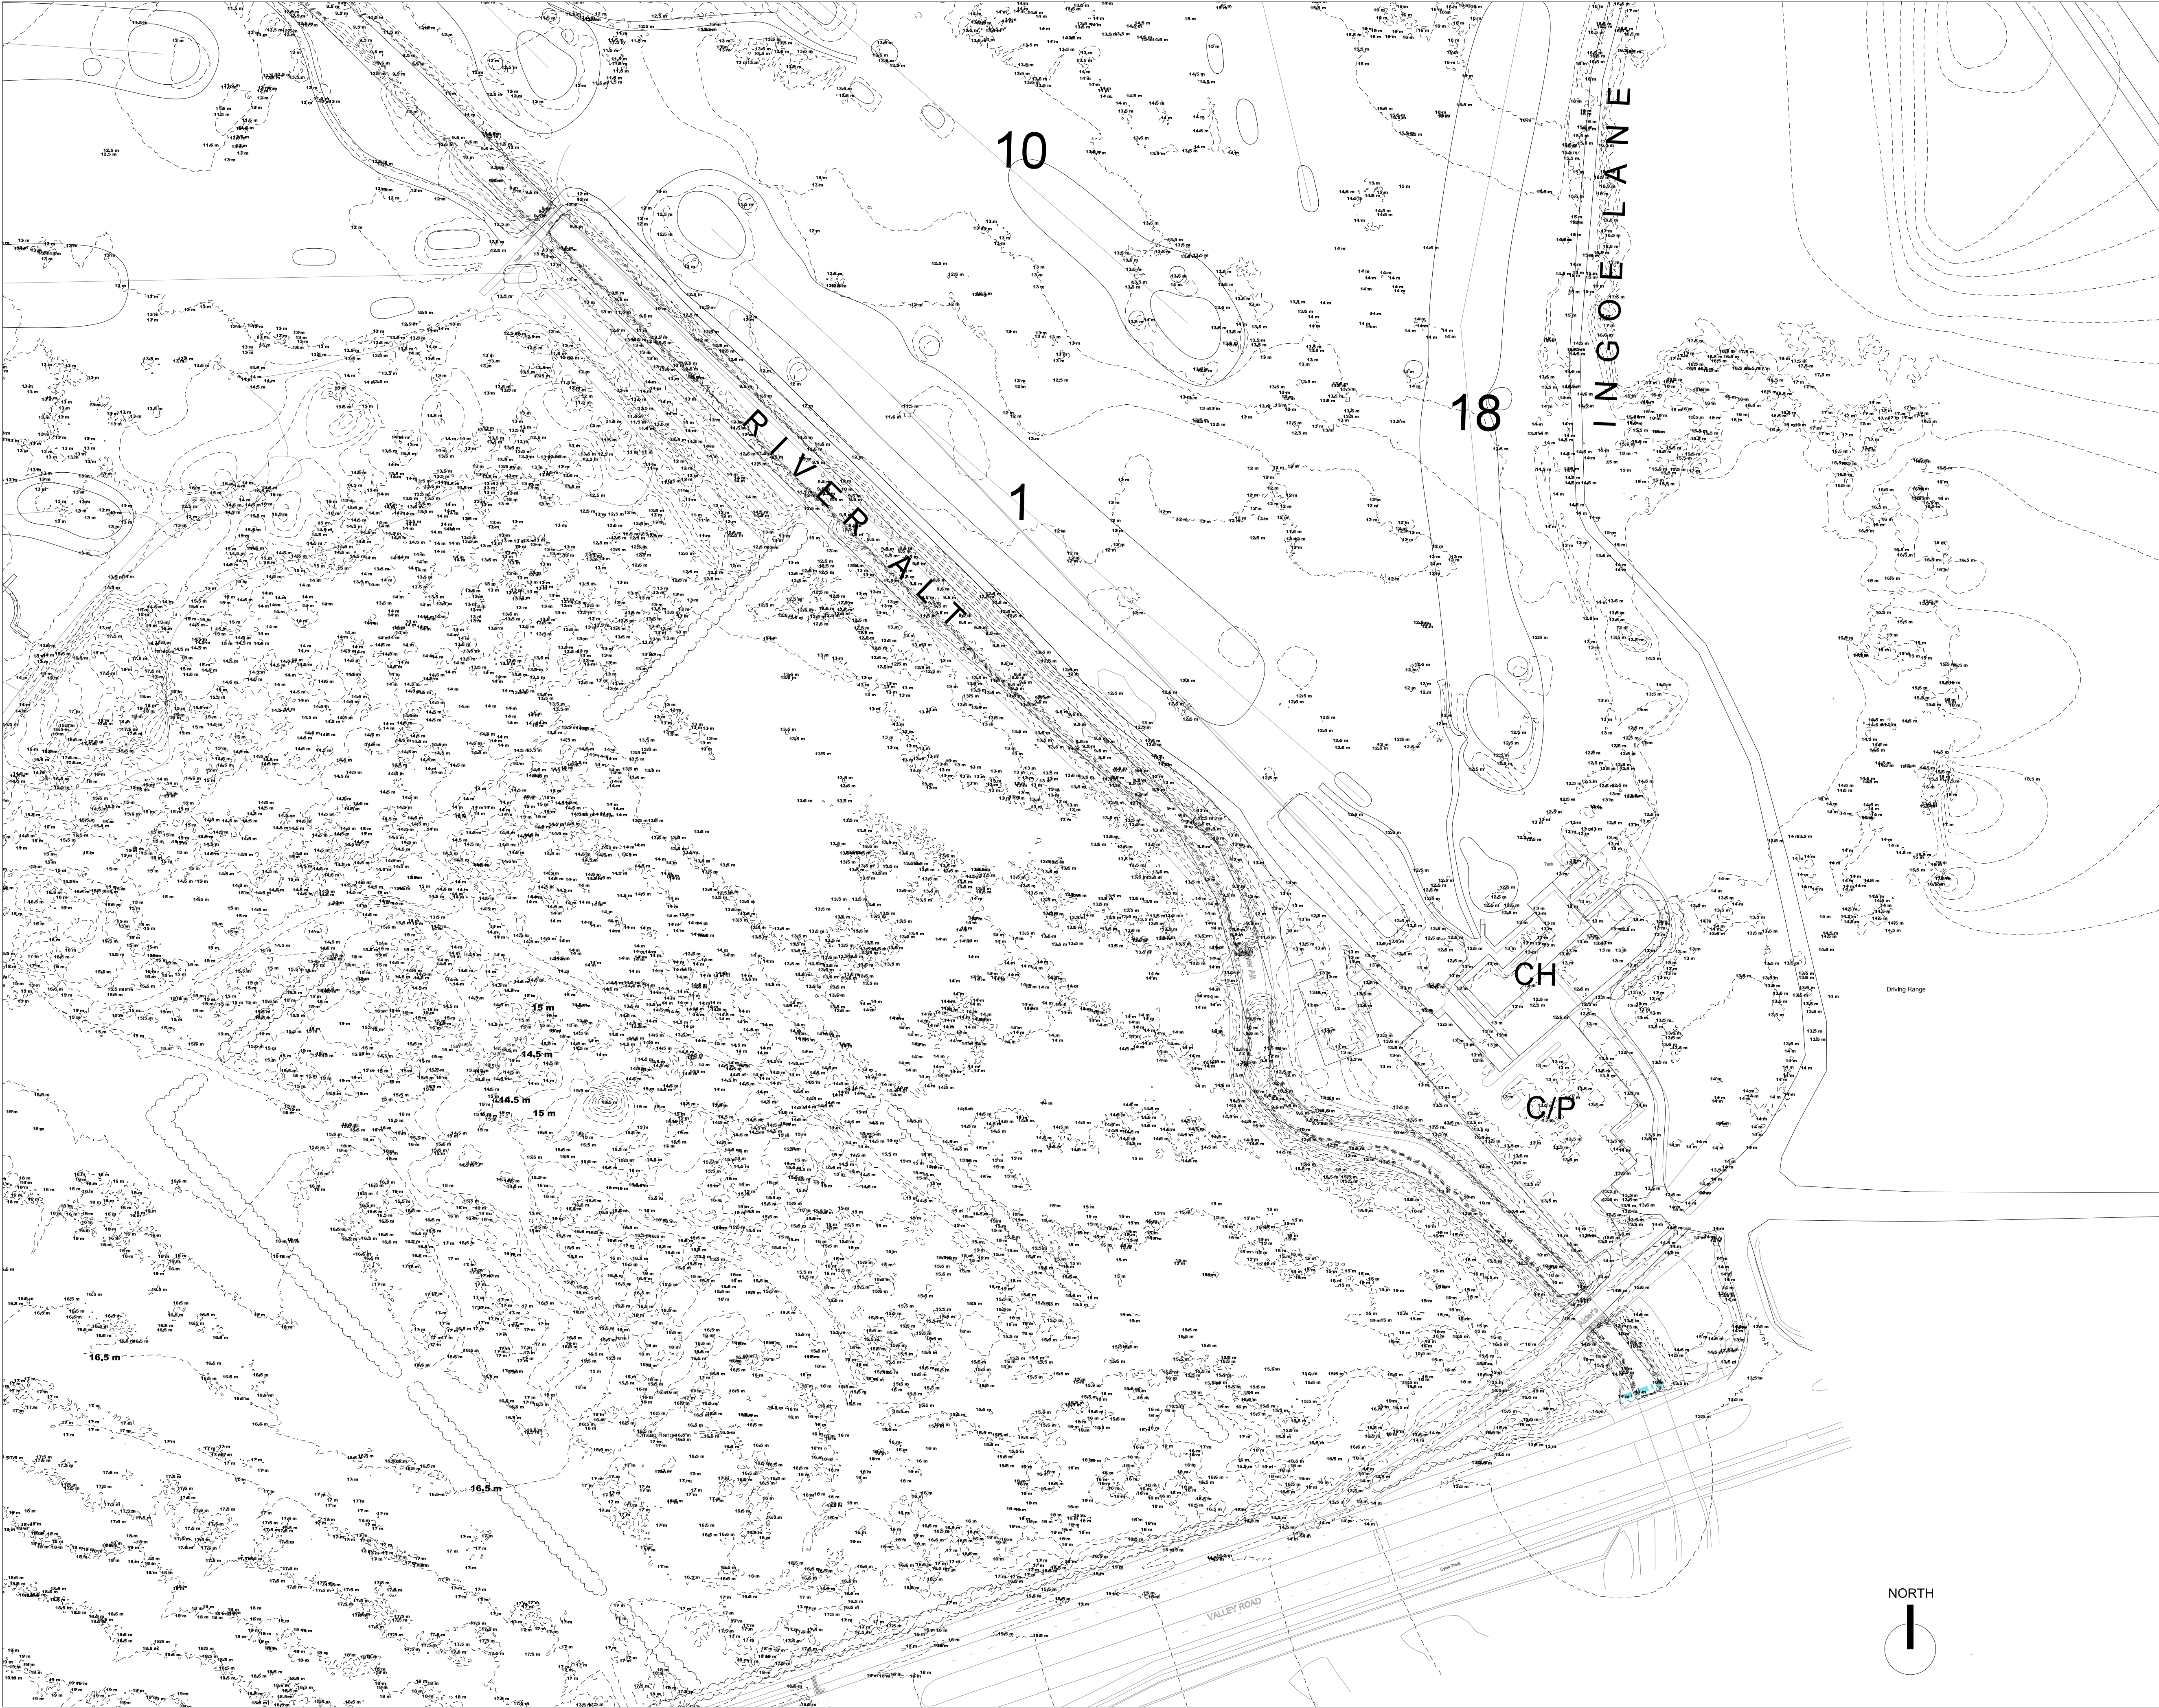

GENERAL NOTES				
01.				
02.				
03.				
04.				
05.				

REVISIONS				
A	10.11.23	Boundary line brought 10m back from top of river	ATC	ATC
B	26.02.24	Minor modification to car park	SS	ATC

REV	DATE	DESCRIPTION	REV BY	CHK BY
-----	------	-------------	--------	--------

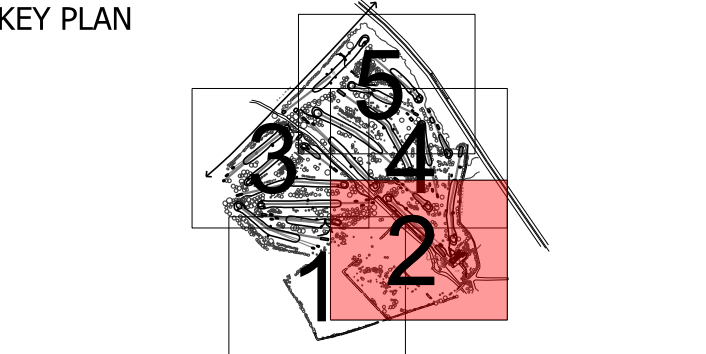

LEAD CONSULTANT

CLIENT

ISSUED FOR
Planning Application
100% submittal

PROJECT
Kirkby Valley Golf Club

DRAWING TITLE
Existing Grading 2 of 5

Drawn	PA	Checked	ATC	Approved	ATC
Date	13.02.23	Sheet Size	A1	Scale	1:1000
Drawing No.				Rev. B	
G935 001-2 EXISTING SITE PLAN 2 OF 5					

This drawing, the designs and details shown are the copyright of International Design Group and shall not be copied or reproduced in any form without their written consent.

© INTERNATIONAL DESIGN GROUP