
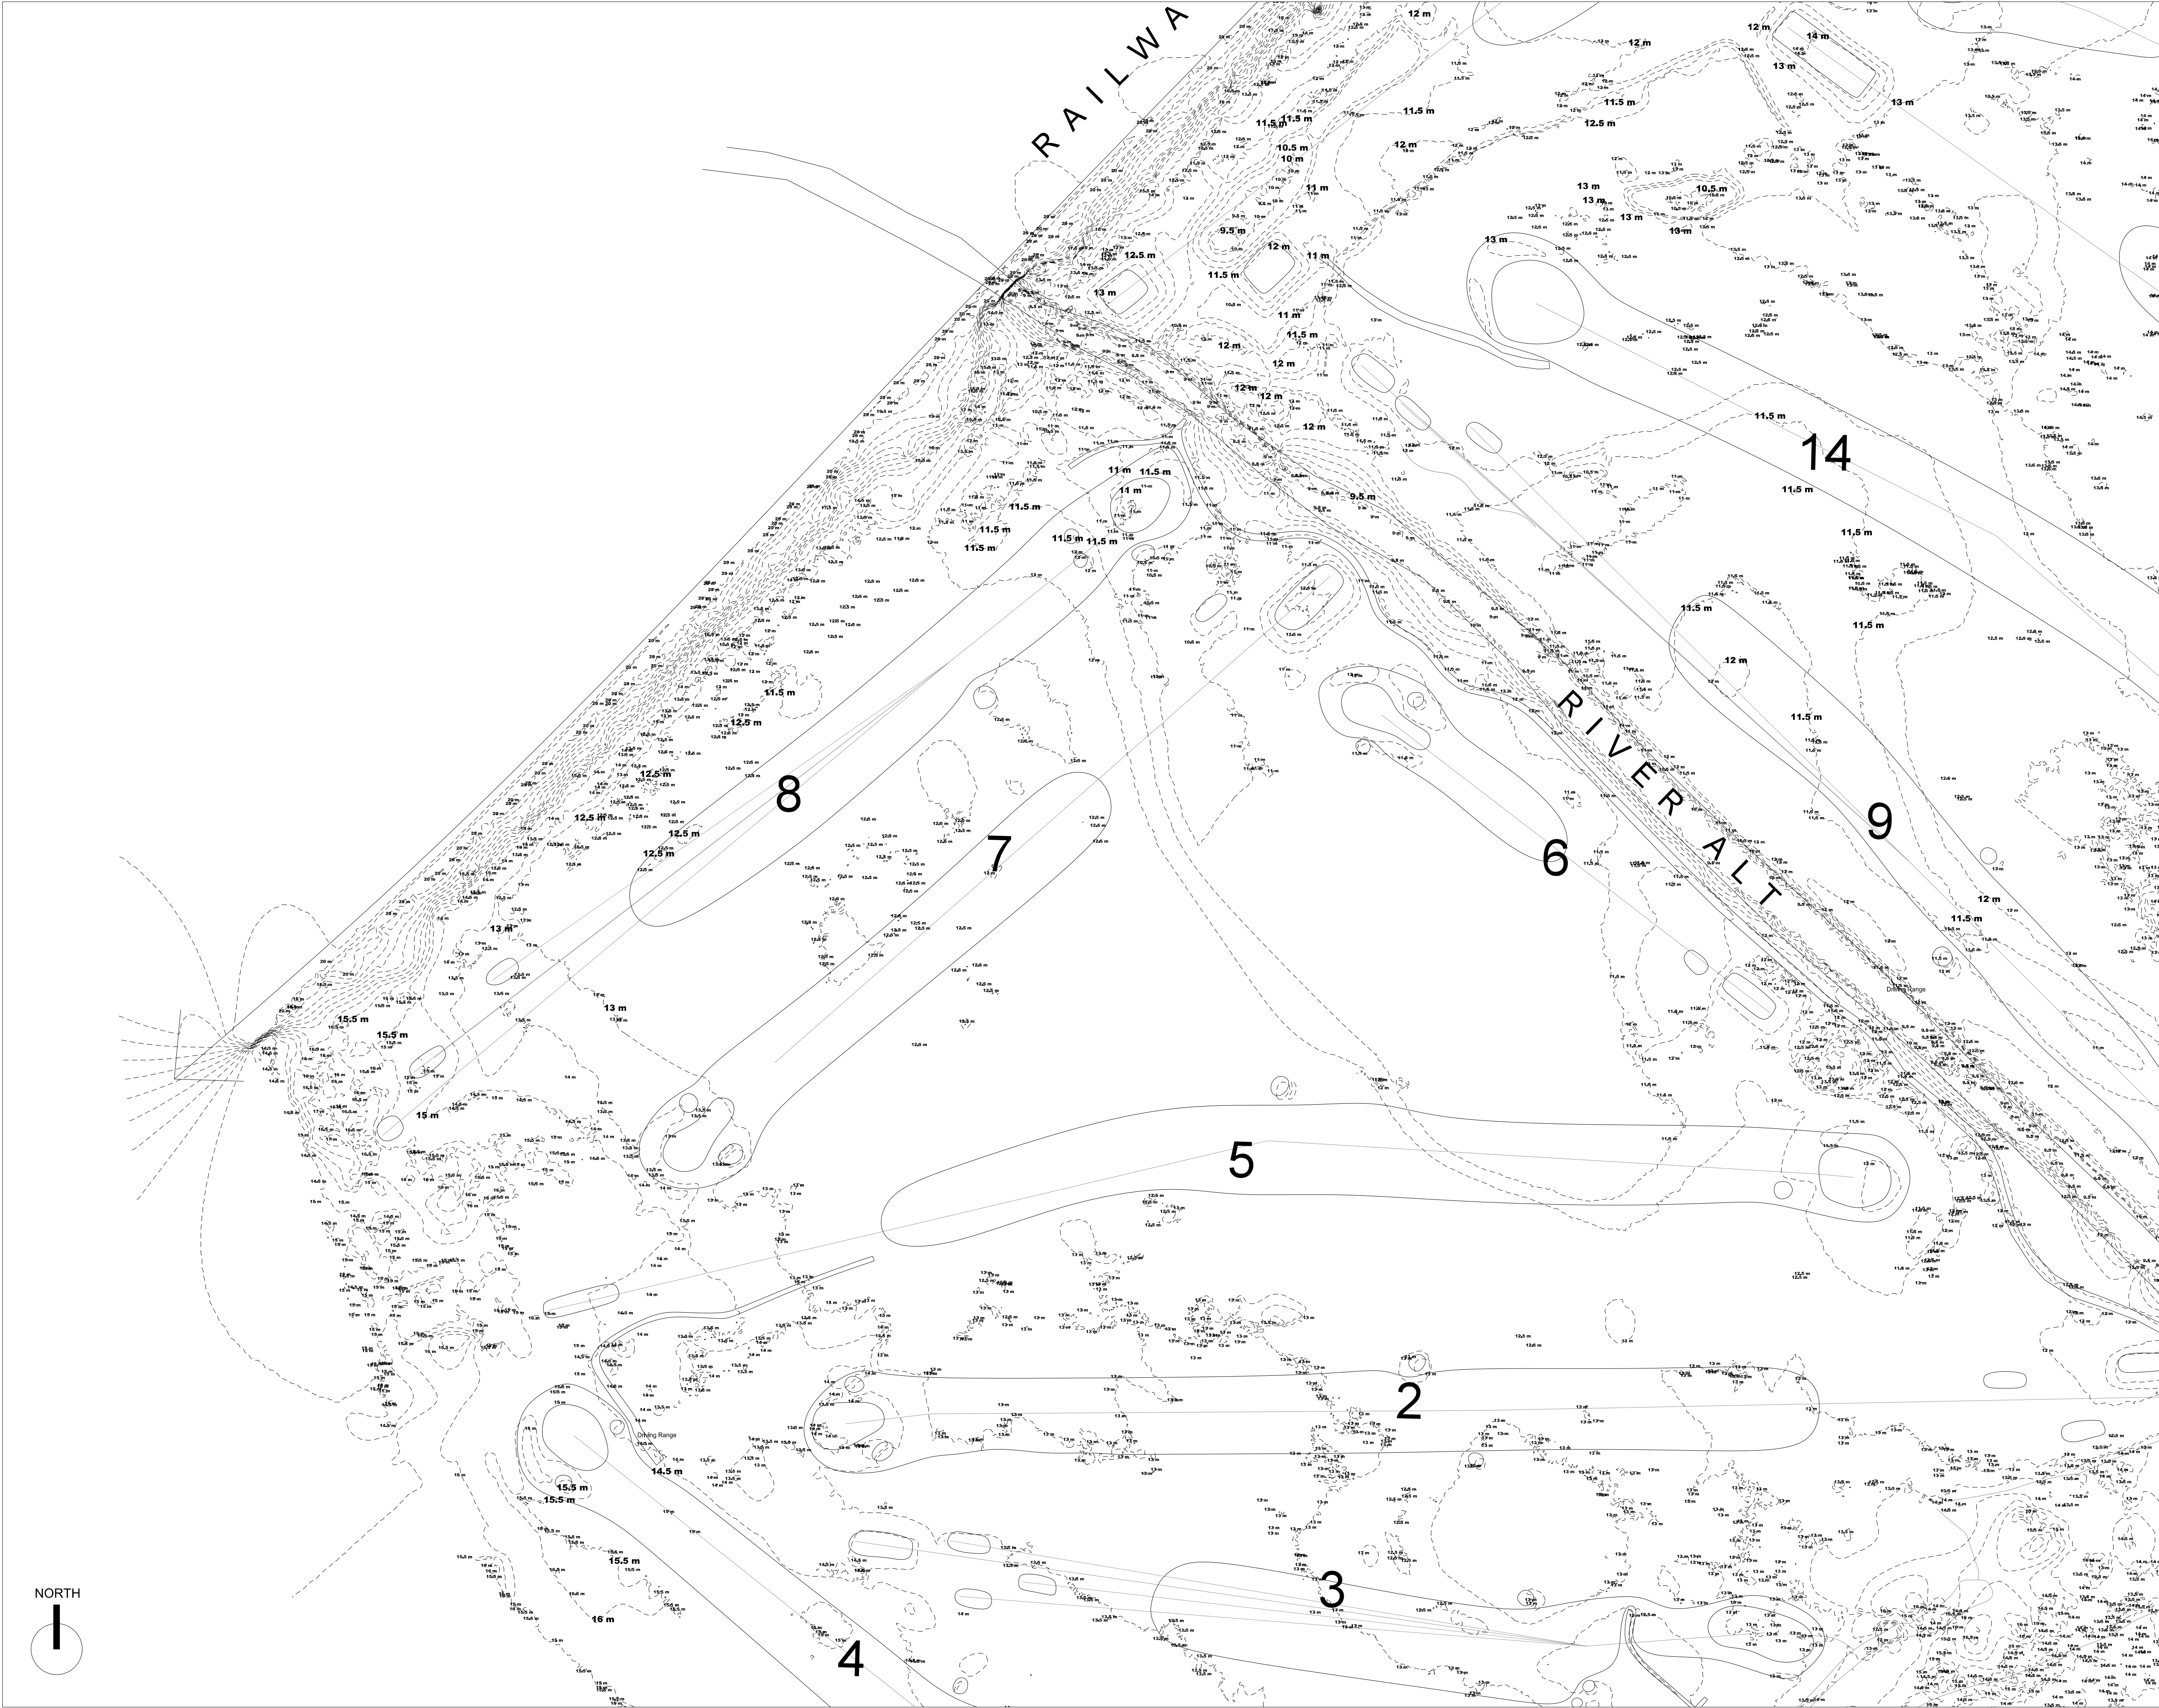


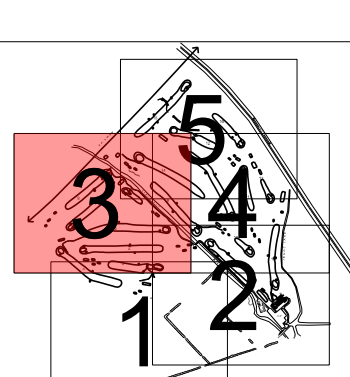

GENERAL NOTES										
01.										
02.										
03.										
04.										
05.										
REVISIONS										
REV	DATE	DESCRIPTION	REV BY	CHK BY						
	10.11.23	Boundary line brought 10m back from top of river	ATC	ATC						
KEY PLAN 										
CONSULTANT										
										
LEAD CONSULTANT										
CLIENT										
ISSUED FOR										
Planning Application 100% submittal										
PROJECT										
Kirkby Valley Golf Club										
DRAWING TITLE										
Existing Grading 3 of 5										
Drawn	PA	Checked	ATC	Approved	ATC					
Date	13.02.23	Sheet Size	A1	Scale	1:1000					
Drawing No. G935 001-3 EXISTING SITE PLAN 3 OF 5				Rev. A						
File No. G935 001-3			Consultant Project No. PLAN 3 OF 5							
This drawing, the designs and details shown are the copyright of International Design Group and shall not be copied or reproduced in any form without their written consent.										
© INTERNATIONAL DESIGN GROUP										