



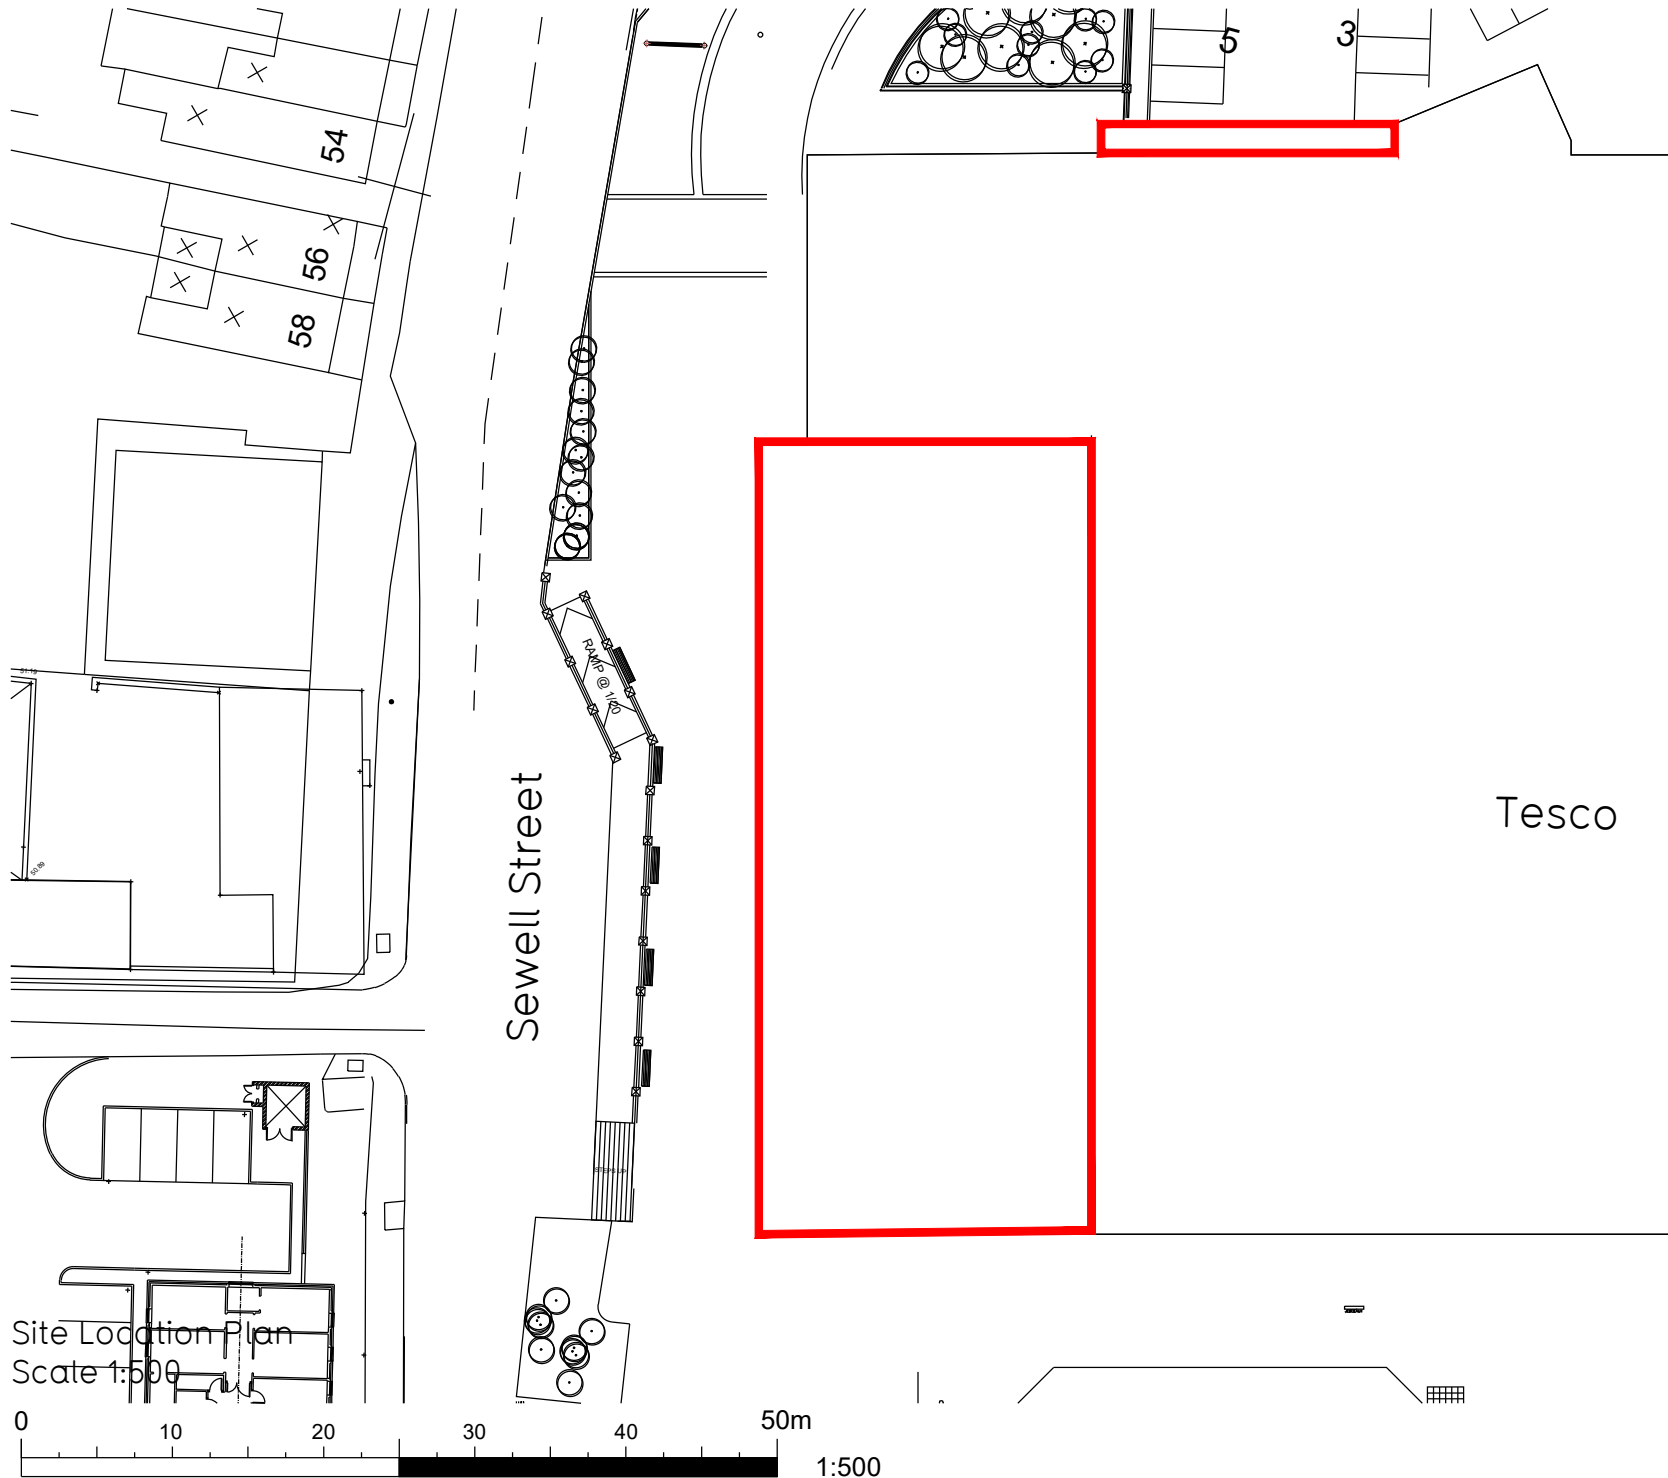

Demise Area (Red Line)

Application Demise

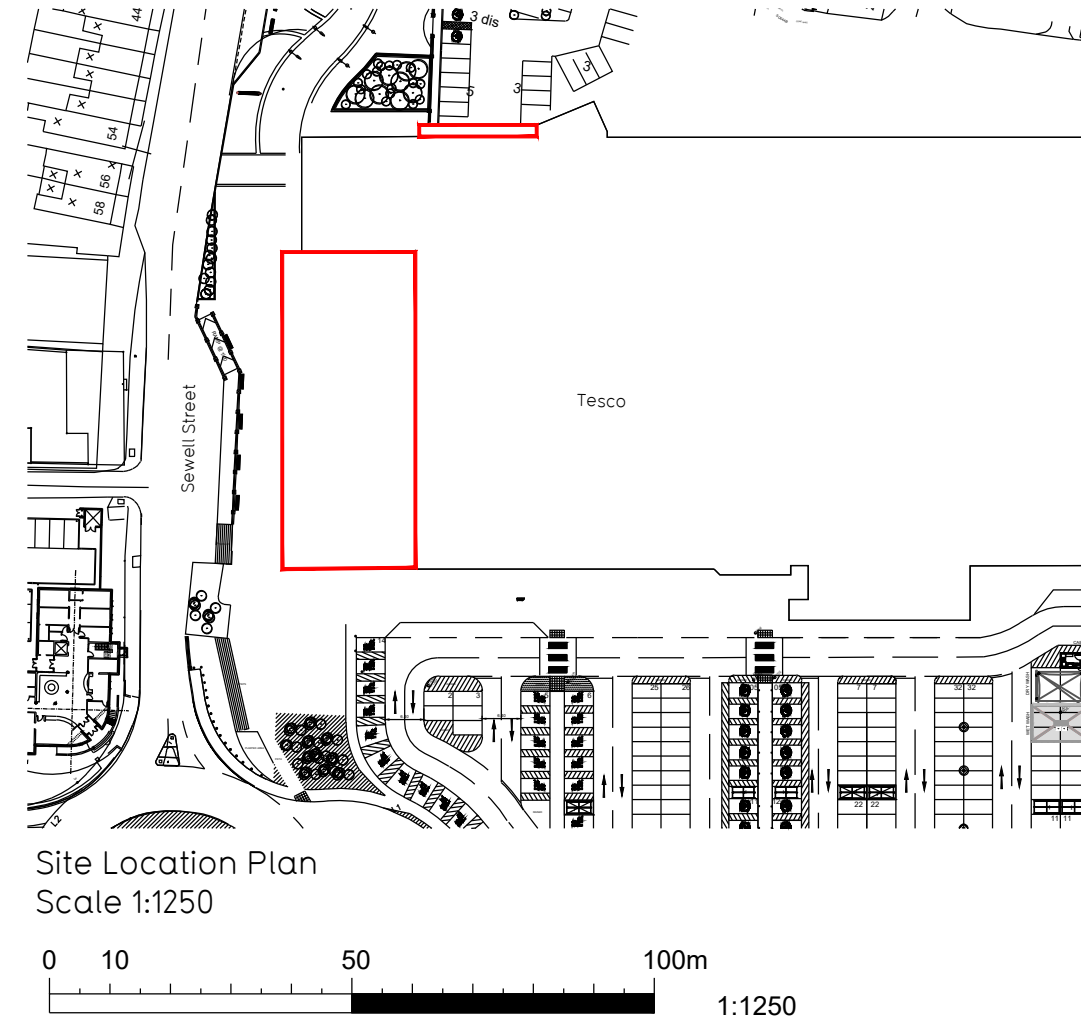

Rev	Date	Description	Drawn/ Checked		
PROJECT TITLE			DRAWING TITLE		
Prescot Cables Retail Park, Steley Way, Prescot L34 5NQ			Location & Site Plans		
DRAWN / CHECKED	DATE	SCALE	JOB No	DRAWING No	
PG	22.04.22	A3 @ 1:500/1:1250	2450	004-SLP	
DRAWING PURPOSE				Rev	
TOWN PLANNING APPLICATION				P01	
			Pure Gym Ltd		
			Town Centre House		
			The Merrion Centre		
			Leeds		
			LS2 8LY		
			e: architecture@puregym.com		
			t: 0113 285 8787		
			w: www.puregym.com		