



Existing West Elevation A-A - 1:200

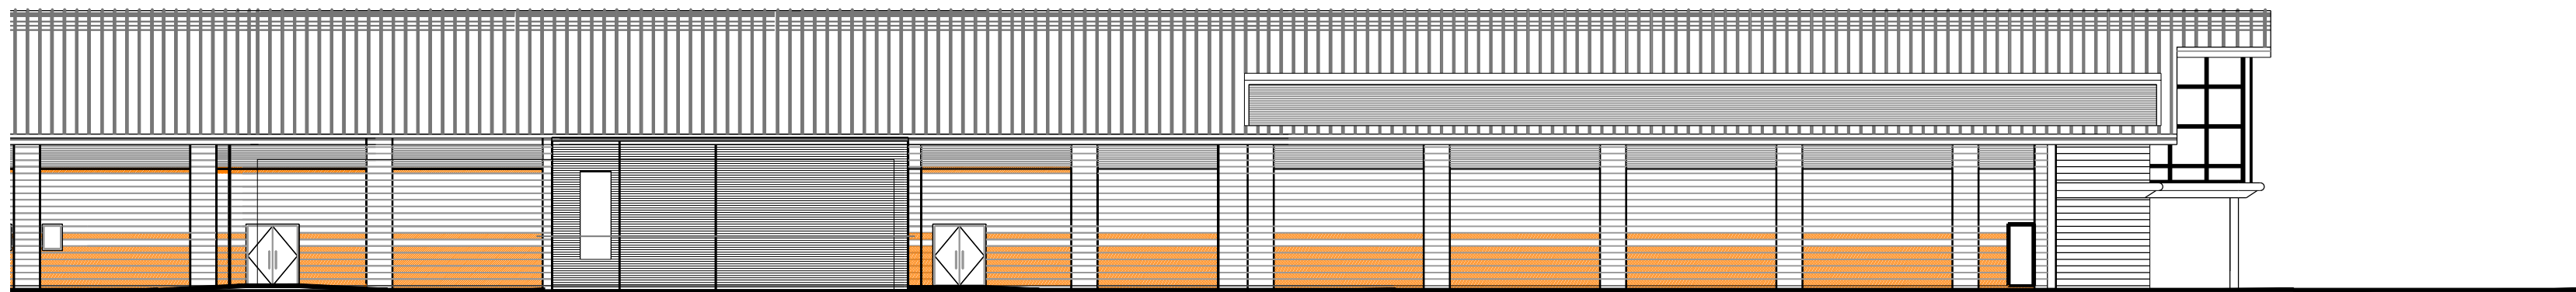

Existing North Elevation B-B - 1:200

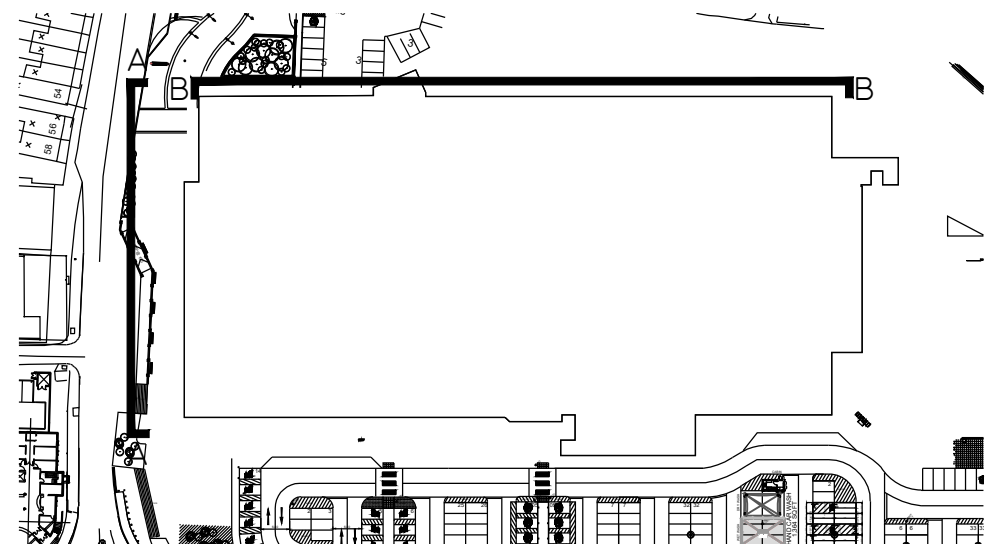

Rev	Date	Description	DRAWING TITLE		Drawn/	Checked
PROJECT TITLE			Existing Elevations			
Prescot			Cables Retail Park, Steley Way, Prescot L34 5NQ			
DRAWN / CHECKED	DATE	SCALE	JOB No	DRAWING No		
14.04.25	14.04.25	1:200 @ A2	2450	103 EE		
DRAWING PURPOSE			TOWN PLANNING APPLICATION		Rev	
					P01	
			 Pure Gym Ltd Town Centre House The Merrion Centre Leeds LS2 8LY e: architecture@puregym.com t: 0113 285 8787 w: www.puregym.com			